


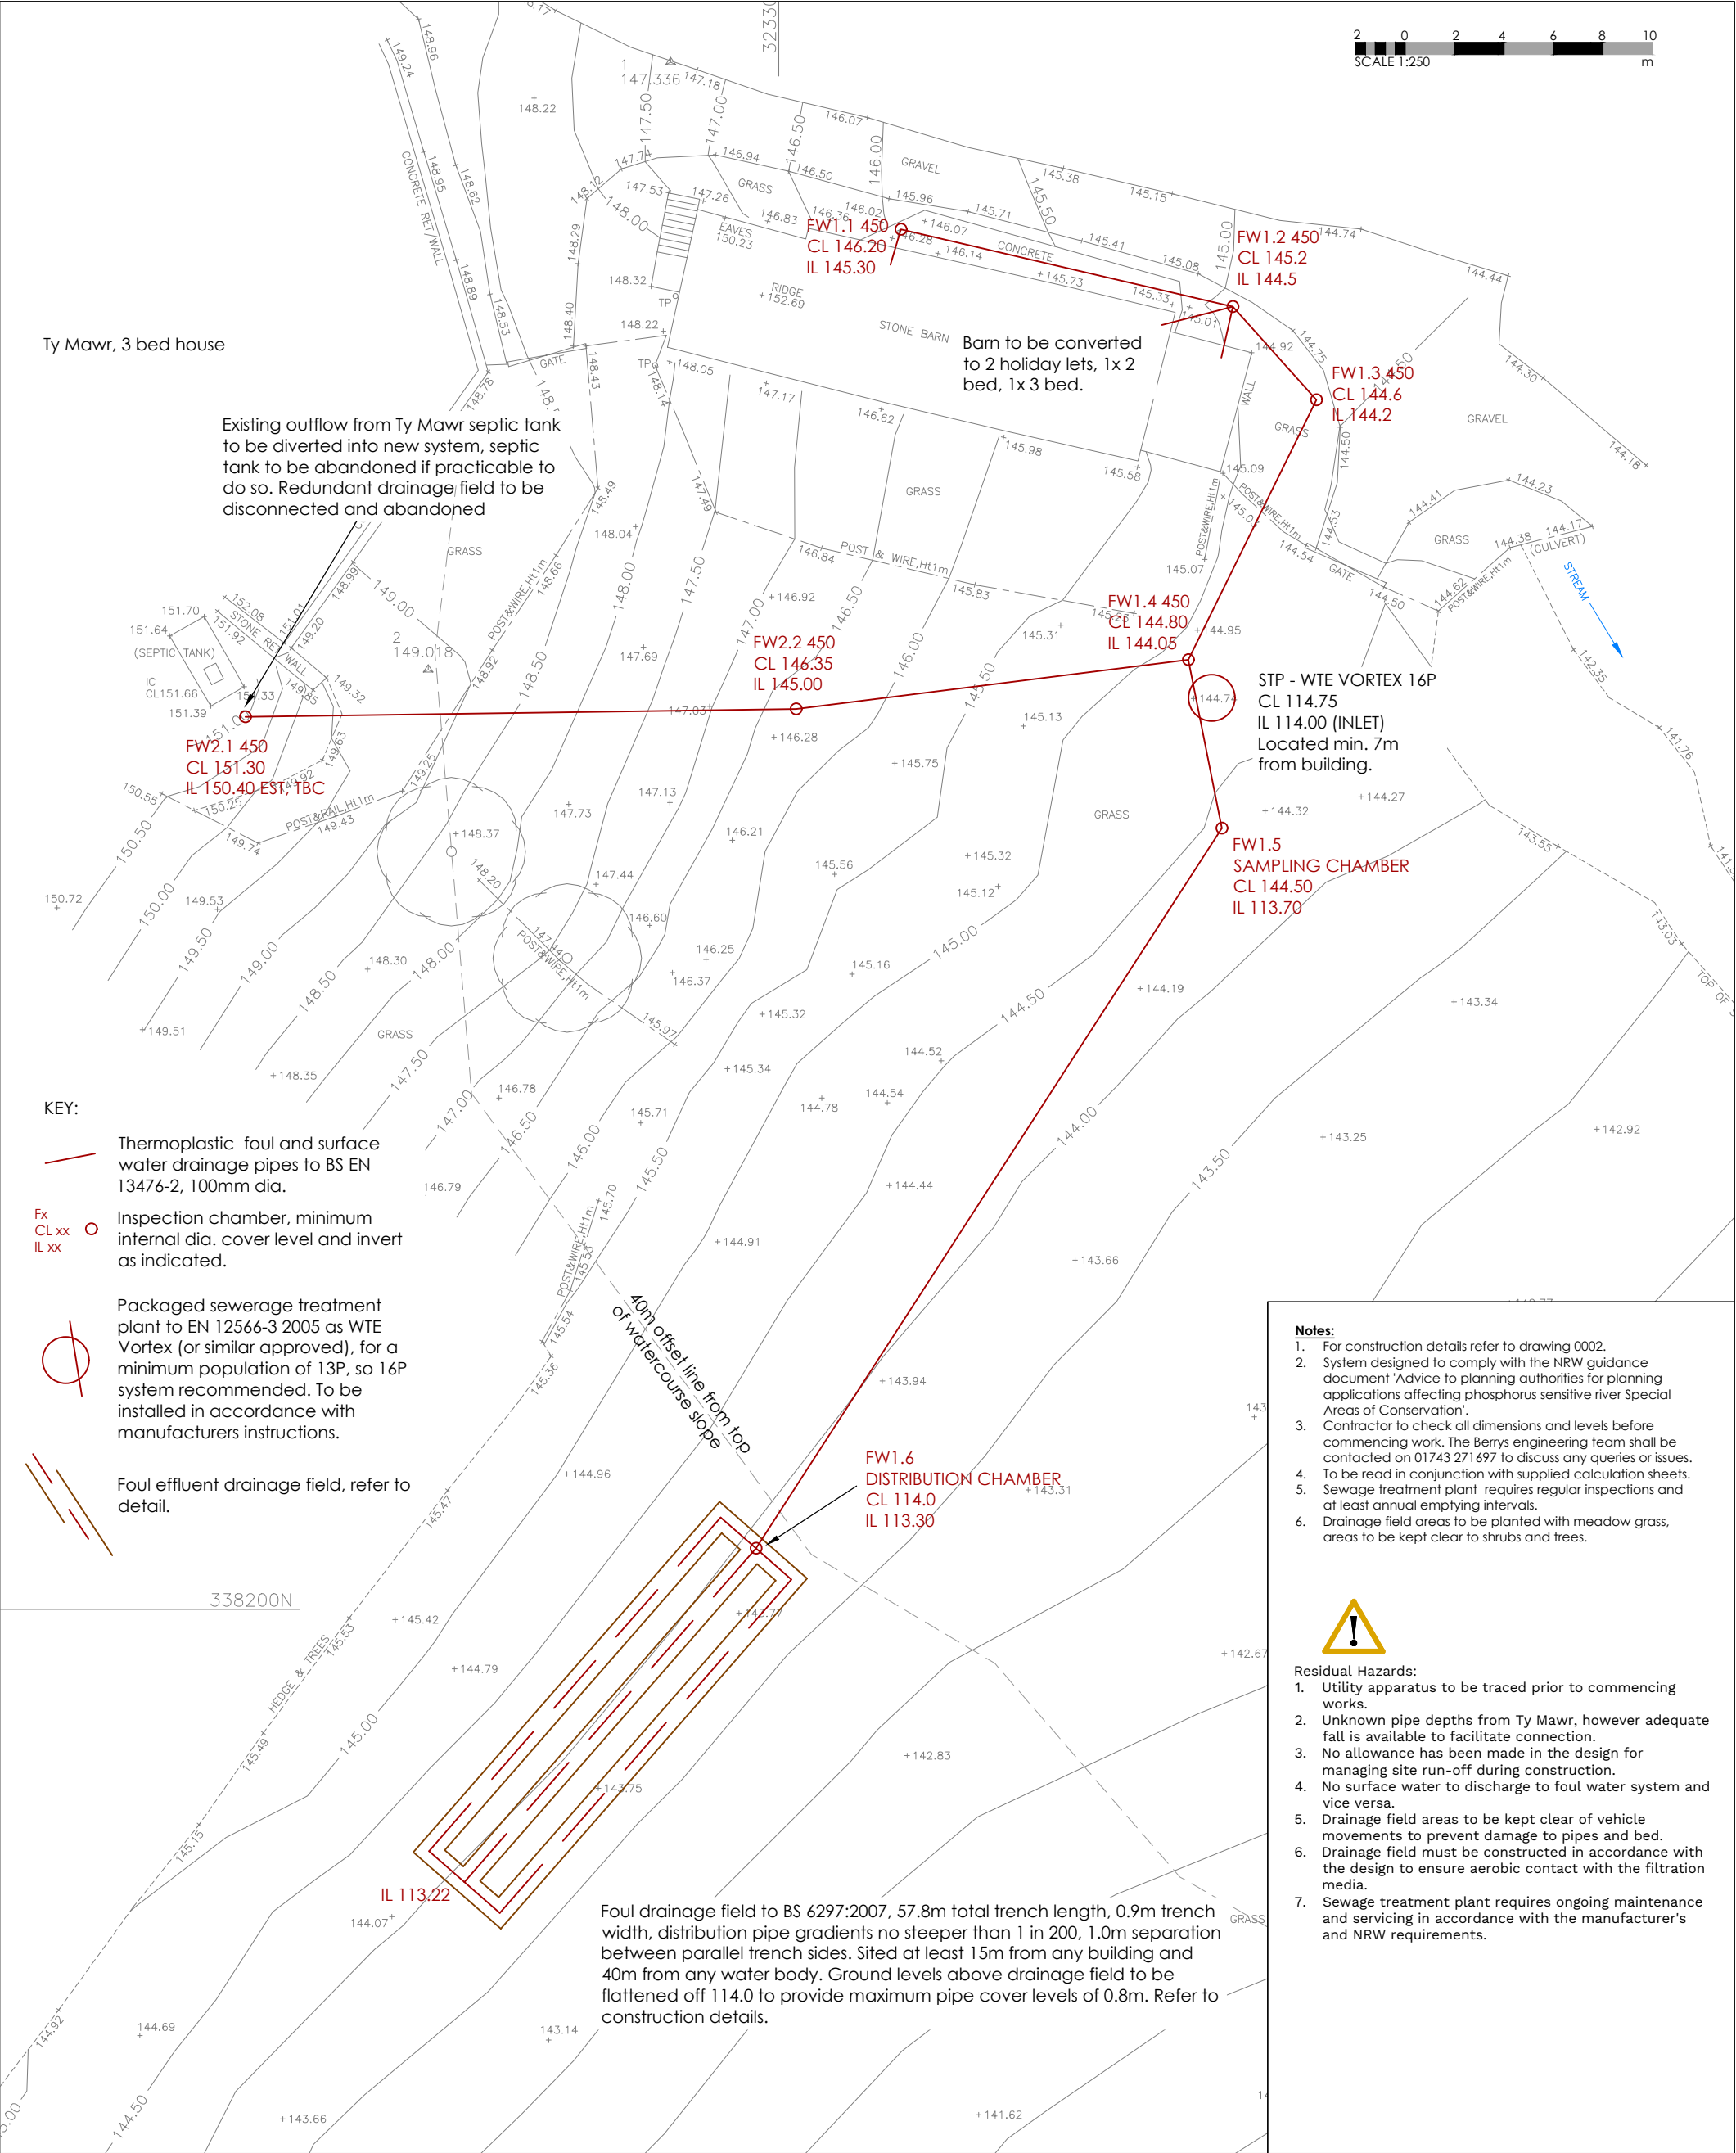

CLIENT: GO & ML Jones		STATUS: CONSTRUCTION		BERRYS	BEECH HOUSE SHREWSBURY BUSINESS PARK SHREWSBURY SHROPSHIRE SY2 6FG TEL: 01743 271697 shrewsbury@berrys.uk.com www.berrys.uk.com	N NORTH POINT:	REV	DESCRIPTION	DATE	BY	CHKD		
PROJECT: Barn Conversion for Holiday Accommodation at Ty Mawr		SCALE @ A3: 1:250	DRAWN BY: RSH				CHKD BY: RSH	DATE: 30.08.22	DO NOT SCALE THIS DOCUMENT - USE FIGURED DIMENSIONS ONLY ALL DIMENSIONS MUST BE CHECKED ON SITE PRIOR TO COMMENCEMENT OF ANY RELATED WORKS. THIS DOCUMENT IS COPYRIGHT OF THE ORIGINATOR, IT MUST NOT BE ALTERED, REPRODUCED OR DISTRIBUTED WITHOUT PRIOR CONSENT. THIS DOCUMENT MUST BE READ IN CONJUNCTION WITH ALL SUPPORTING DOCUMENTS PRODUCED BY THE ORIGINATOR AND OTHER PROJECT DISCIPLINES. OS MAPPING OBTAINED FROM PROMAP LICENCE No. 100022432 REPRODUCED BY BERRYS UNDER OS LICENCE No. 100003668				
DRAWING: Detailed Foul Drainage Design		DRAWING No: SA44651 -BRY-XX - PL- A - 0001 _ -					REVISION:		DISCLAIMER NOTES:				