


| Revision | Date | Revision Description |
|----------|------|----------------------|
|----------|------|----------------------|

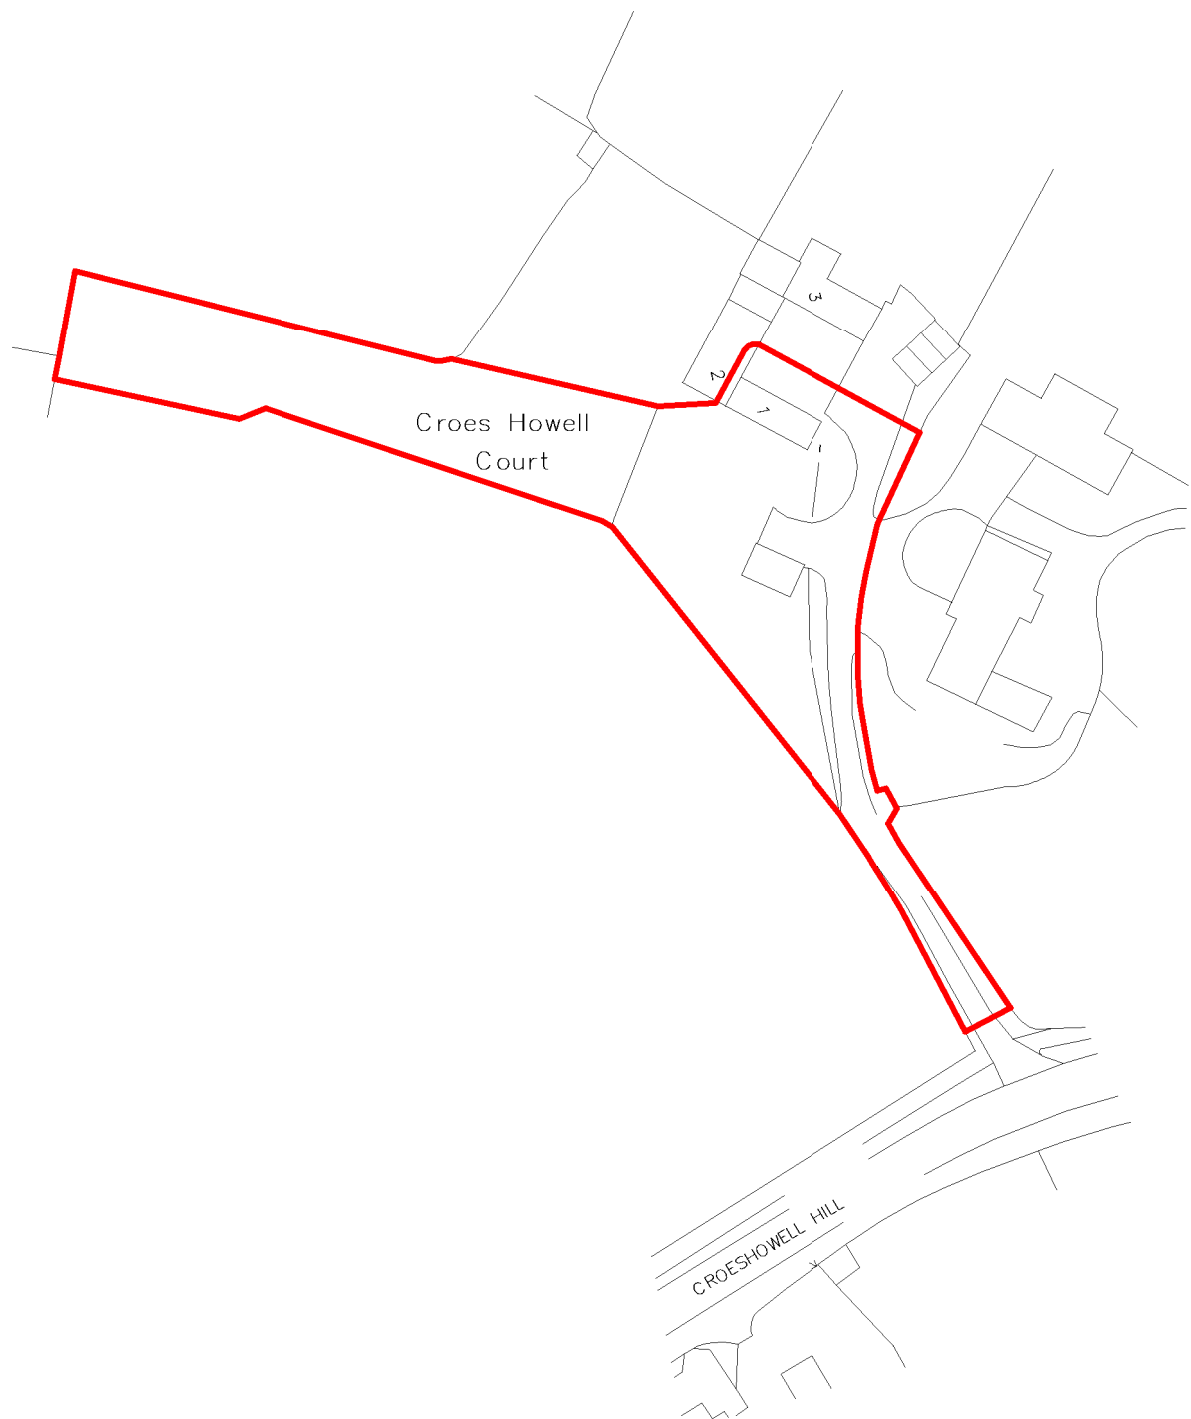

Ordnance Survey (c) Crown Copyright 2016. All rights reserved. Licence number 100022432



**Location Plan**  
Scale: 1 : 1250

|   |                                  |                          |
|---|----------------------------------|--------------------------|
| <div>CityArchitectural Ltd.</div> <div>R.I.B.A. Chartered Architects</div> <div>Holly House, Guilden Sutton Lane,</div> <div>Guilden Sutton, CH3 7EX</div> <div>Tel: 01244 341 662</div> <div>info@citvarchitectural.co.uk</div> <div>www.cityarchitectural.co.uk</div> | Project Title: Croeshowell Court |                          |
|   | Drawing Title:Location Plan      |                          |
|   | Client:                          | Mr & Mrs Oliver          |
|   | Sheet Size:                      | A4P Scale as shown at A4 |
| <div>Project / Drawing / Revision</div> <div>0824 / PL01</div>   |                                  |                          |