




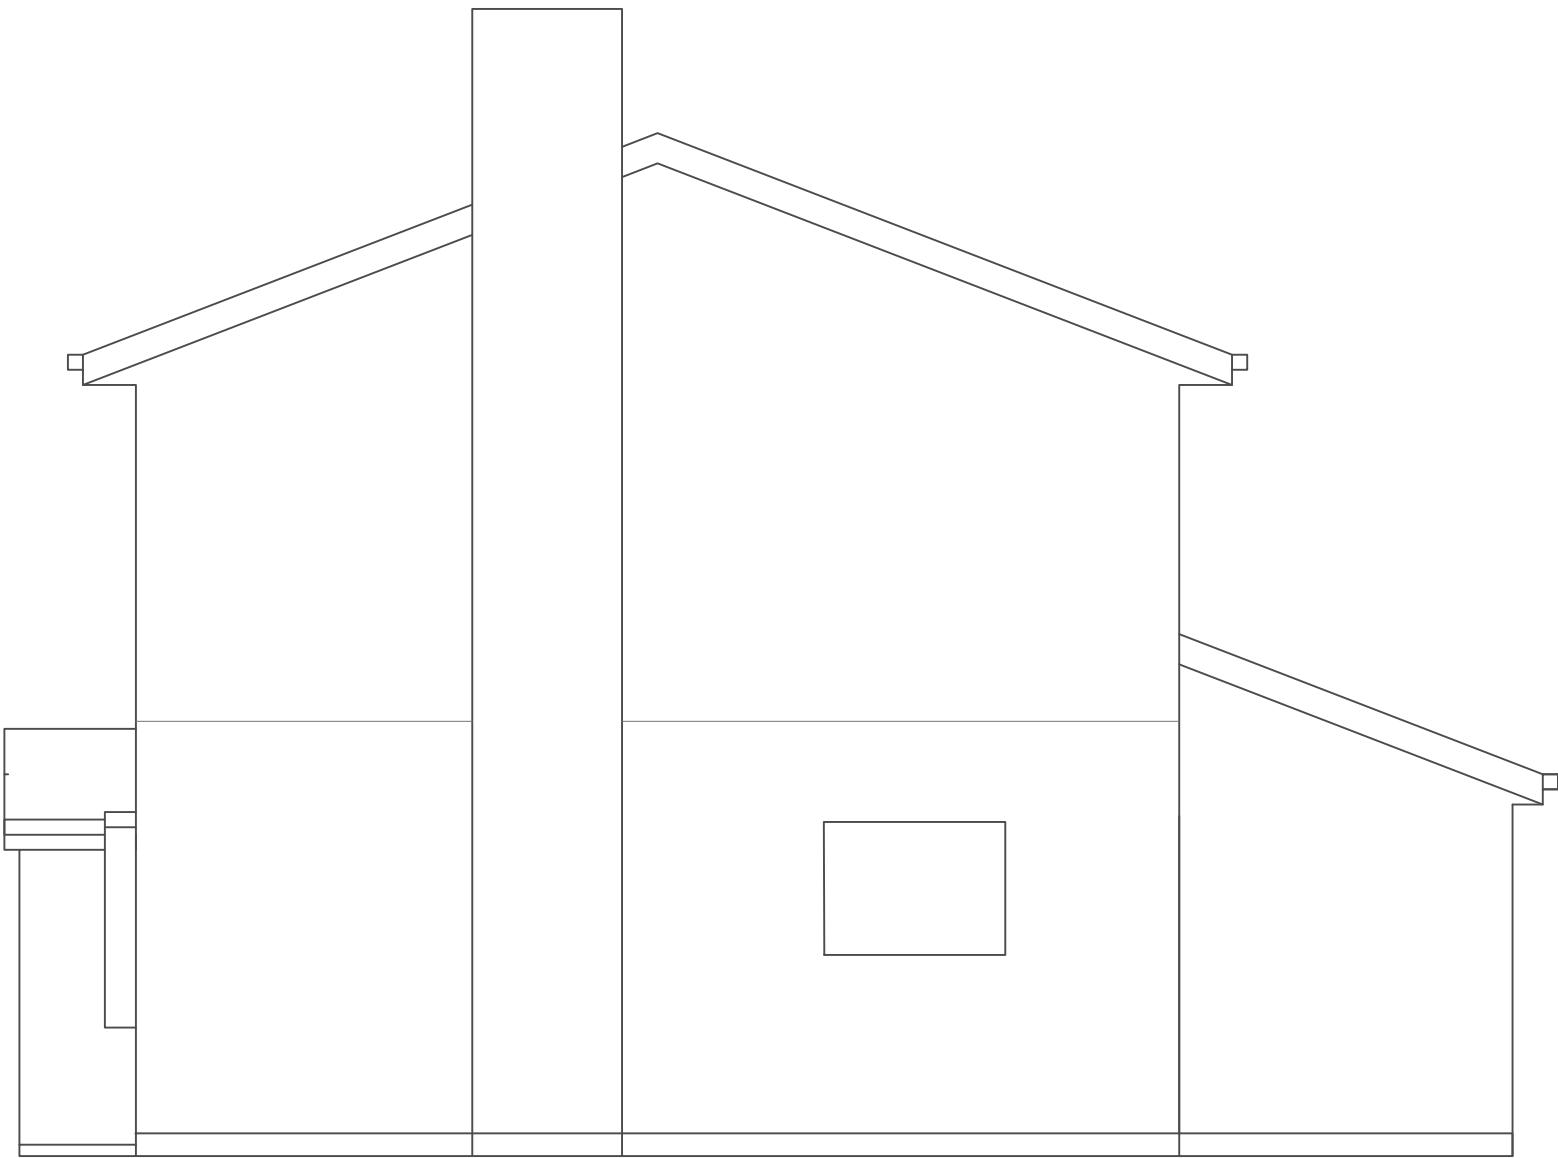


Side East Elevation

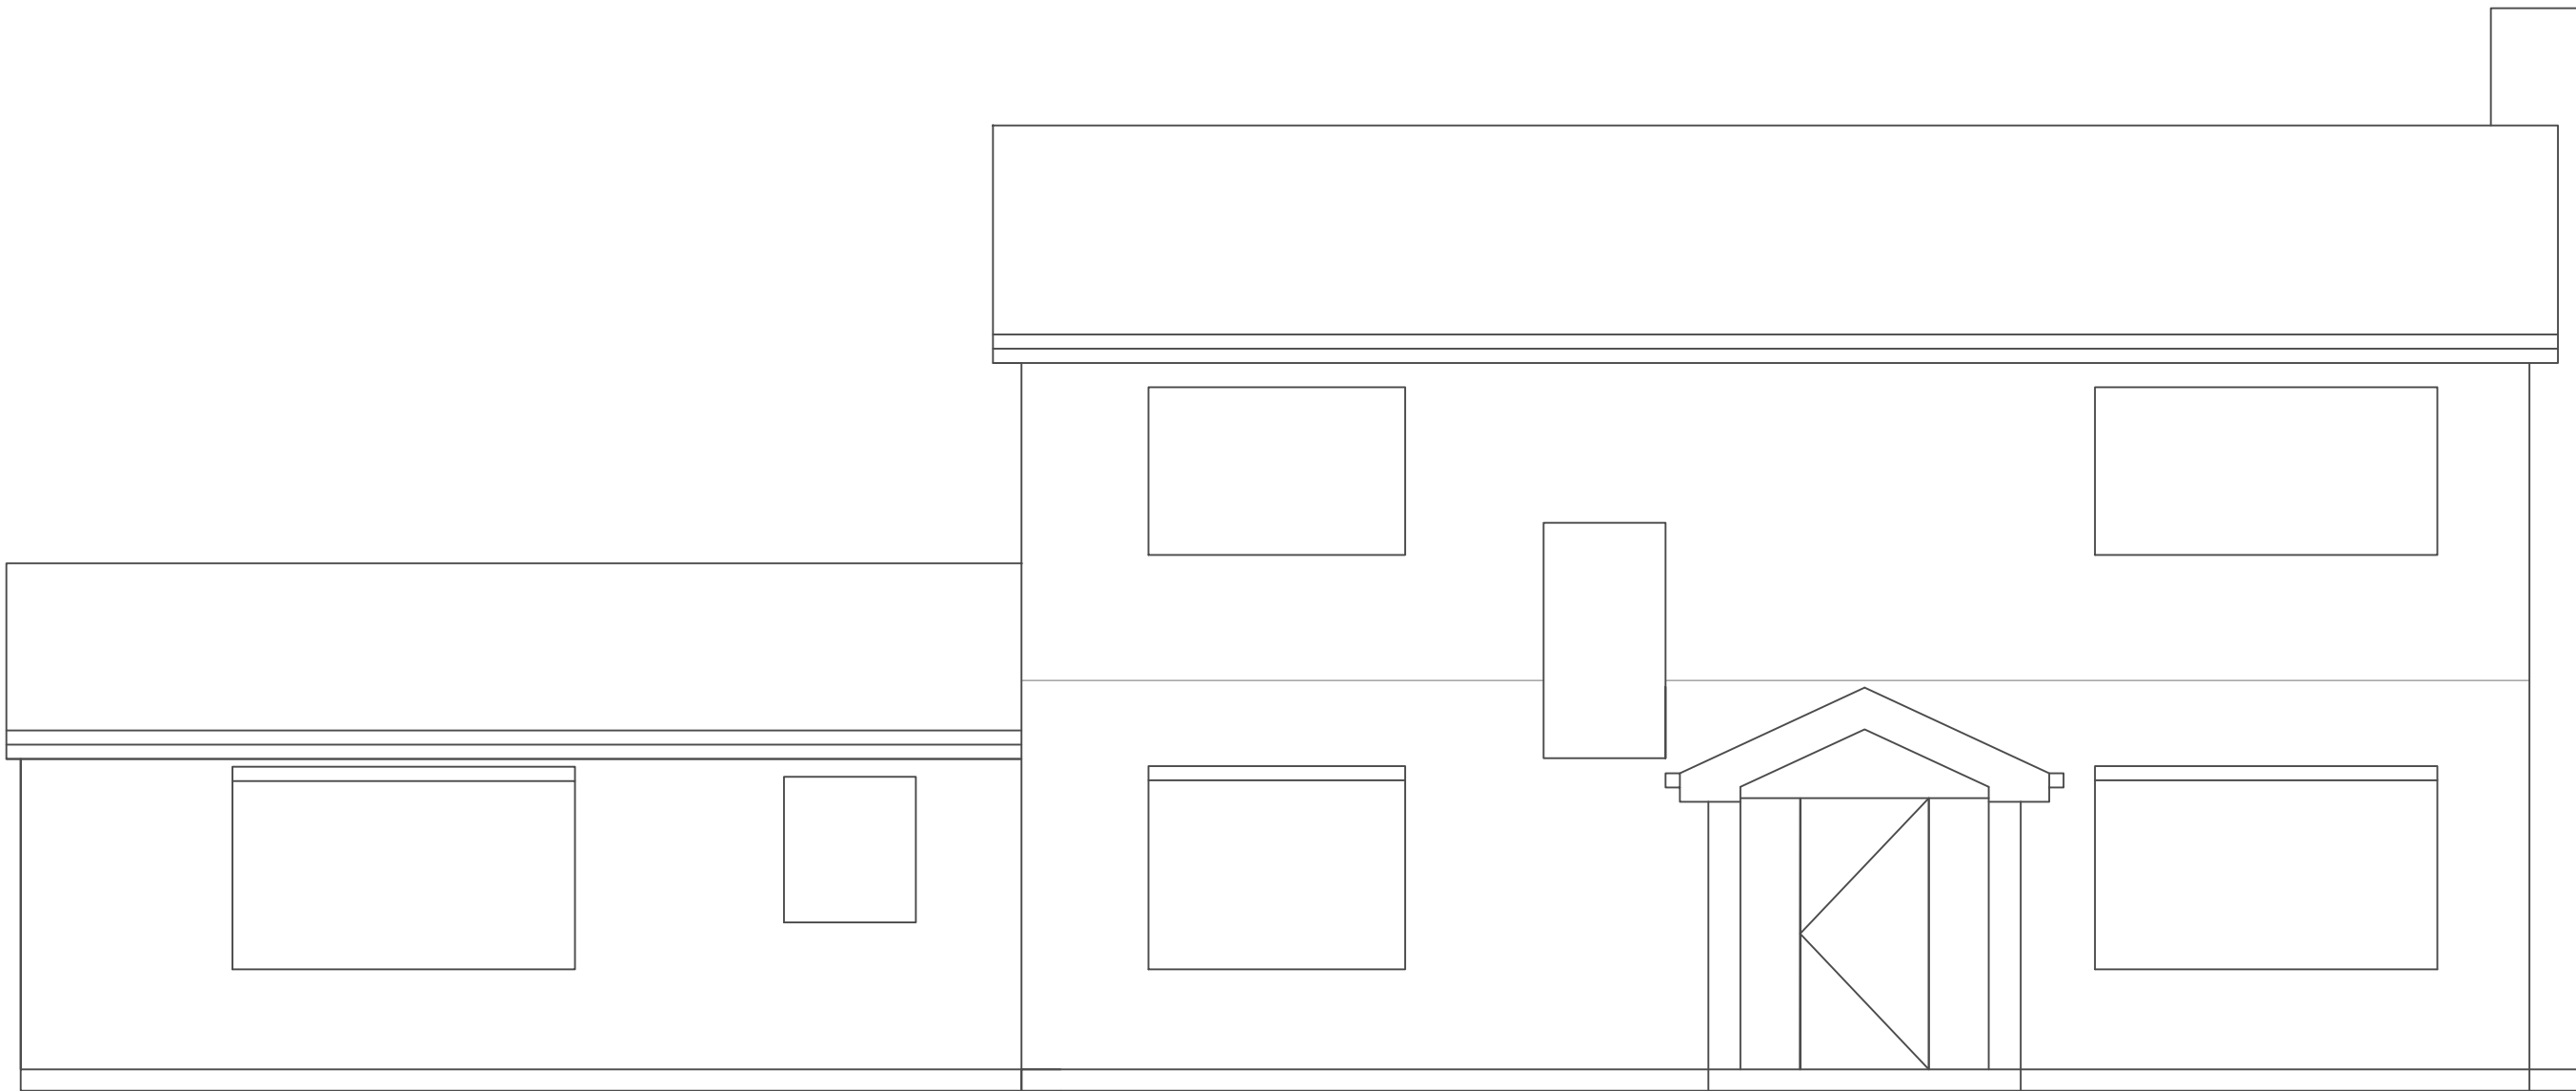

Front Elevation

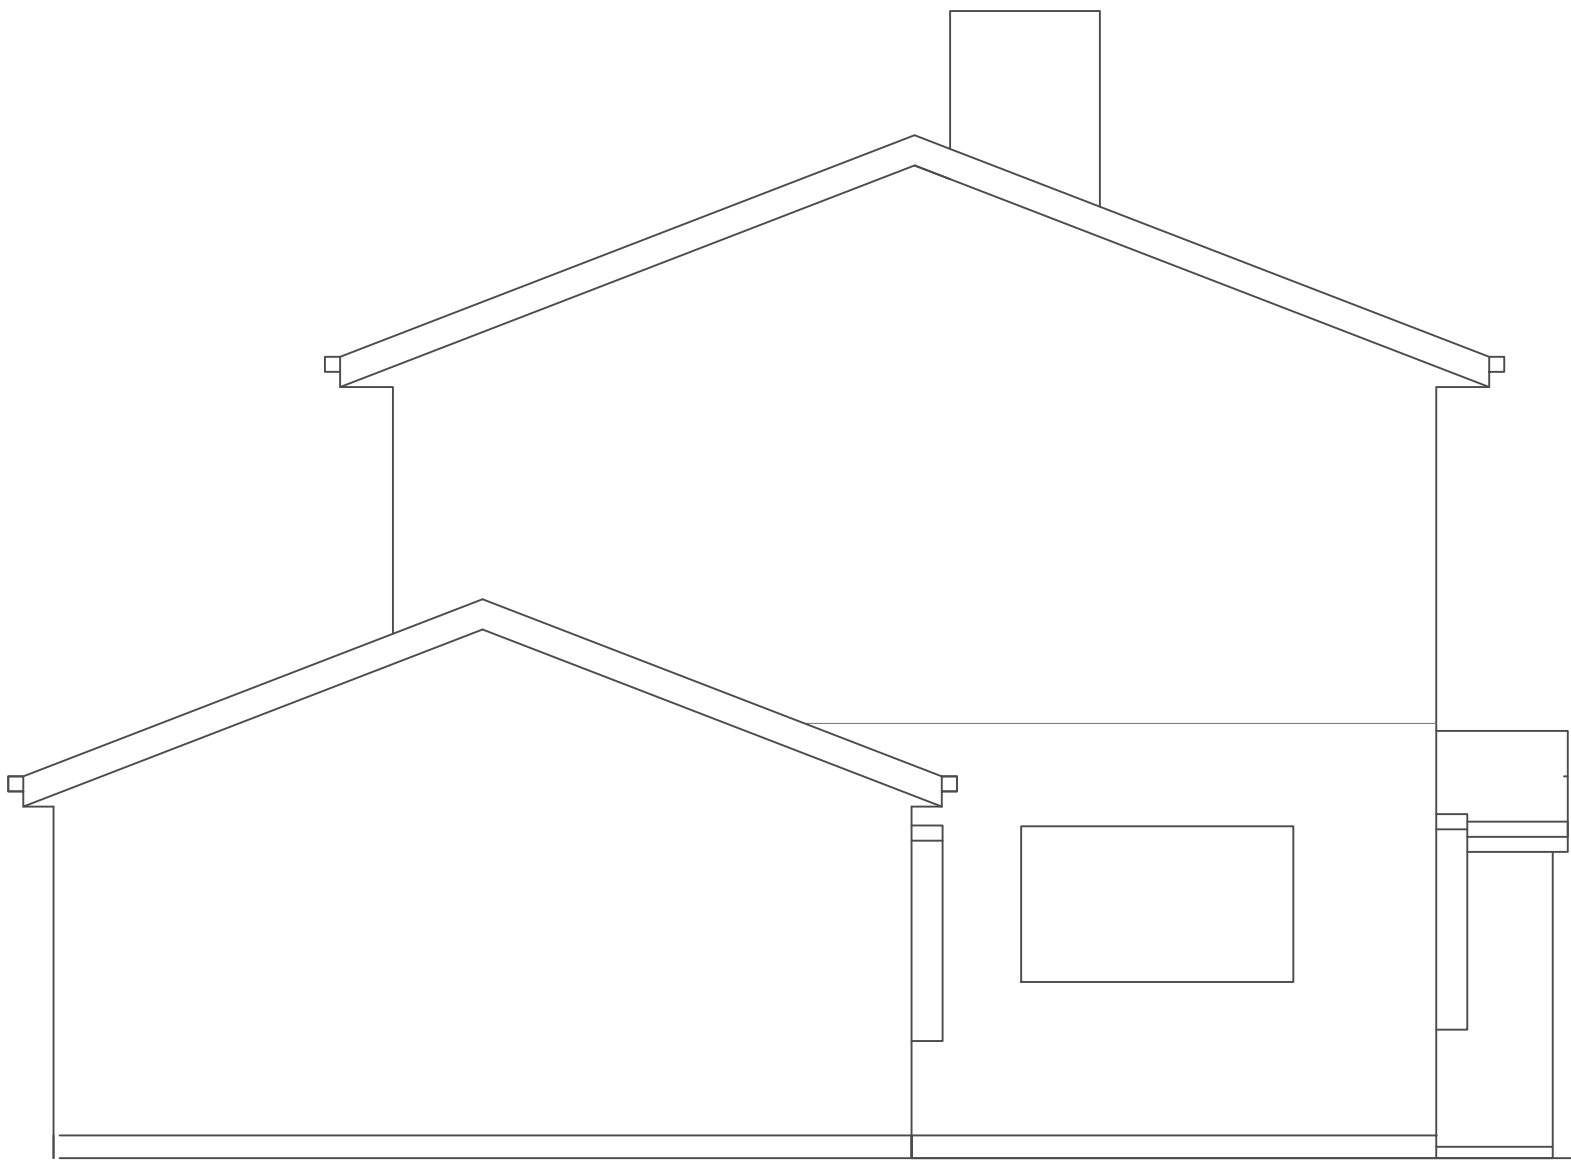

Side West Elevation

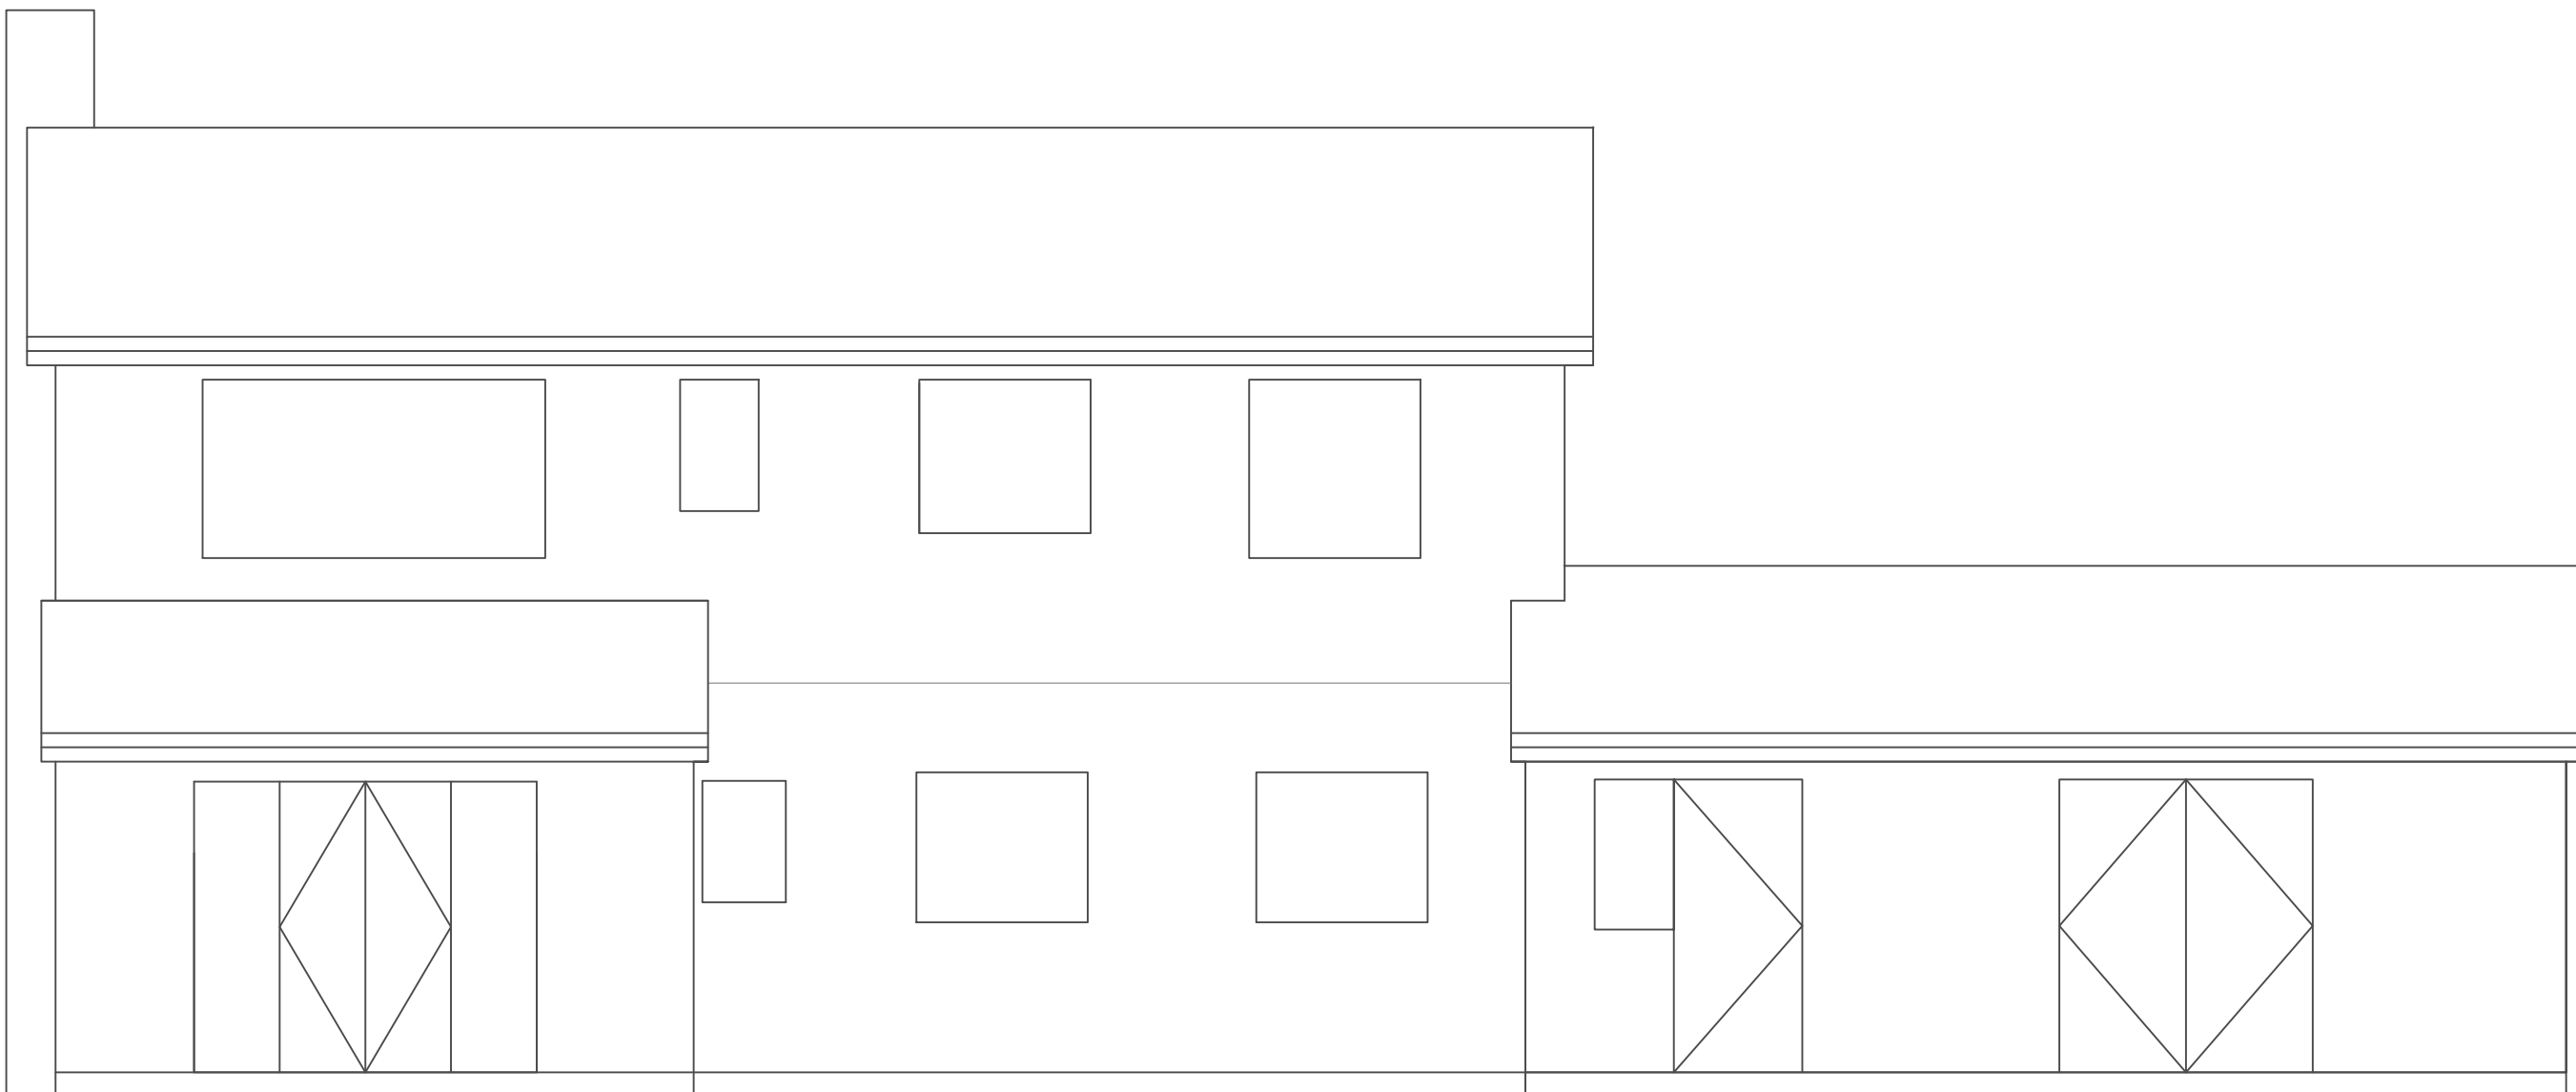

Rear Elevation