



DO NOT SCALE

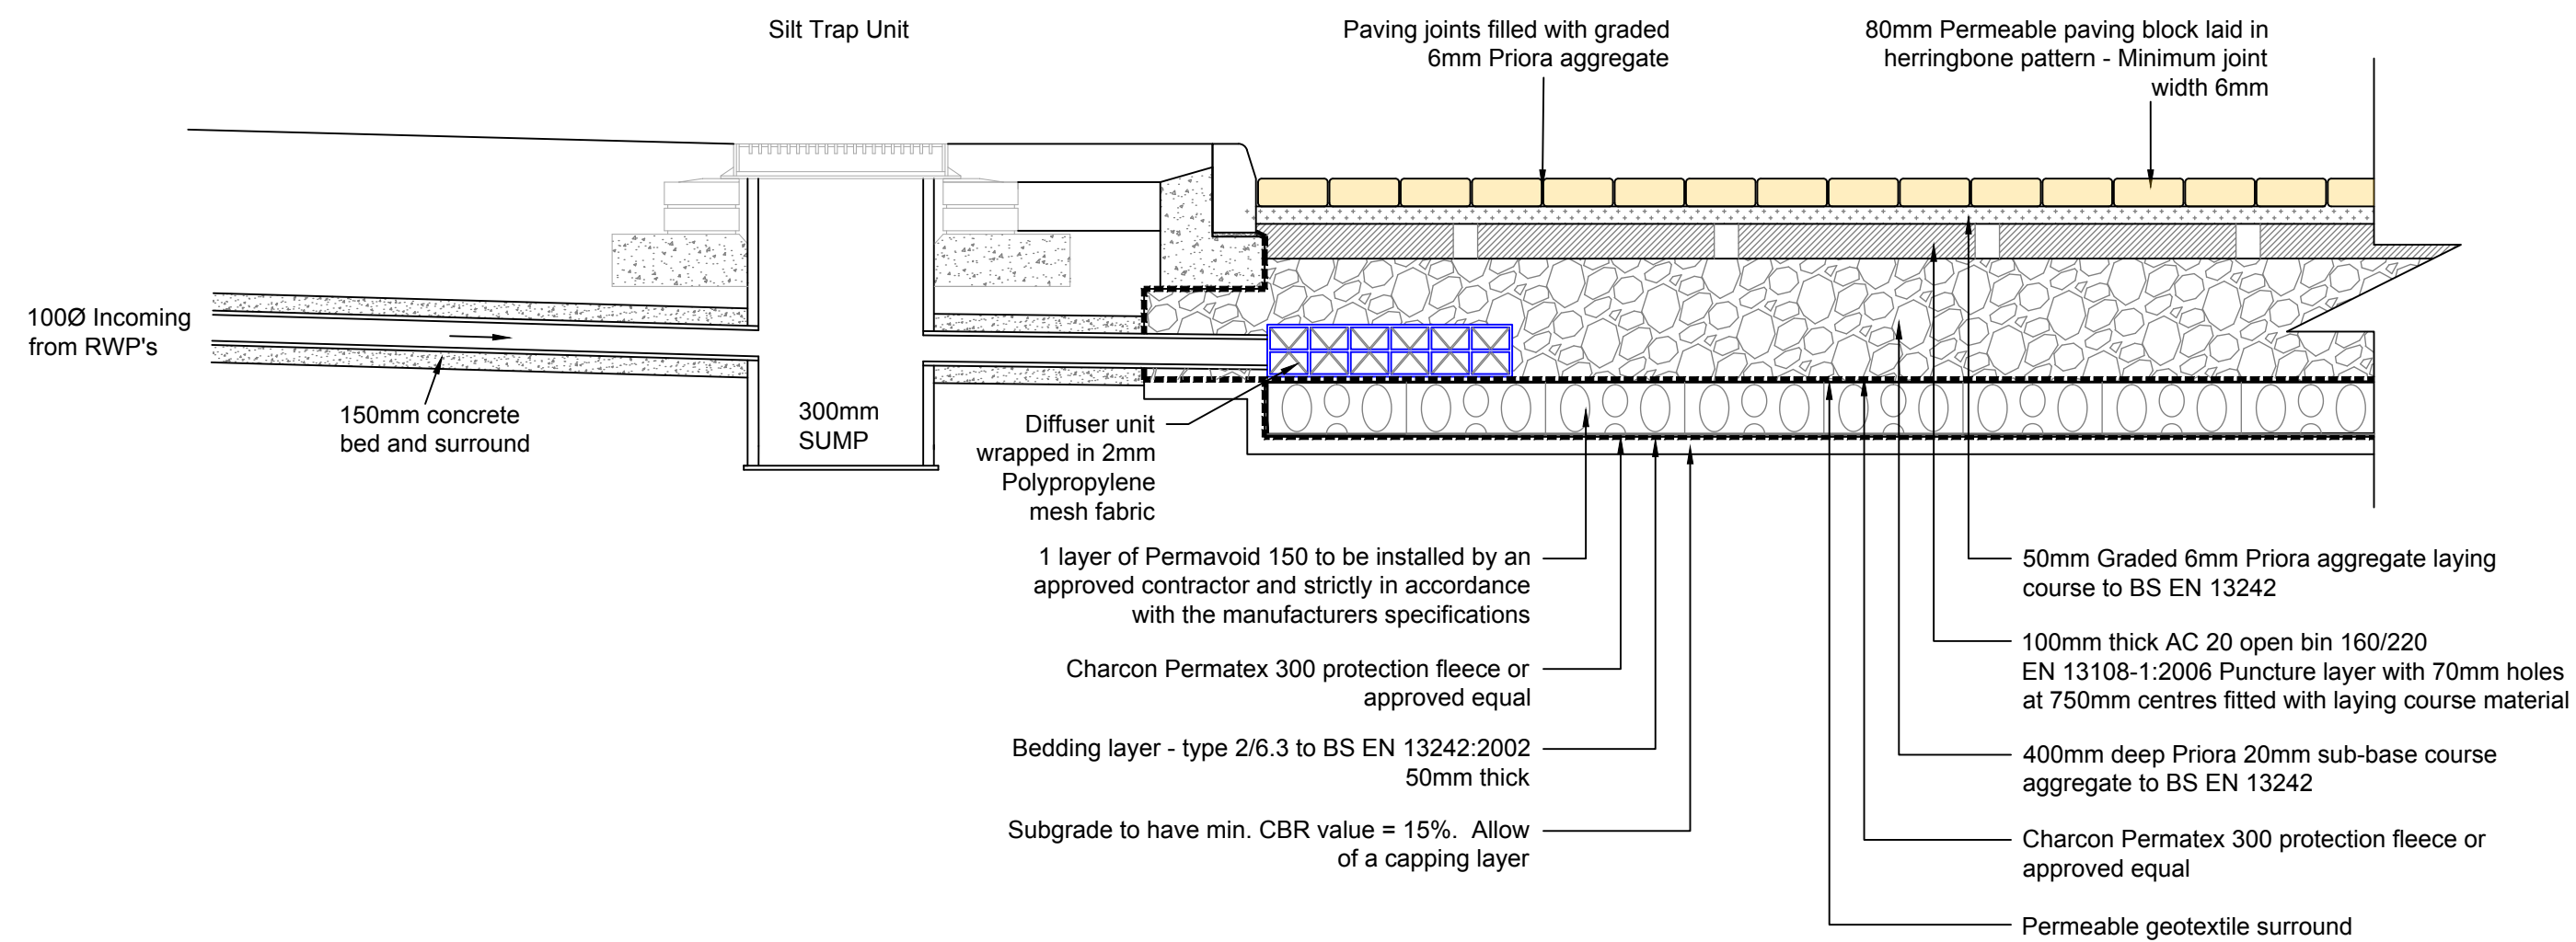

Typical Permeable Paving

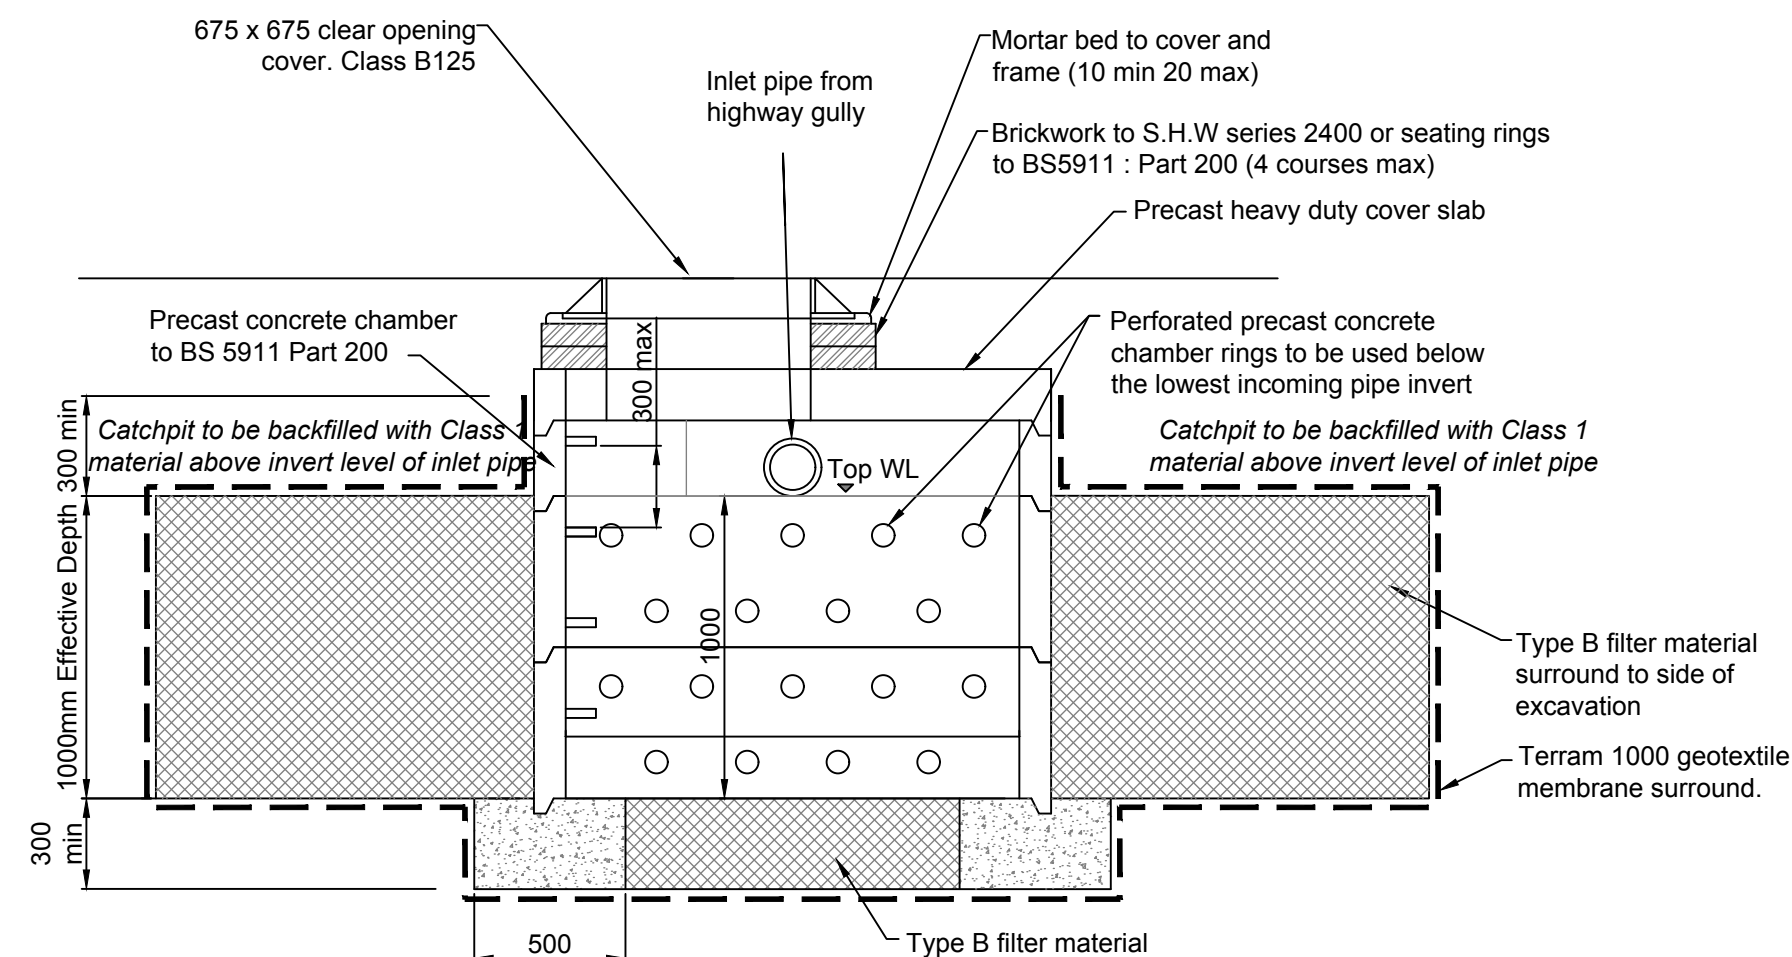

Soakaway Detail

(NTS)

STRATEGY



chartered consulting engineers

Tel: 01244 684910
Email: admin@coop.co.uk
Web: http://coop.co.uk

Park House
Sandpiper Court
Chester Business Park
Chester
CH4 9QU

Client

CASTLEMEAD GROUP

Project

CWRT PENTWMPATH,
LLAY, WREXHAM.

Title

Surface Water SABS Details

DRAWING NUMBER

7872 / SK02

SCALE at A2

1:20

DATE

28.10.21

DRAWN

PJN

CHECKED

AJ

REVISION

A