
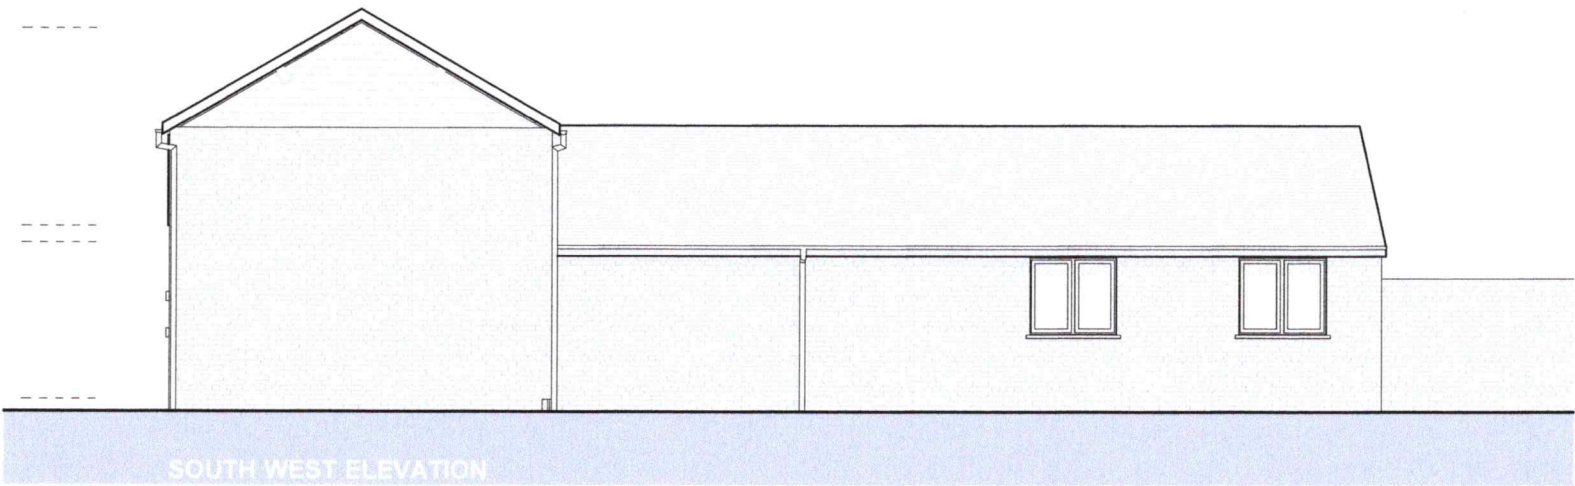


DENOTES POTENTIAL
 MOVEMENT TO TOP OF
 WALLS WHICH MAY
 REQUIRE REMEDIAL WORK
 (—)

WALL TO BE REBUILT
 LOCALLY.
 (PHOTO P.13)

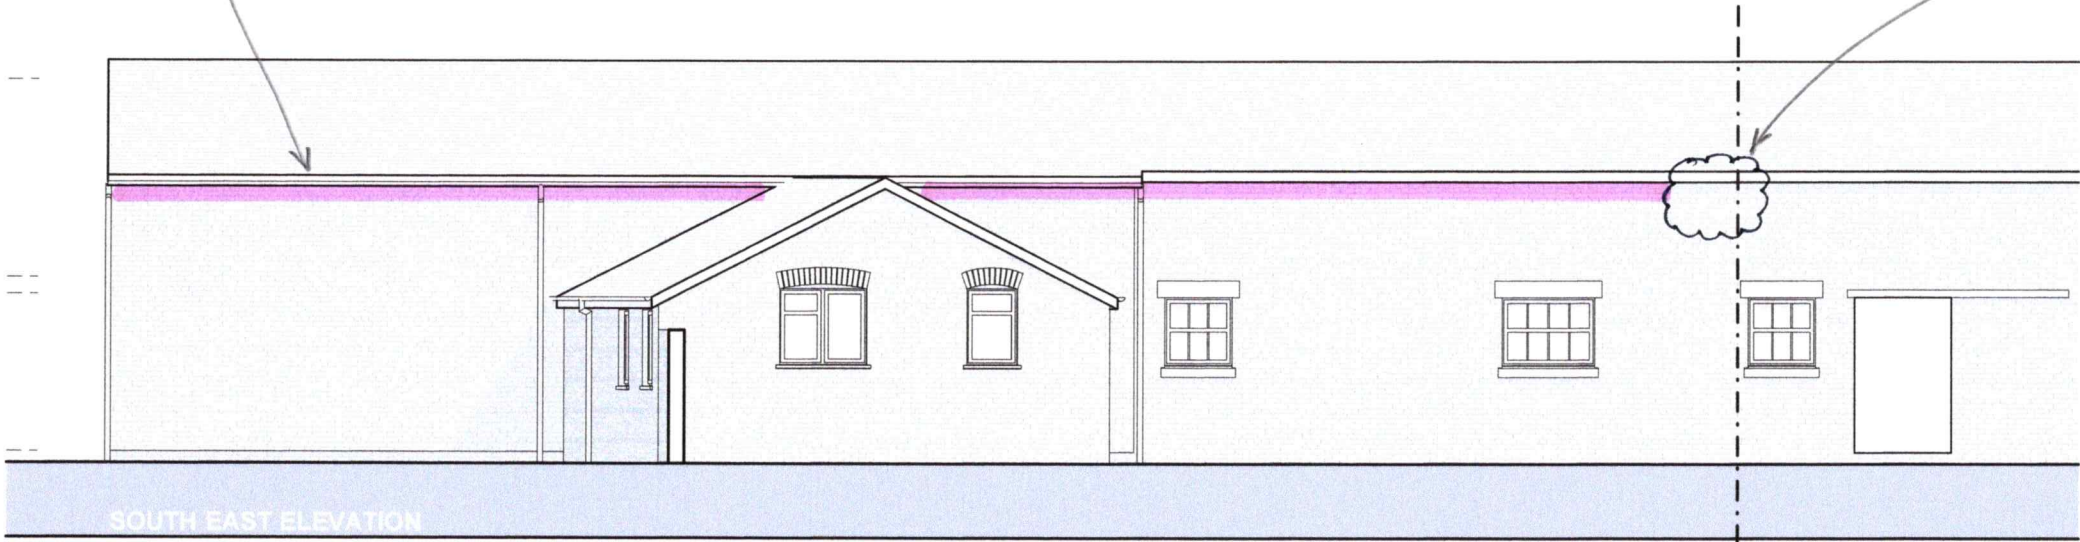


REV NO	A	GENERAL AMENDMENTS. ISSUED TO CLIENT ISSUED TO CLIENT FOR COMMENT	DATE


Job Title
Conversion of Barn at Mulsford Farm
 Mulsford Farm
 Mulsford, Sarn
 Malpas
 Cheshire
 SY14 7LP
 for Mr and Mrs Vickers

Drawing Name		
Elevations as Existing		
Drawn by	Date	
njg	JULY '21	
Drawing Scale	Paper Size	
1:100	A3	
Layout ID	Status	Revision
954/PL/004		A

nicolagibson
 ARCHITECTURAL
 DESIGN
 Dairy House Farm, Chester Road, Oakmere CW8 2HB
 t: 01606 536101 | m: 07813034552
 w: www.nicola-gibson.com | e: nicola@njgdesign.co.uk

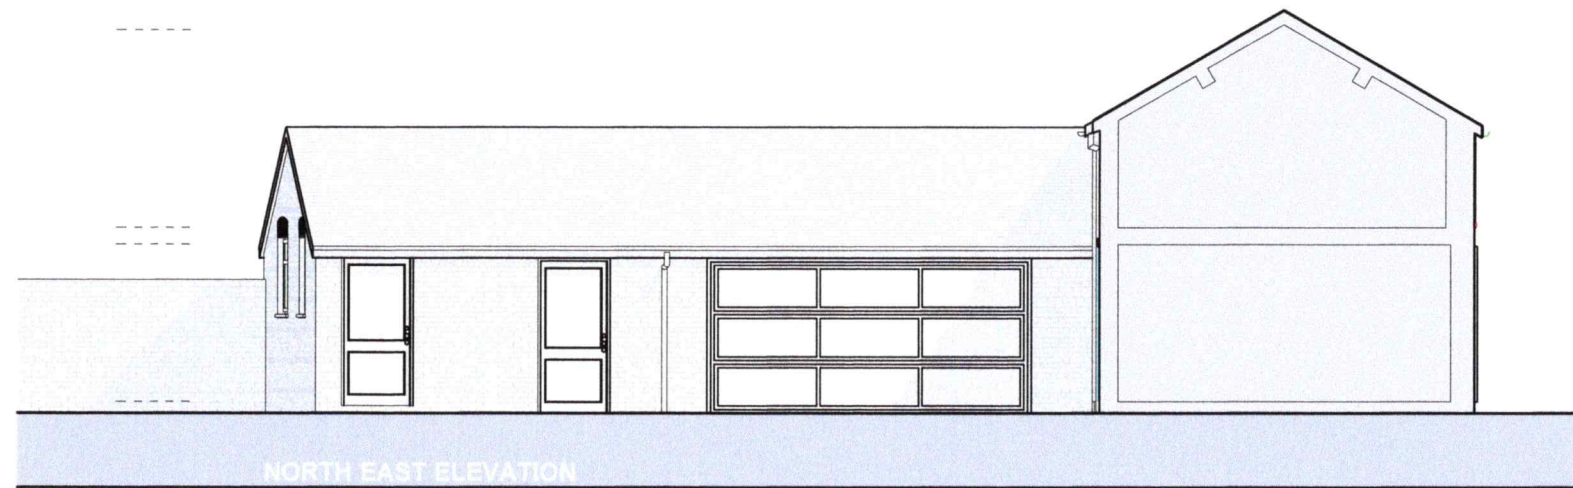

DENOTES POTENTIAL
MOVEMENT TO TOP OF
WALLS WHICH MAY
REQUIRE REMEDIAL WORK
(—)

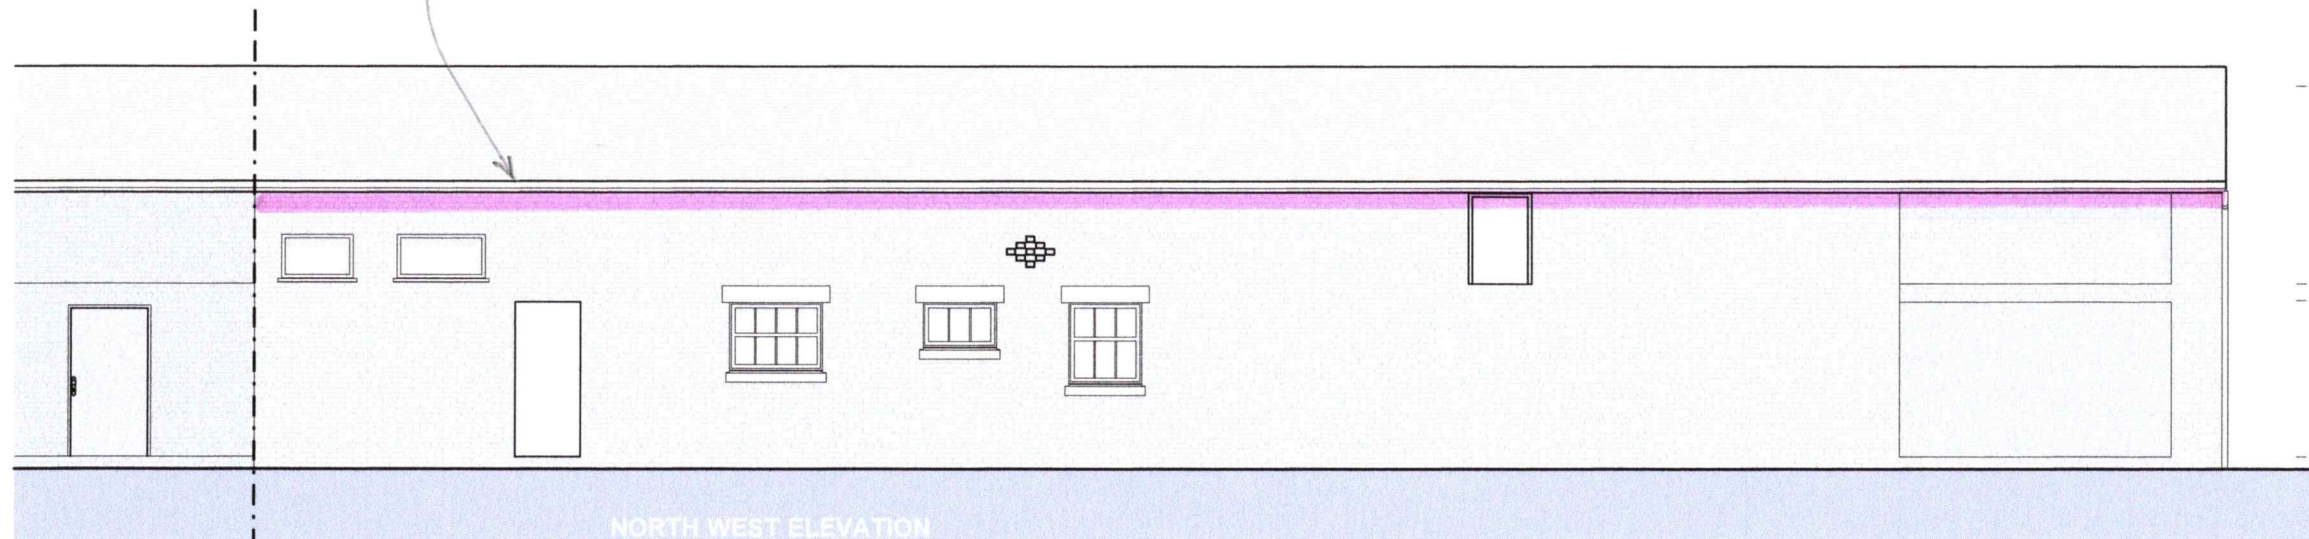

		Job Title		Drawing Name		nicolagibson ARCHITECTURAL DESIGN Dairy House Farm, Chester Road, Oakmere CW8 2HB t: 01606 536101 m: 07813034552 w: www.nicola-gibson.com e: nicola@njgdesign.co.uk
		Conversion of Barn at Mulsford Farm		Elevations as Existing		
		Mulsford Farm		Drawn by	Date	
		Mulsford, Sarn		njg	JULY '21	
		Malpas		Drawing Scale	Paper Size	
		Cheshire		1:100	A3	
		SY14 7LP		Layout ID	Status	Revision
		for Mr and Mrs Vickers		954/PL/005		A
REV NO	COMMENT	DATE				
A	GENERAL AMENDMENTS. ISSUED TO CLIENT ISSUED TO CLIENT FOR COMMENT	28/07/21 21/07/21				