


Approx. Gross Internal Floor Areas	
Ground Floor	96m ²
First Floor	91m ²
Total	187m ²

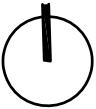


NOTES


Do not scale, all figured dimensions in mm and to be checked on site.

Copyright of the design and / or drawings remains solely with ke-design.

This drawing does not form part of a contract and is subject to change at developer's discretion.

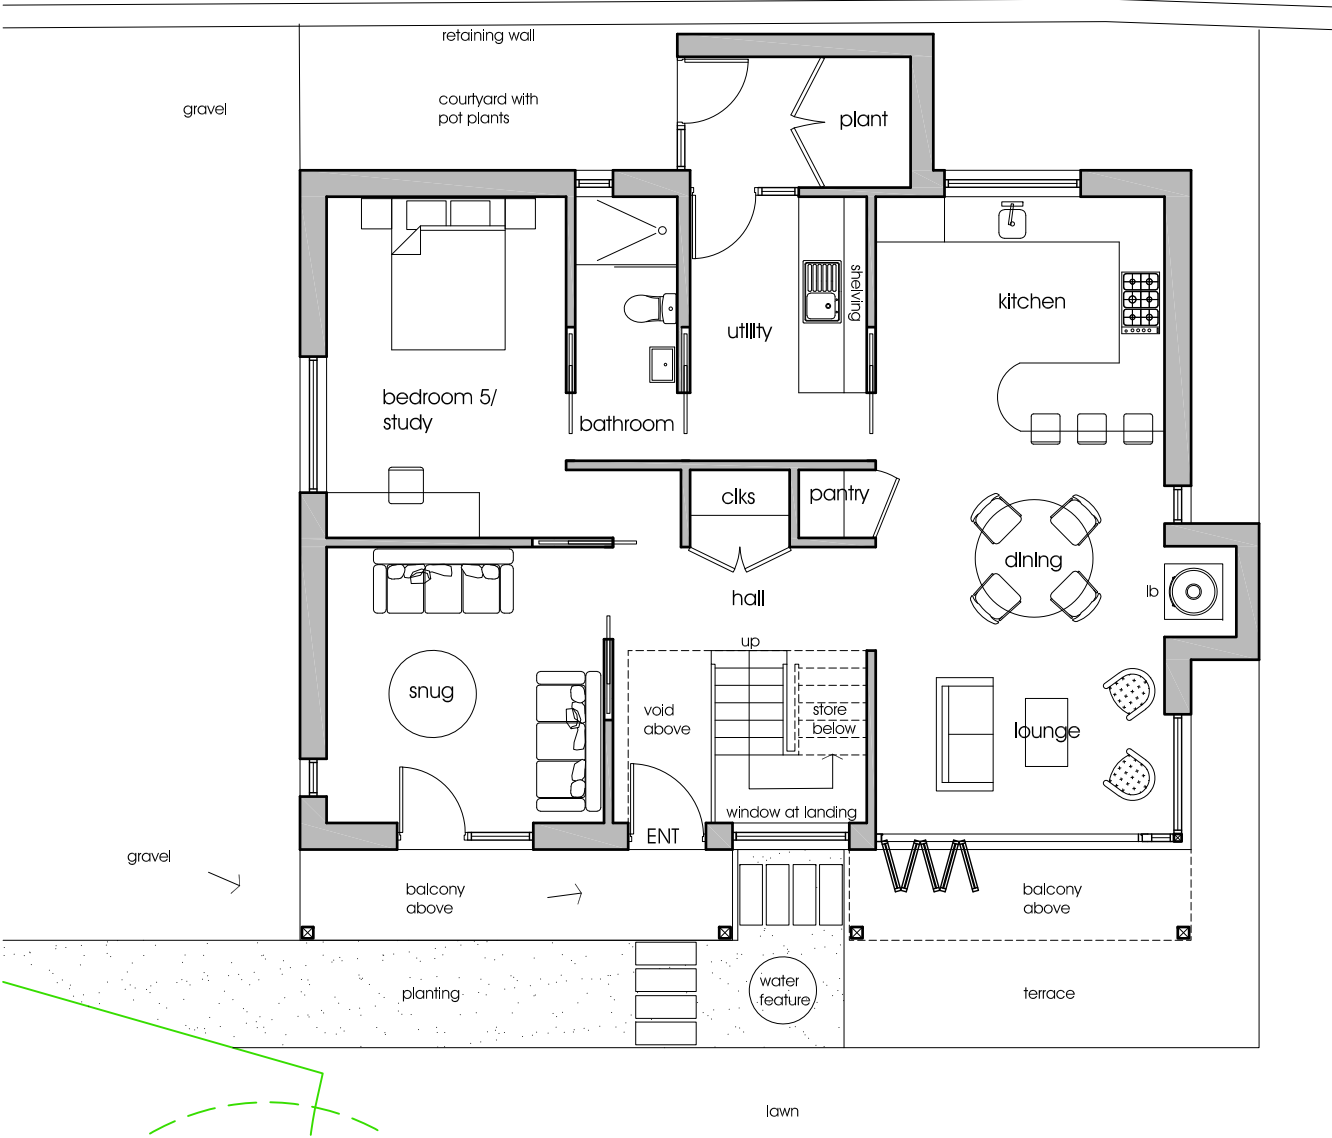

Ground Floor

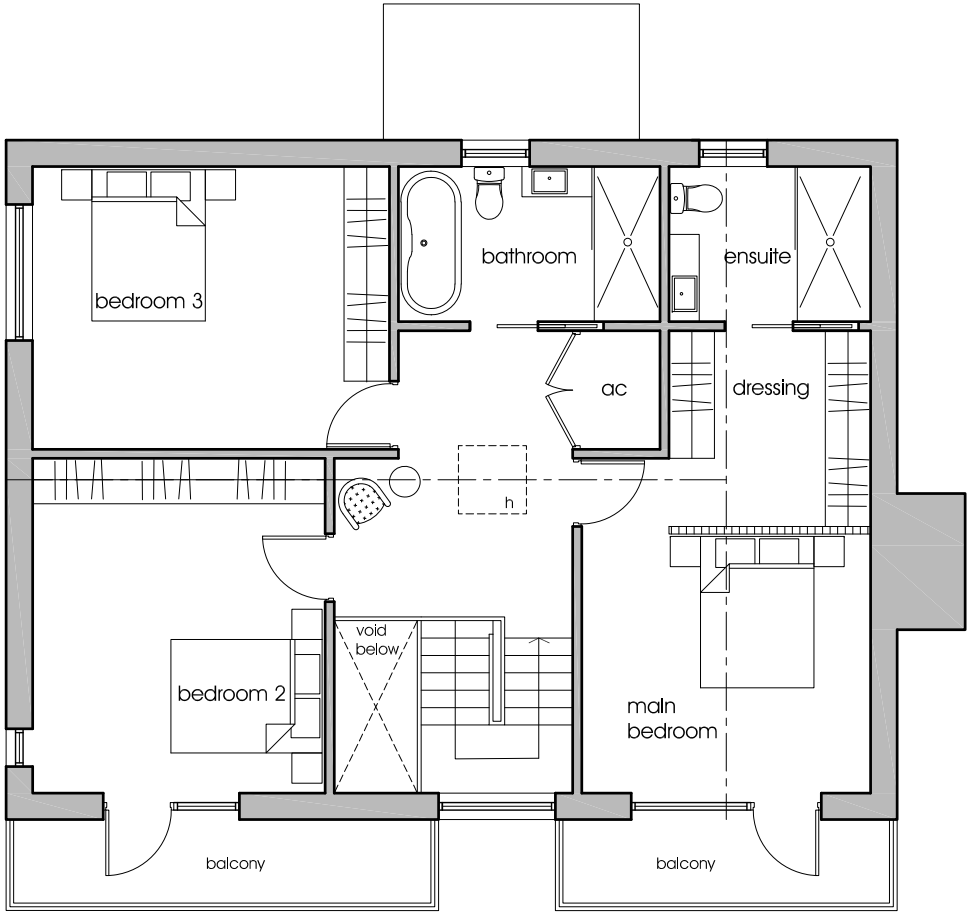

First Floor

rev.	description	date	by
status.	Planning		

	Unit 7, Henry Close Battlefield Enterprise Park Battlefield Shrewsbury Shropshire SY1 3TJ E: Info@ke-design.co.uk www.ke-design.co.uk T: 01743 298080	The Studio, 3 William Felton Mews Salop Road, Oswestry Shropshire SY11 2RQ T: 01691 656964	client Miss B Roberts	drawing Proposed Plans	scale 1:100 @A3	date 09/11/22	drawn HRM
			project. New Dwelling, Garth Road, Garth, Llangollen, LL20 7UR		dwg no 2121-MA(00)0004	rev	