

DO NOT SCALE

Legend

- Site Boundary
- Existing Highway Drain
- Existing Combined Sewer
- Existing Rising Main
- Proposed Private Surface Water
- Proposed Private Foul
- Infiltration Trench
- Silt Trap

16. Minimum surface water gradients shall be:
100Ø laid at 1:100 with the exception of the first connection which shall be minimum 1:60
150Ø laid at 1:150
17. Minimum 100Ø foul drainage gradient to be 1:80 with the exception of the first connection which shall be minimum 1:40.
18. Manhole covers to be marked FWS or SW as appropriate.
19. All manhole covers and frames shall comply with BS EN124. All adoptable manholes and chambers shall comply with Sewers for Adoption 7th Edition. Covers in roads to be grade D400 and be 150mm deep. Manhole covers in car parking areas and drives to be grade B125 and covers in landscaping areas to be grade A15. All to be sized in accordance with Building Regulations Part H, Tables 11 & 12. "In-fill" type covers should not be used. Where a cover is located in an area of block paving, the bottom of the frame should be 150mm deep.
20. Precast concrete rings to be reinforced.
21. Backdrops in private manholes / inspection chambers to be internal
22. Private drains laid under adopted / private roads to be Class S granular bed and surround with a minimum of 1.2m cover, where this cannot be achieved a Class Z concrete bed and surround shall be provided.
23. Private drains located under landscape areas or driveways / car parking bays to be Class B granular bed and surround with a minimum 0.6m cover, where this cannot be achieved a Class Z concrete bed and surround shall be provided.
24. Pipes have not been designed to accommodate construction traffic loading. The contractor is responsible for providing adequate protection to the pipes during construction.
25. Slab levels set and prepared by architect .
26. The developer must self-vet and certify that the design criteria, material standards and workmanship specifications for the proposed adoptable sewers are in accordance with those set out in "Sewers for Adoption" 7th Edition (SFA 7th), The Welsh Ministers Standards and the requirement of DCWW as the Statutory Sewerage Undertaker.
27. Subject to a Section 104 Adoption Agreement being complete, a Section 106 application to connect must be made to DCWW the developer shall be given 21 days notice prior to connection. The works may only be undertaken by an SSIP Health & Safety approved contractor.

Notes

1. All dimensions are in millimetres unless otherwise shown.
2. All adoptable drainage shall be constructed in accordance with 'Sewers for Adoption' 7th Edition, Welsh Ministers Standards and Welsh Water Details and Guidelines.
3. All private drainage works are to comply fully with Part H of the Building Regulations.
4. All existing invert levels to be checked by the contractor at the start of works and any other discrepancies notified to the Engineer prior to commencing works. All levels are based on topographical survey information provided by others.
5. It is the responsibility of the Contractor to verify all information given with regards to existing services and drainage connections etc. prior to commencing the works.
6. The Contractor shall adhere to the CDM Regulations at all times.
7. Only trained personnel shall be permitted to enter confined spaces.
8. All materials to bear the relevant B.S. Kitemark and comply fully with the Sewers for Adoption 7th Specification. All concrete & concrete products must use Sulphate resistant cement (unless the site investigation report proves that sulphate attack from soils and groundwater will not occur to withstand a class 3 condition).
9. All opening notices etc. as required under Highways Acts etc. are to be obtained prior to commencement of works. All works are to be inspected by L.A., NHBC or Welsh Water as applicable.
10. Trench backfill in highways to within 1m of highway shall, as directed by the Highway Authority be a suitable granular material all in accordance with Sewers for Adoption.
11. Cover loadings shall be as detailed on the Manhole Schedule.
12. Drain trenches should not be excavated lower than the foundations of any building nearby unless either:
a) The trench is within 1m of the foundation, the trench is filled with concrete up to the lowest level of the foundation, or
b) Where the trench is further than 1m from the building, the trench is filled with concrete to a level below the lowest level for the building equal to the distance from the build, less 150mm.
13. All SVP and RWP connections are indicative and shall be confirmed by the client.
14. Pipe gradients out of the building to connecting manhole to be laid at 1:40 in accordance with Building Regulations, Part H, Table 6.
15. Where pipe sizes are not indicated :
100Ø to be used for foul
100Ø to be used for surface water unless stated otherwise.

APPROVAL

A	19.10.22	Foul proposals updates	AJ	AJ
Rev	Date	Revision	By	Appd.

coopers
chartered consulting engineers

Tel: 01244 684910
Email: admin@coopers.co.uk
Web: http://coopers.co.uk


Park House
Sandpiper Court
Chester Business Park
Chester
CH4 9QU

Client
MR & MRS EDWARDS

Project
**Chapel Farm, Newbridge,
Cefn Mawr, Wrexham.**

Title
SABS Layout And Details

DRAWING NUMBER	SCALE at A2	1:250
7967 / 02	DATE	Aug 2022
	DRAWN	PW
	CHECKED	AJ
	REVISION	A

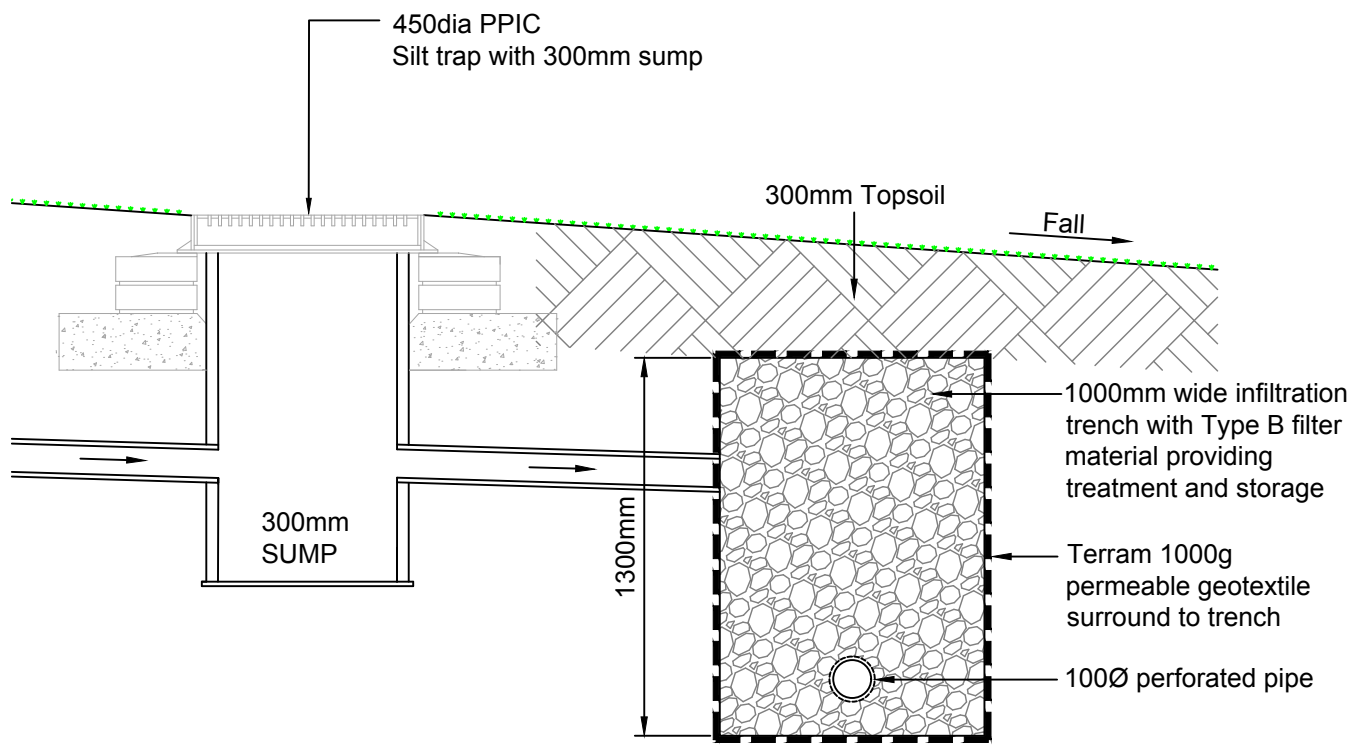

DETAIL - INFILTRATION TRENCH
Scale 1:20

