




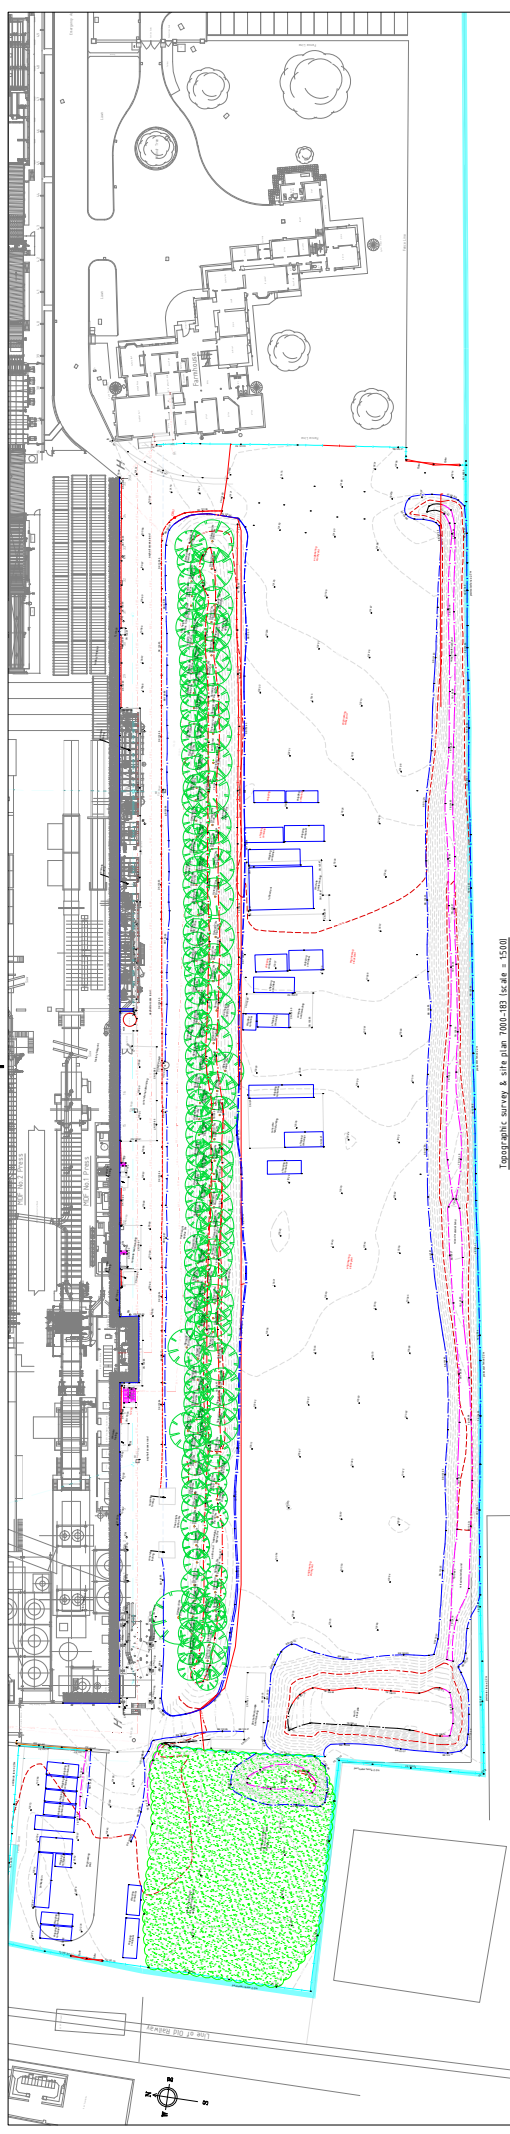


Topographic survey & site plan 2002-03 (scale = 1:500)

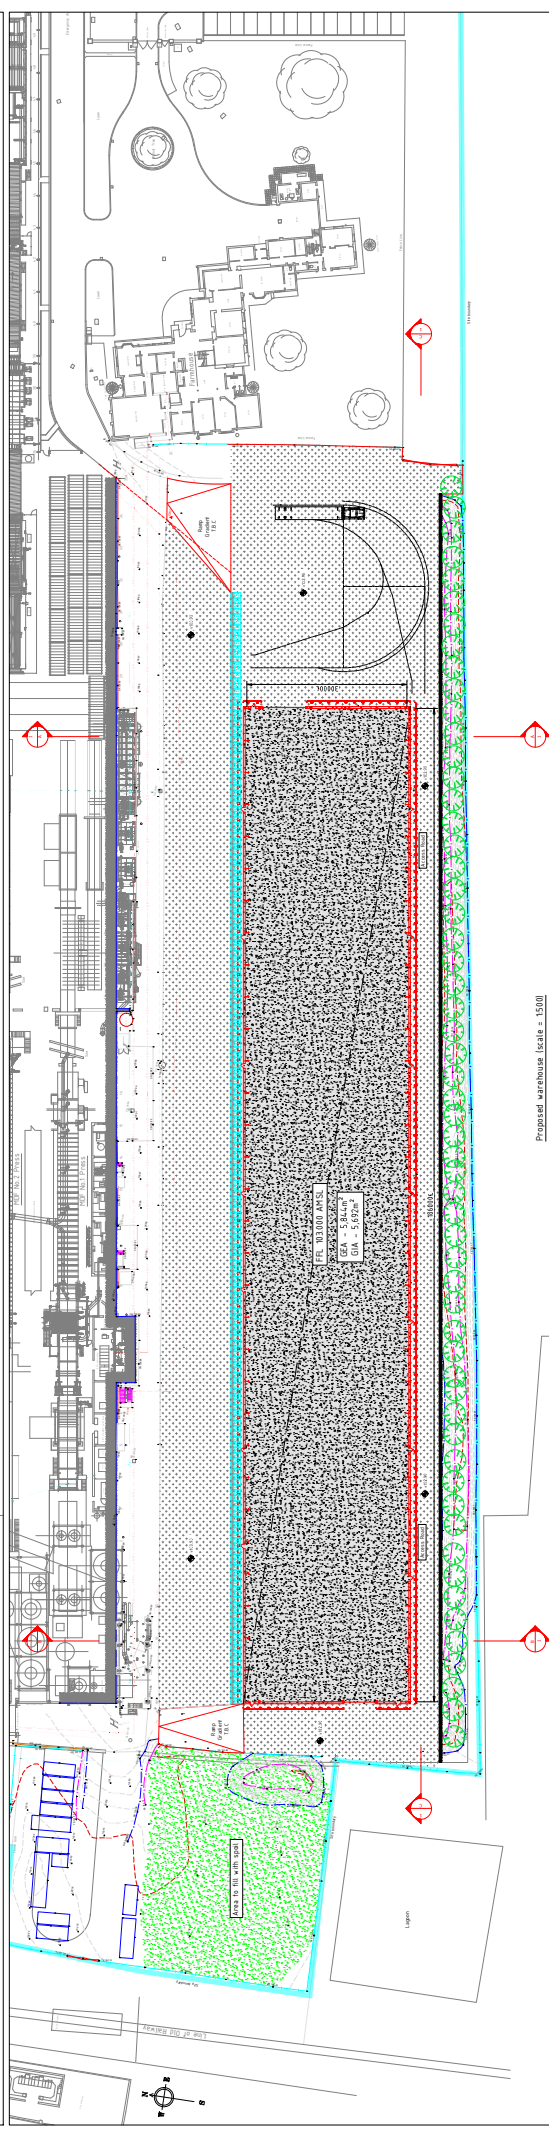









Proposed warehouse layout (scale = 1:500)

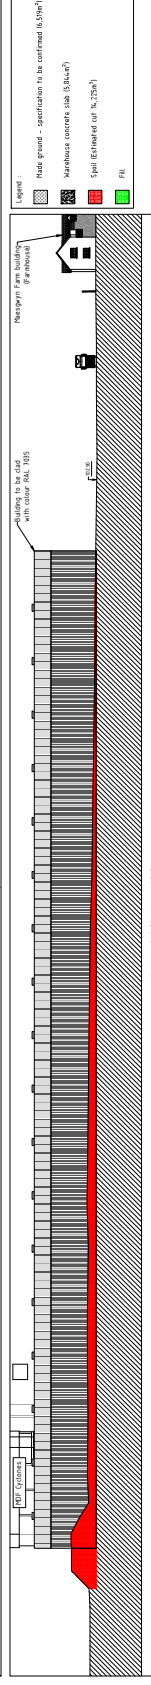

Section A-A (Scale = 1:250)

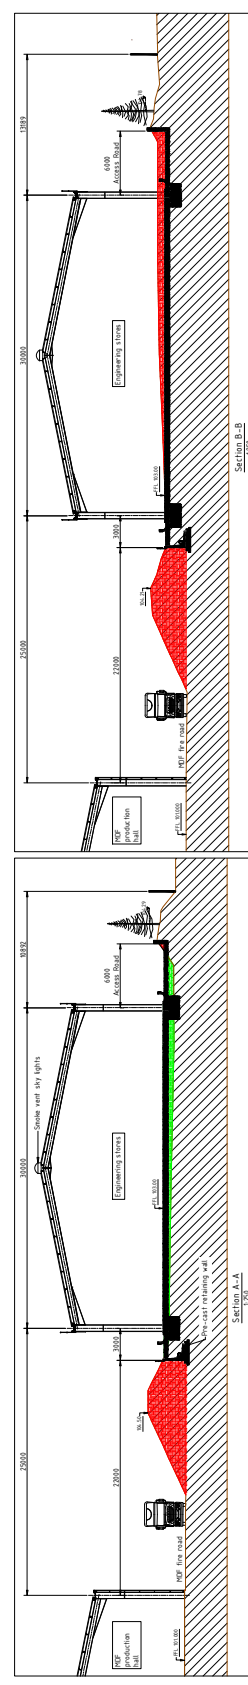

Section B-B (Scale = 1:250)

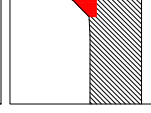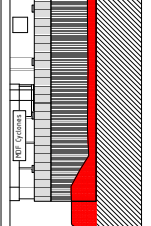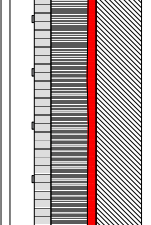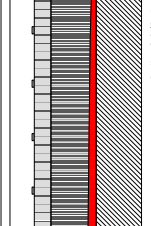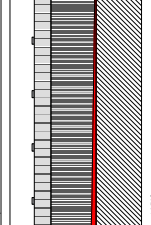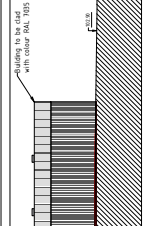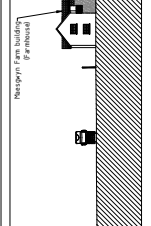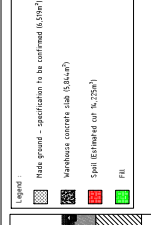

Revision		By	Date	Scale	Notes
1		J	1/2		
2		J	1/2		
