

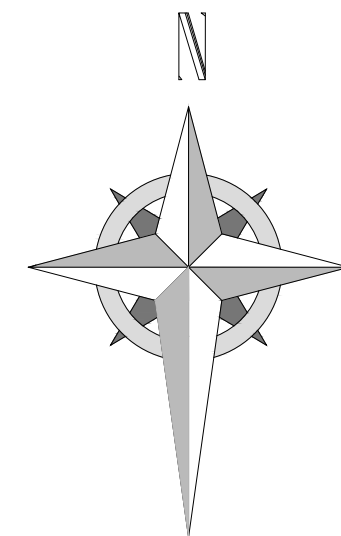
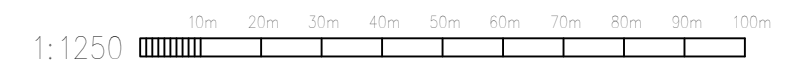
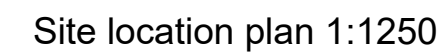


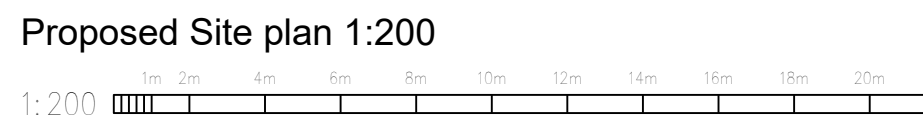

Please see drawing HL/PD/01
& HL/PD/03 for details of
replacement wall

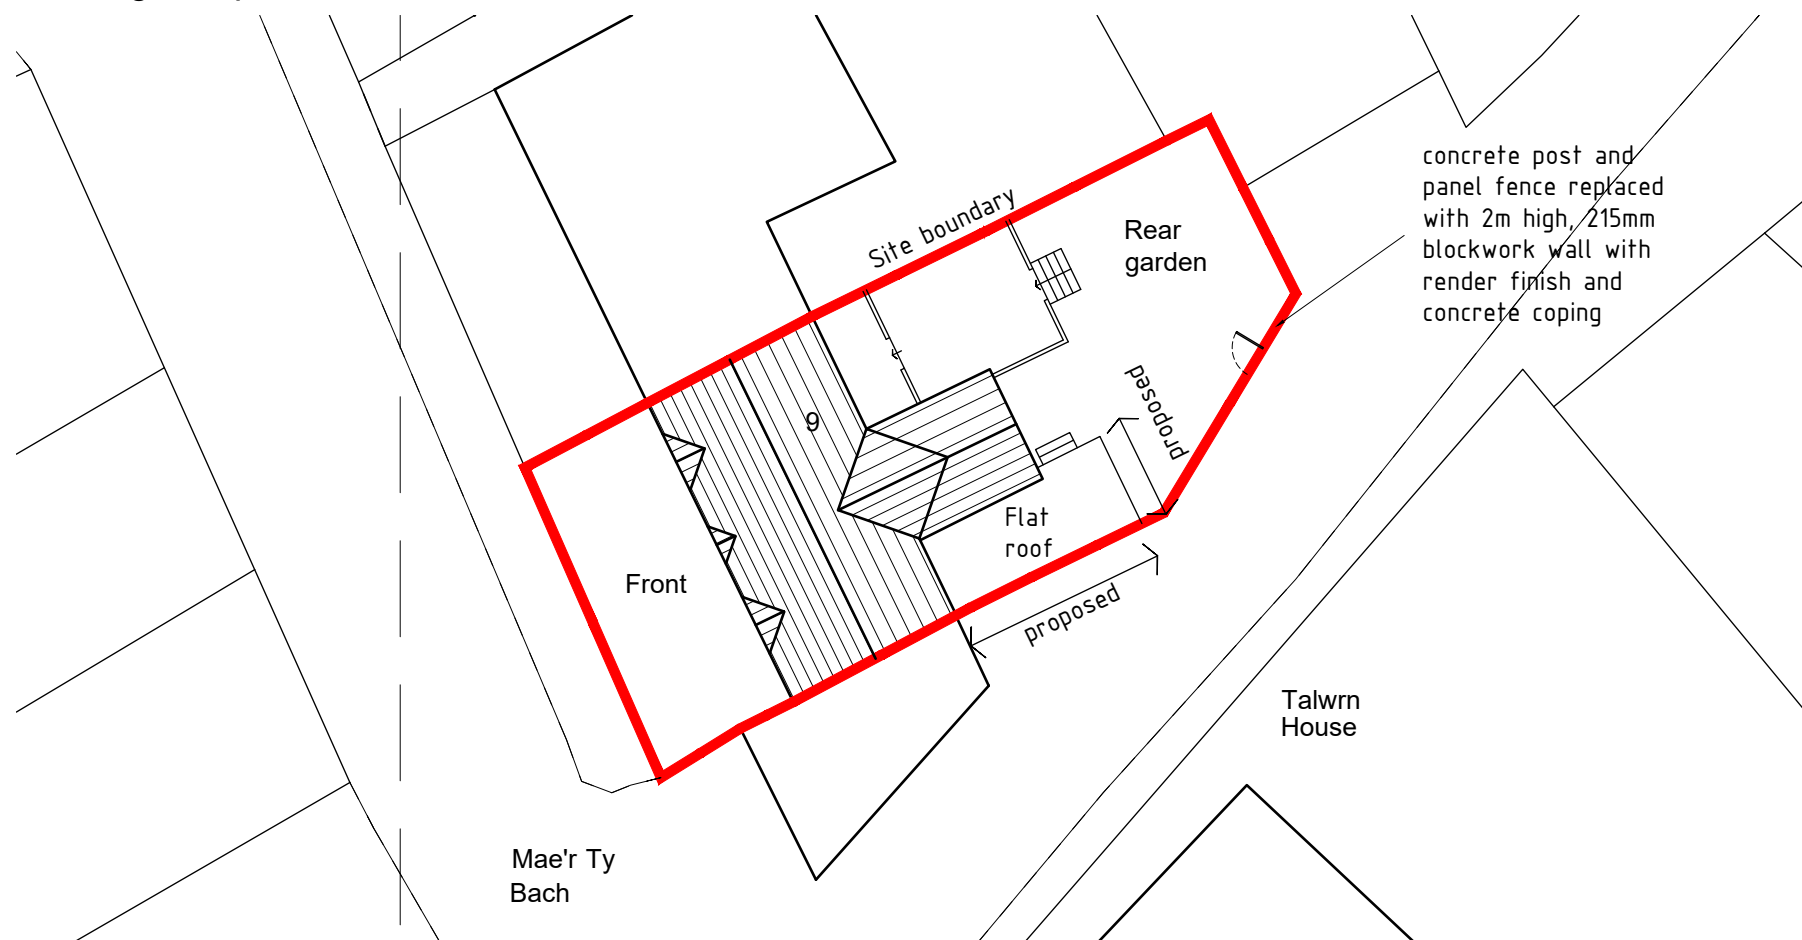

Project;
No.9 Heol Llewlyn, Coedpoeth, Wrexham,
LL11 3PB

Title; Site location plan	Scale (A3); 1:200/1250
-------------------------------------	----------------------------------

Dwg No; HL/PD/5	Date; 24.02.22
---------------------------	--------------------------

Revision;	
Rev-A Wall height & materials added	
21.03.22 plan	