




LOCATION PLAN

SCALE: 1 : 1250



GOOGLE EARTH VIEW - NOT TO SCALE

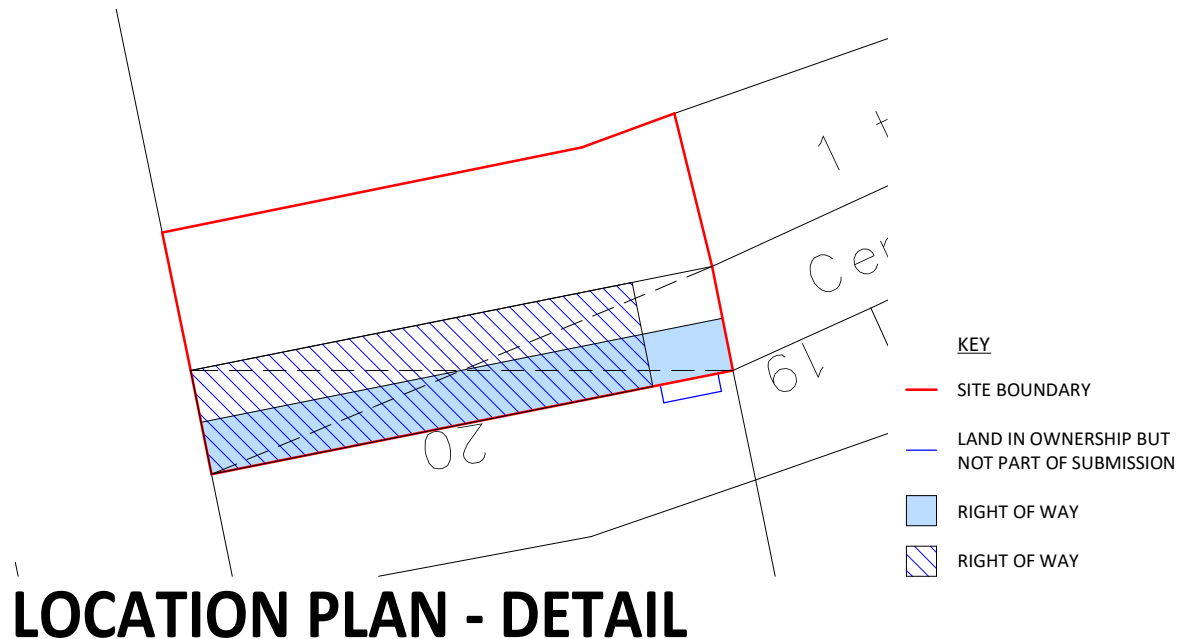

LOCATION PLAN - DETAIL

SCALE: 1 : 200

KEY

- SITE BOUNDARY
- ▨ LAND IN OWNERSHIP BUT NOT PART OF SUBMISSION
- RIGHT OF WAY
- ▨ RIGHT OF WAY

B	Tender Issue	16.12.21	NM
A	1:200 Plan and Key added	08.11.21	NM
REV	DESCRIPTION	DATE	BY

THIS DRAWING IS THE COPYRIGHT OF AINSLEY GOMMON ARCHITECTS. CHECK ALL DIMENSIONS ON SITE. DISCREPANCIES TO BE NOTIFIED TO ARCHITECT. ELEMENTS OF STRUCTURE SHOWN ARE INDICATIVE AND FOR GUIDANCE. FINAL DESIGN TO BE AS STRUCTURAL ENGINEERS DETAILS AND SPECIFICATION. DO NOT SCALE FROM THIS DRAWING. WORK TO FIGURED DIMENSIONS ONLY.

PROJECT

**58 HOPE STREET,
WREXHAM**
for JULIE ROWLANDS AND
DERI ROWLANDS

DRAWING TITLE

LOCATION PLAN

SCALE	DATE	DRAWN	CHECKED
As @ A4	OCT 21	NM	TM
Indicated			
DRAWING			
STATUS	FOR TENDER		

JOB No	DRAWING No	REVISION
2142	001	B

AG | **A** **AINSLEY GOMMON ARCHITECTS**

1 PRICE STREET, HAMILTON SQUARE, BIRKENHEAD, MERSEYSIDE, CH41 6JN
Tel: 0151 647 5511 | birkenhead@agarchitects.co.uk | www.agarchitects.co.uk

PRINTED: 16/12/2021 16:55:58

A4