



DO NOT SCALE

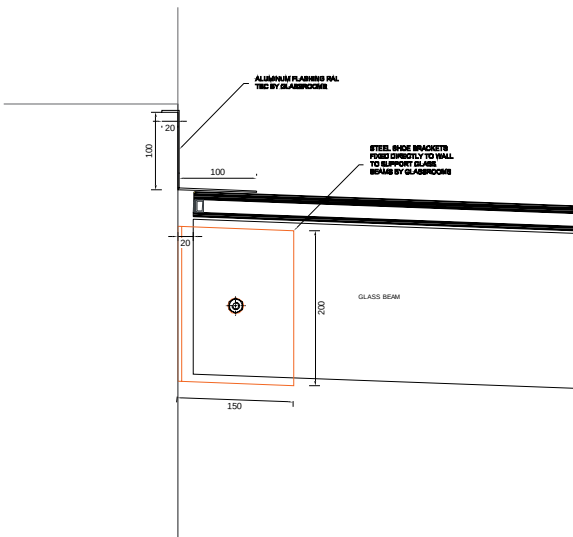


Bracket cross
section

1:5

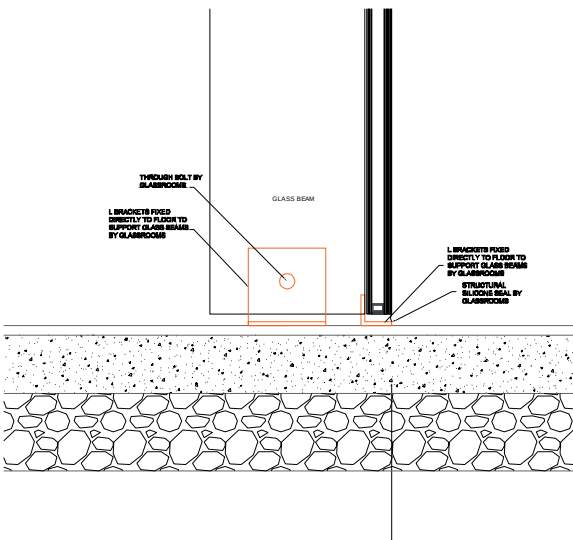


Bracket cross
section

1:5

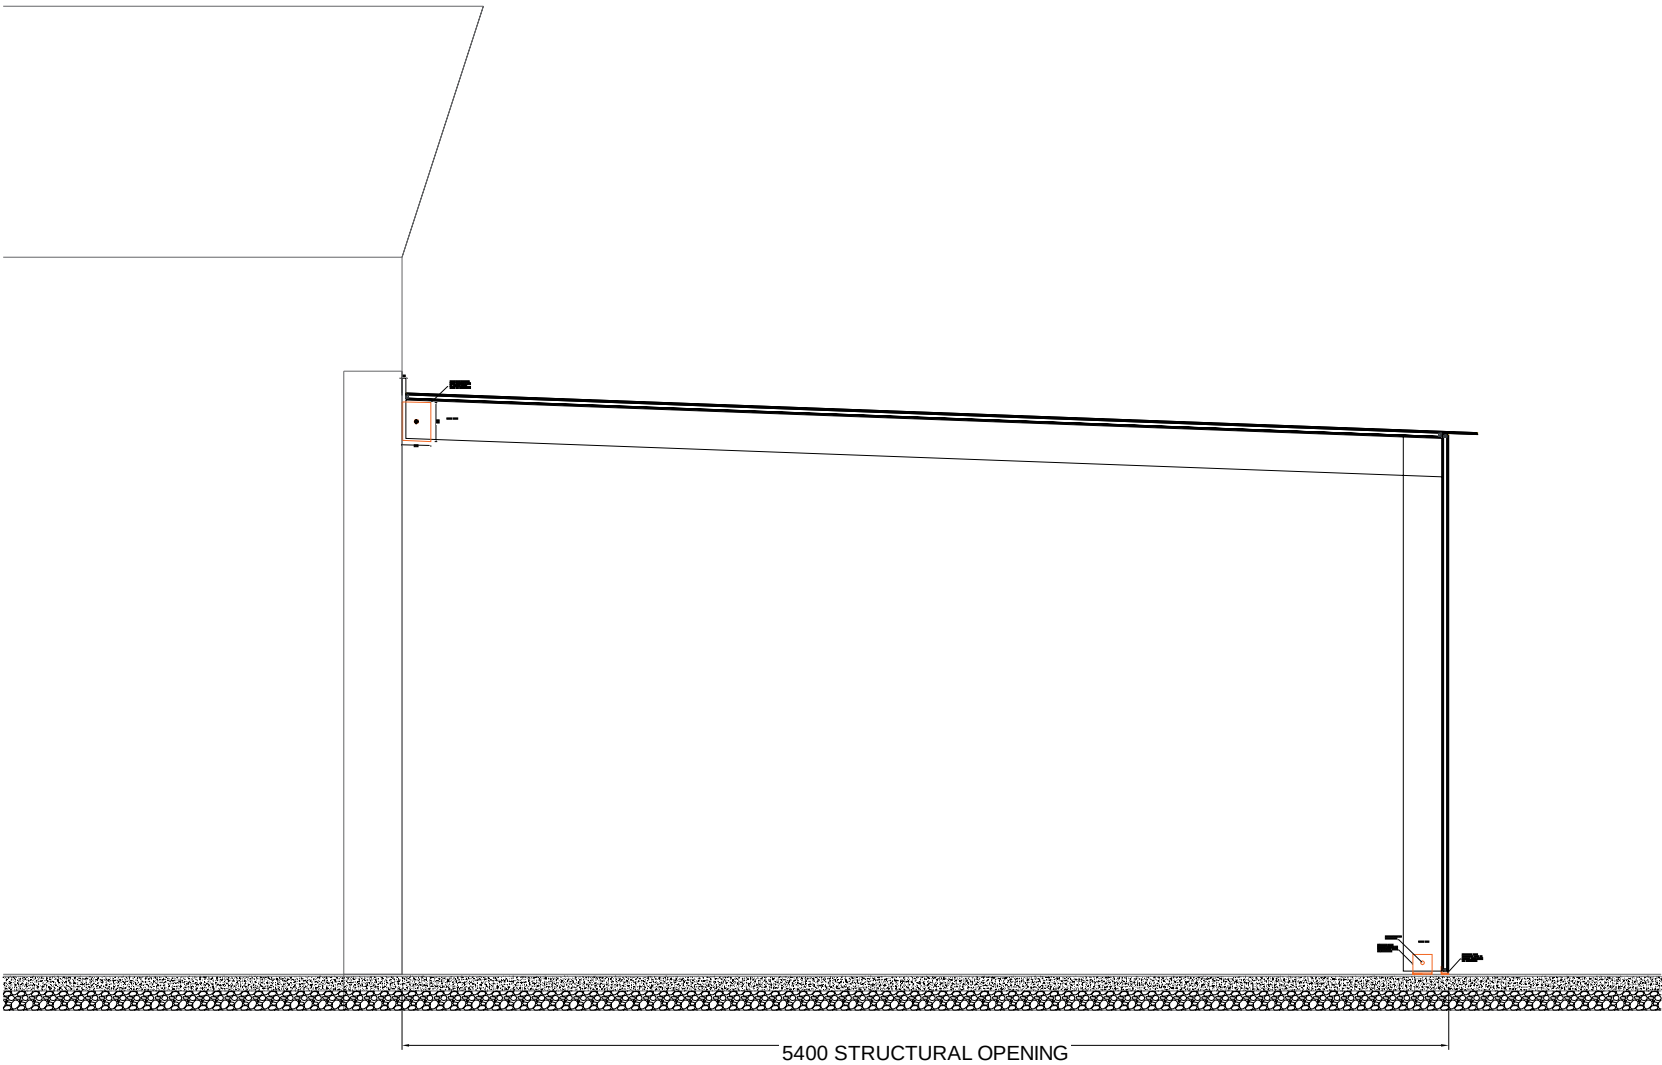

Side view Beam
cross section

1:20

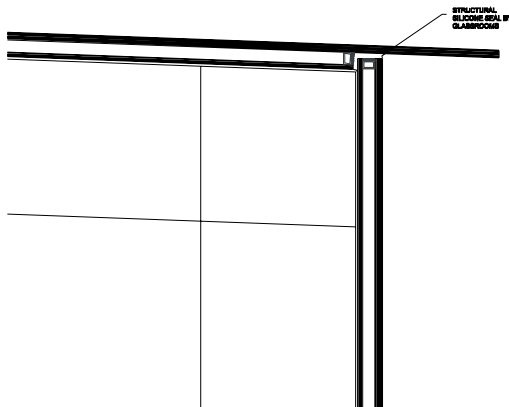

Glass joint cross
section

1:5

P1	FIRST ISSUE	27/09/21	AP
Revision	Description	Date	Initial
General Note : All dimensions to be confirmed by Architect / Main Contractor			

Specifications :-			
GLAZED LINK AREA 40MM X 40MM ALUMINIUM GLAZING ANGLE INTERNAL			
GLASSROOM GLAZING 32MM THICK			
- OUTER: 10MM CLEAR TOUGHENED GLASS - CAVITY: 16MM ARGON FILLED BLACK SPACER BAR AND SILICONE EDGED - INNER: 6MM CLEAR LOW-E TOUGHENED GLASS			
GLASS BEAMS			
3X 10MM CLEAR TOUGHENED GLASS 2X 1.5MM INTER LAYERS			
SEALANT:			
- PERIMETER: ARBOSIL 1096 SILICONE SEAL - GLASS JOINT: BLACK ARBOSIL 1096 SILICONE SEAL - STRUCTURAL SEALANT: SIKASIL SG 500 BLACK STRUCTURAL ADHESIVE SEALANT			
ALUMINUM FRAME			
FINISH: POLYESTER POWDER COATED COLOUR: RAL TBC			
GLASS:			
- OUTER: 6MM CLEAR TOUGHENED - CAVITY: 16MM ARGON FILLED BLACK WARM EDGE SPACER - INNER: 6.4MM CLEAR ANNEALED LAMINATED LOW-E (1.0W/M2K)			

---- ISSUED FOR CONSTRUCTION ----

	Extreme House Ocean Park Dock Road WIRRAL CH41 1HW T : 0151 651 2798 E : info@glassrooms.com
--	--

Client :-	Little Oak Barn
-----------	-----------------

Scale :	1:5	Date Issued :	27.09.21	Drawn By :	AP	Checked By :		#/0 of
---------	-----	---------------	----------	------------	----	--------------	--	--------

Contract Ref :-	Little Oak Barn
-----------------	-----------------

Drawing Title :-	Beam Detail
------------------	-------------

Drawing No :-	303	Revision :-	P1
---------------	-----	-------------	----