


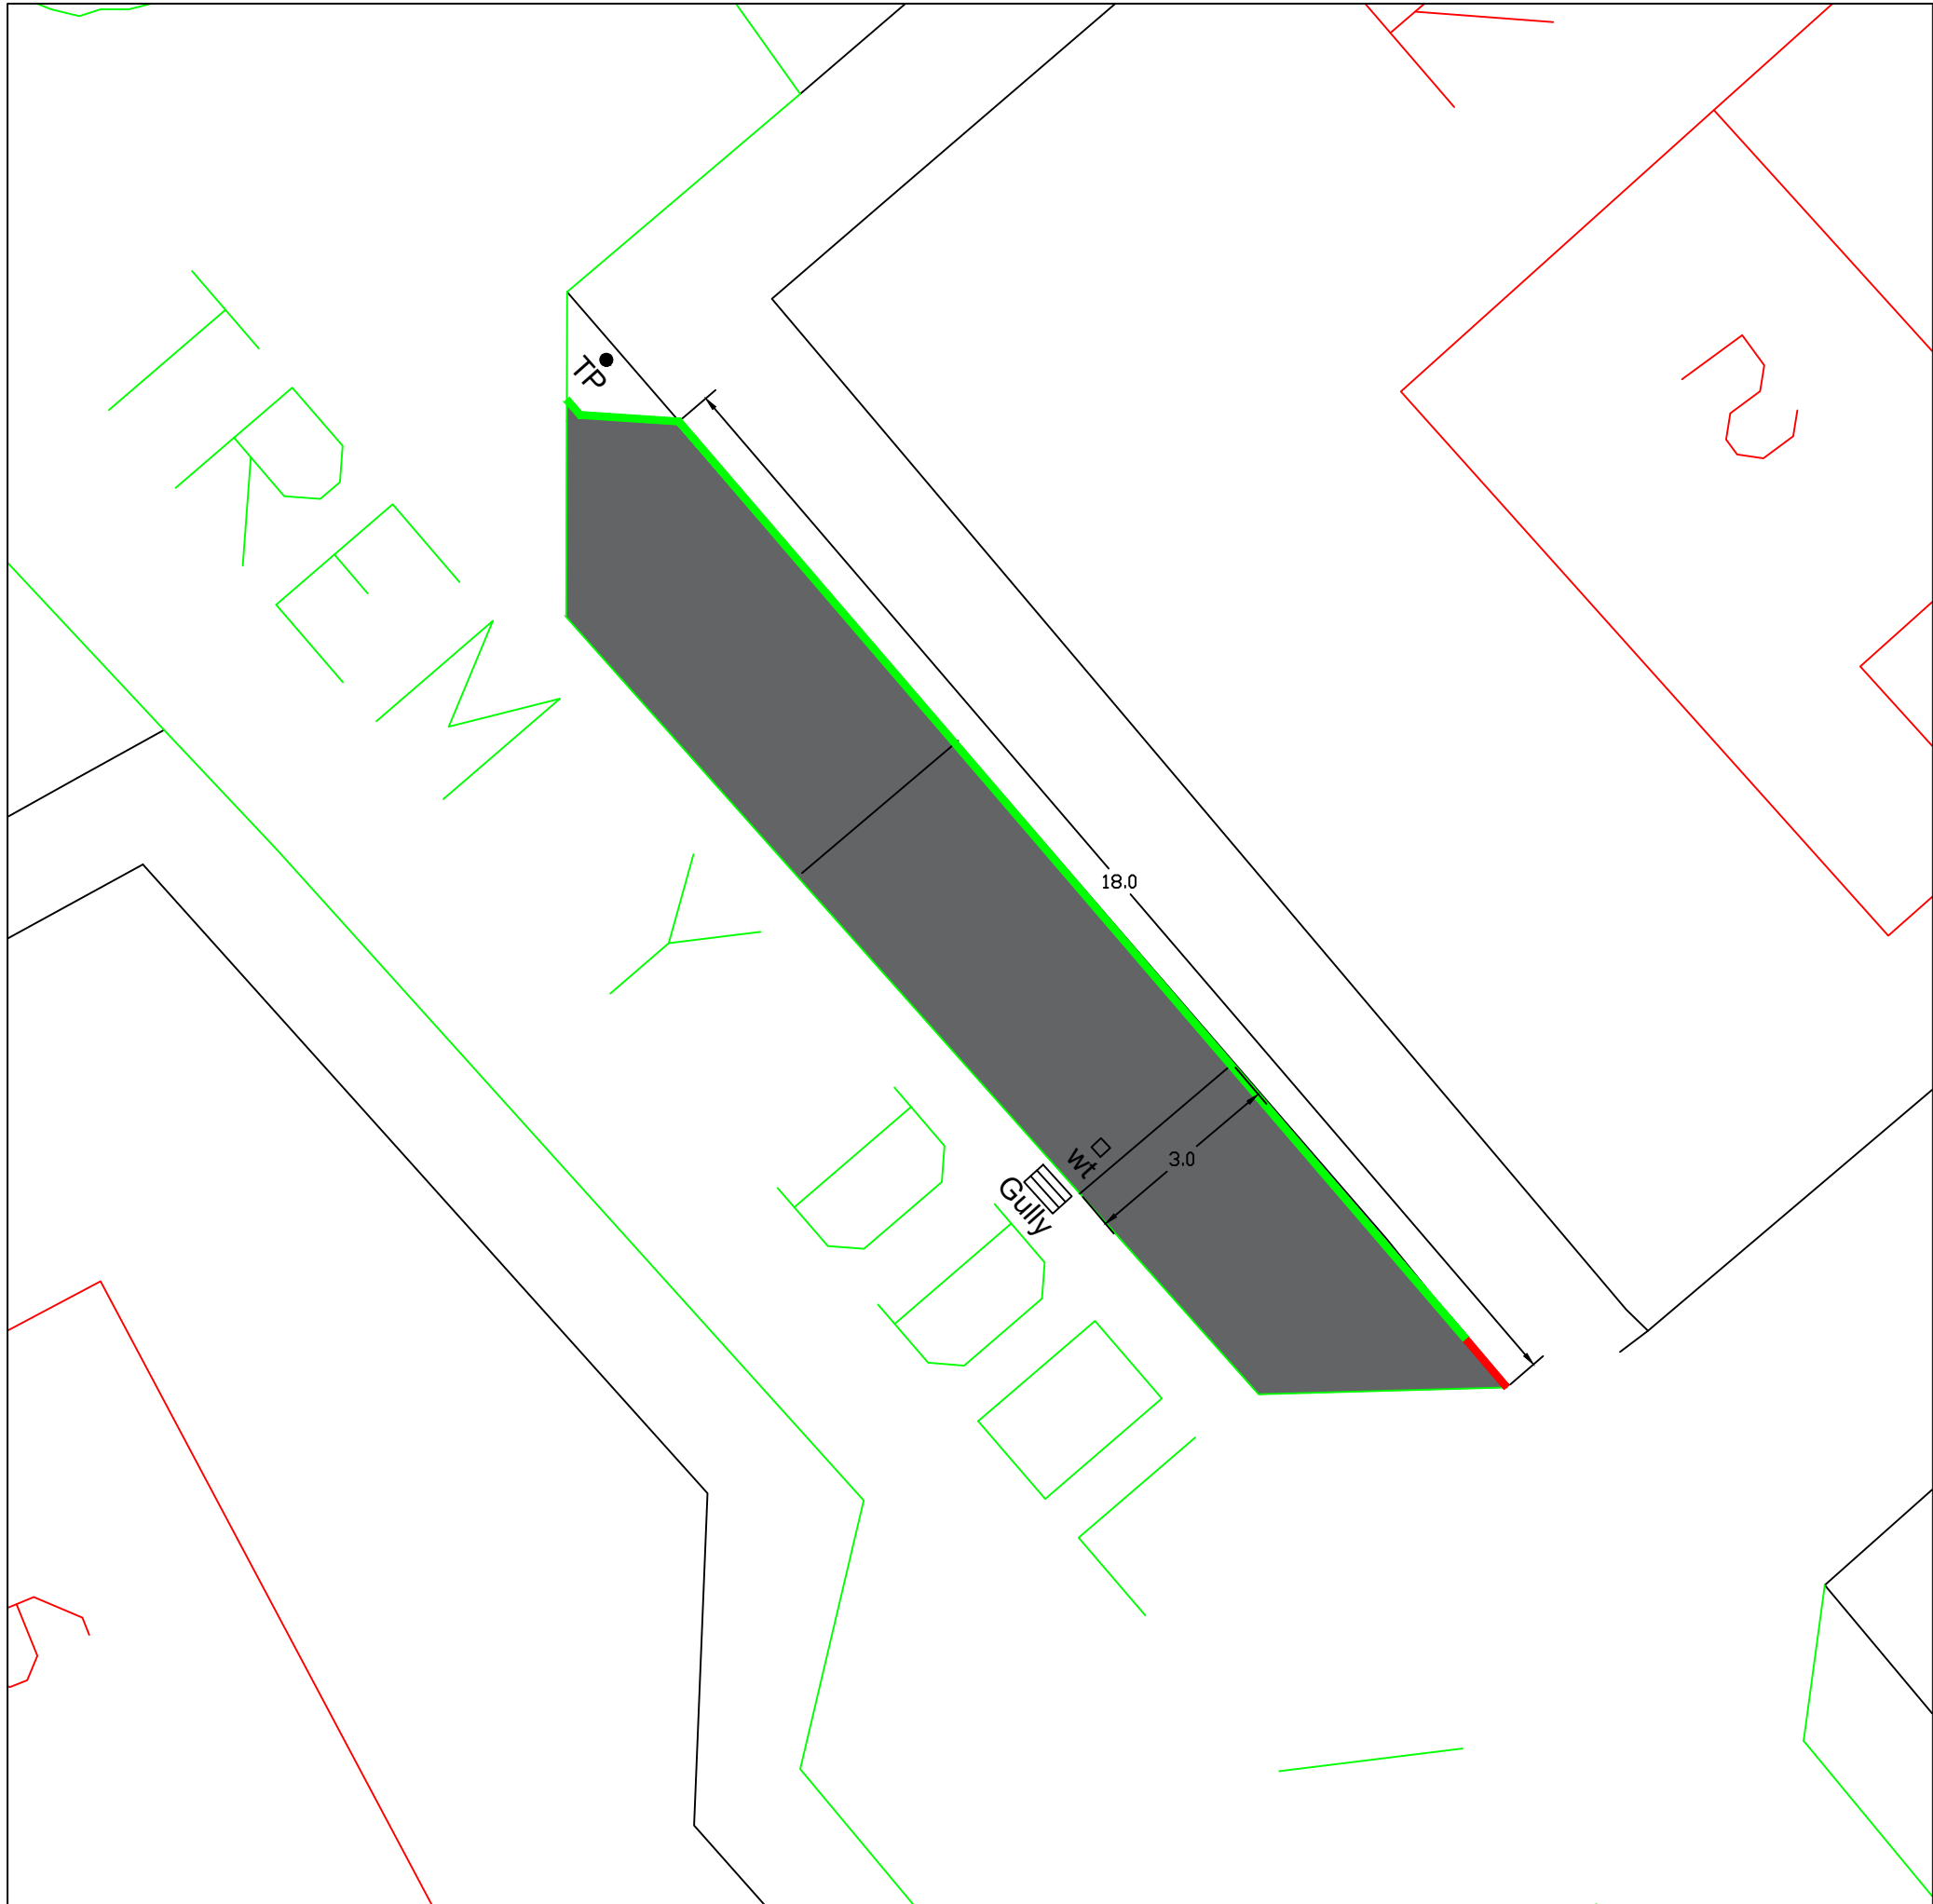

Notes

Proposed 3 additional Lay-by parking spaces

KEY

- Precast Concrete BN Kerb 125 x 150mm
- Precast Concrete DLI/DR Kerb
- Precast Concrete Flat Top Edging Kerb 150x50mm

HARDSTANDING SPECIFICATION

Surface Course, Dense Bitumen Macadam, 10mm nominal size, depth 40mm

Binder Course, Dense Bitumen Macadam, 20mm nominal size, depth 60mm

Sub-base, Granular Sub-base Type I, depth 300mm

FOOTPATH SPECIFICATION

Surface Course, Dense Bitumen Macadam, 10mm nominal size, depth 20mm

Binder Course, Dense Bitumen Macadam, 20mm nominal size, depth 60mm

Sub-base, Granular Sub-base Type I, depth 150mm

All setting out to be agreed with WCBC prior to commencing works on site



Wrexham
County Borough Council

WREXHAM COUNTY BOROUGH COUNCIL

Housing Services,
Housing and Public Protection Department,
Ruthin Road,
Wrexham,
LL13 7TU

Tel: (01978) 315300 Fax: (01978) 315355

Project: Roseway, Tanyfron, Wrexham, Wales, LL11 5TQ

Detail: Proposed Lay-by

Drawn By: RS	Date: Nov 2021	Checked By:
Scale: NTS	Project No: HSG1022	Dwg No: BRYM/261
		Rev: Preliminary