

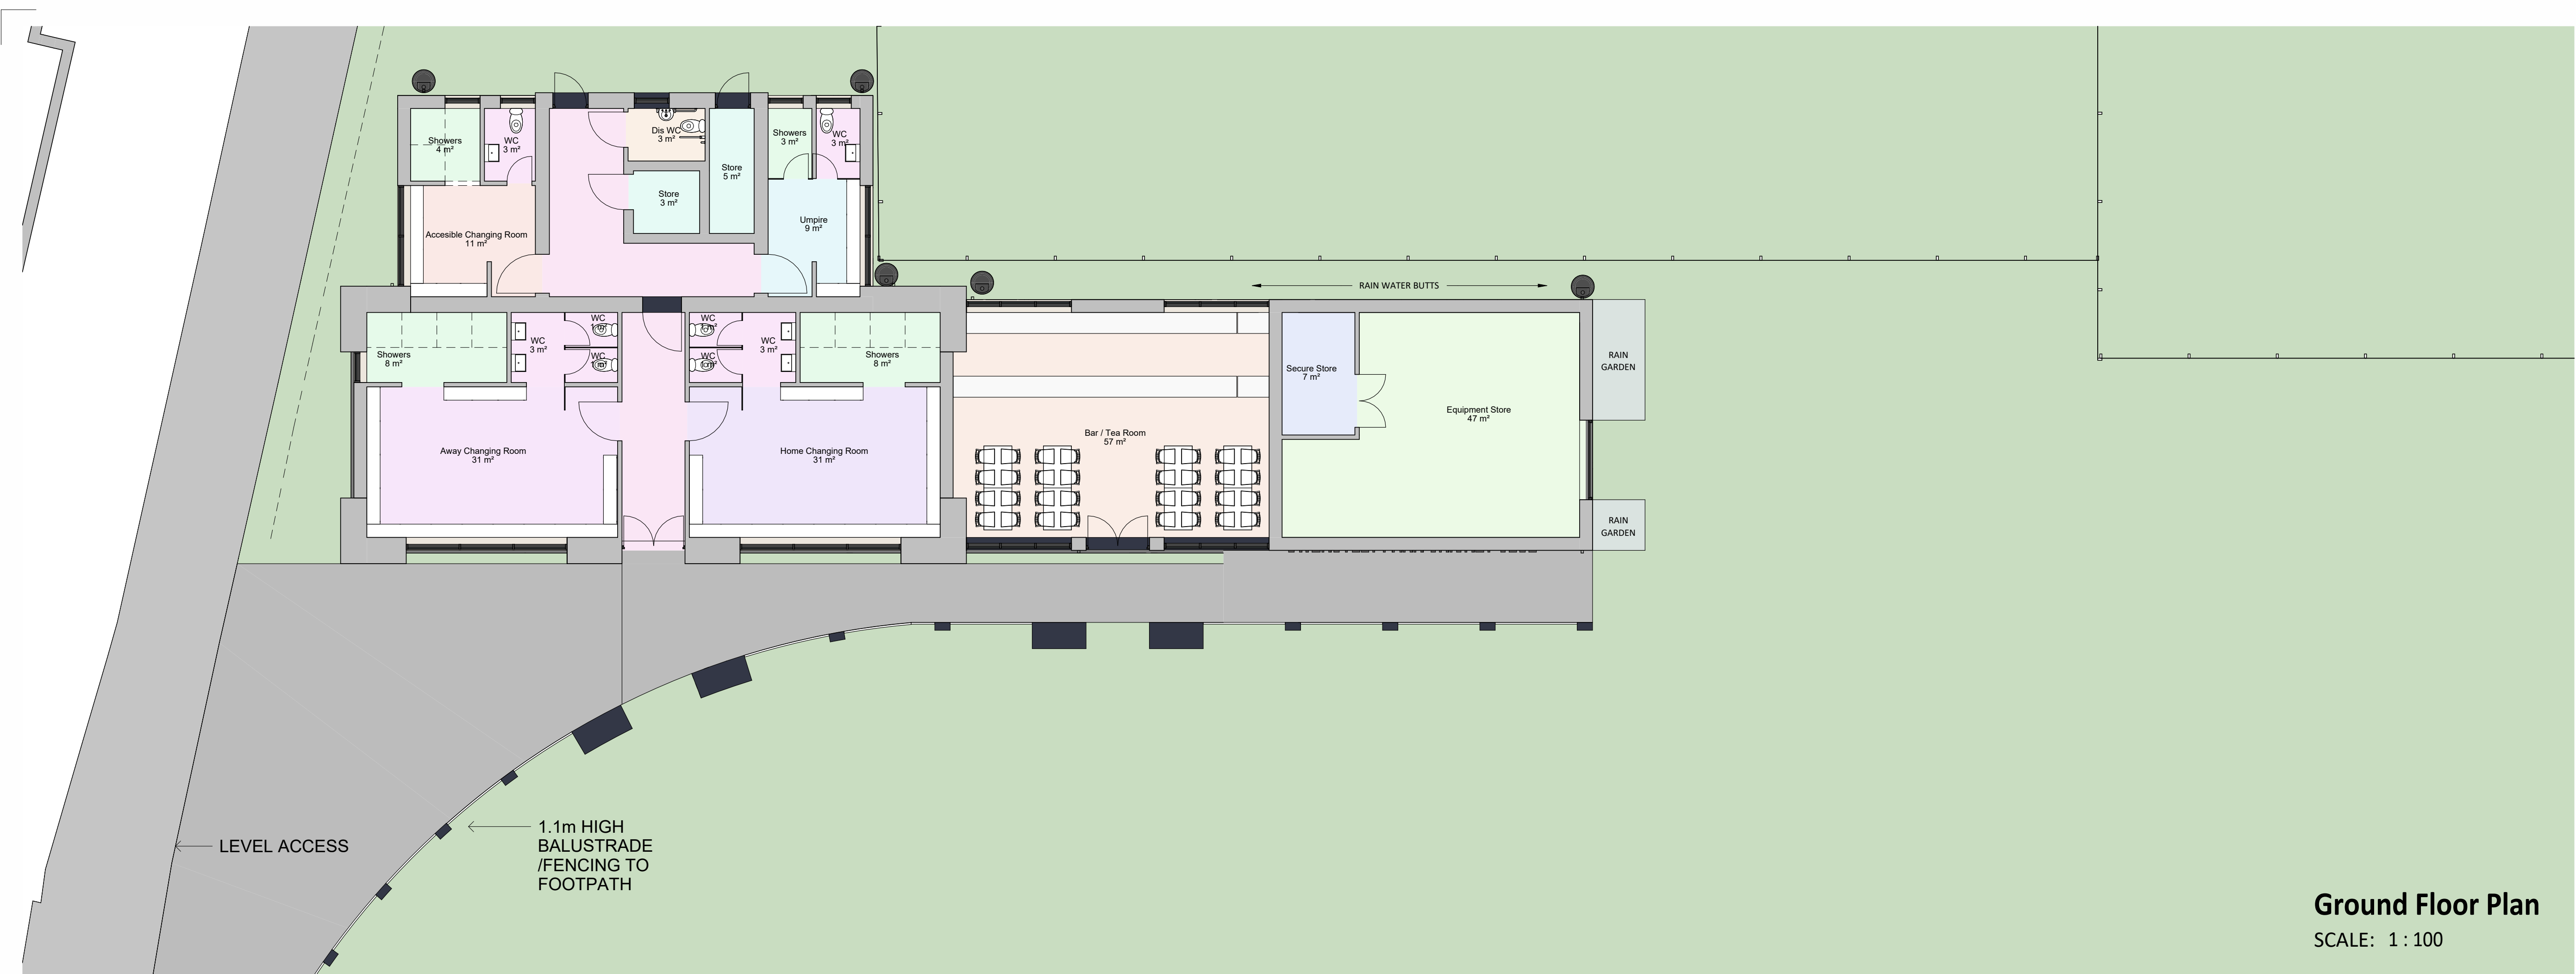
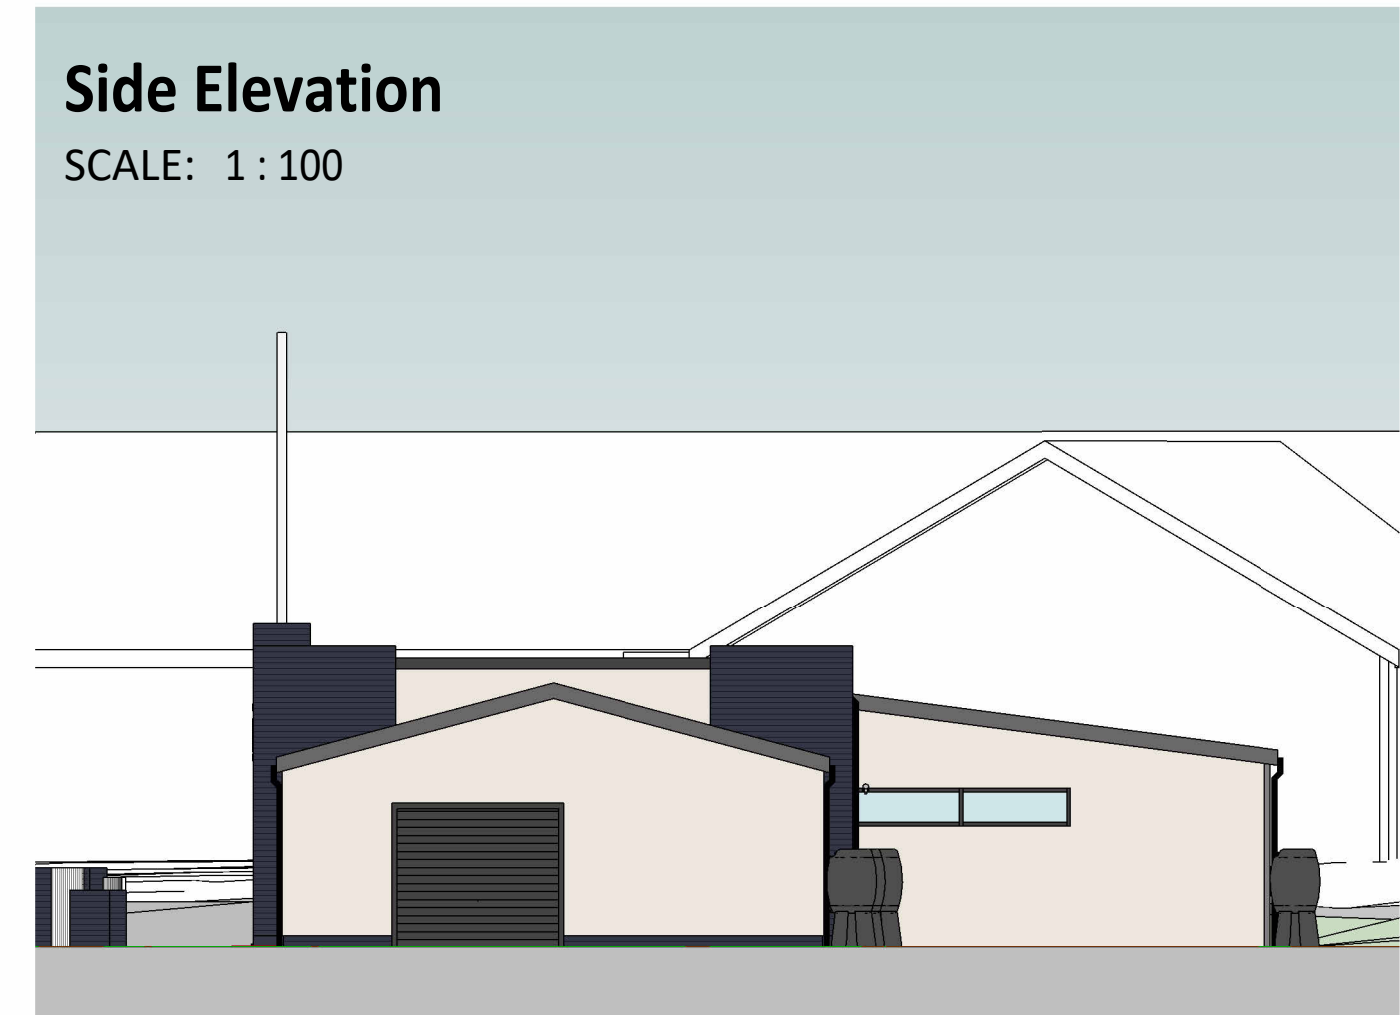


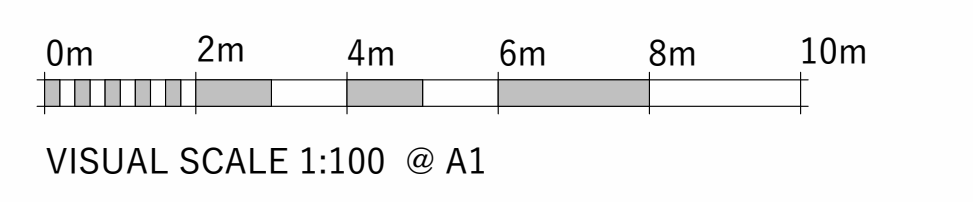

PRINTED:		06/10/2022 14:33:44		
REV-	DESCRIPTION:	DATE:	BY:	CHK:
P1	INITIAL ISSUE FOR COMMENTS	28.11.2021	GJ	DP
P2	REVISED SCHEME FOLLOWING RECEIPT OF TOPO	01.04.2022	GJ	DP
P3	CLIENT COMMENTS	29.01.2022	GJ	DP
P4	CLIENT COMMENTS	01.02.2022	GJ	DP
P5	CLIENT COMMENTS	01.04.2022	ME	GJ
P6	CLIENT COMMENT	04.08.2022	MM	GJ
P7	CLIENT COMMENTS	05.08.2022	GJ	DP
P8	PLANNING ISSUE	19.08.2022	GJ	DP
P9	CLIENT CHANGES	05.10.2022	GJ	DP
P10	CLIENT CHANGES	06.10.2022	GJ	DP

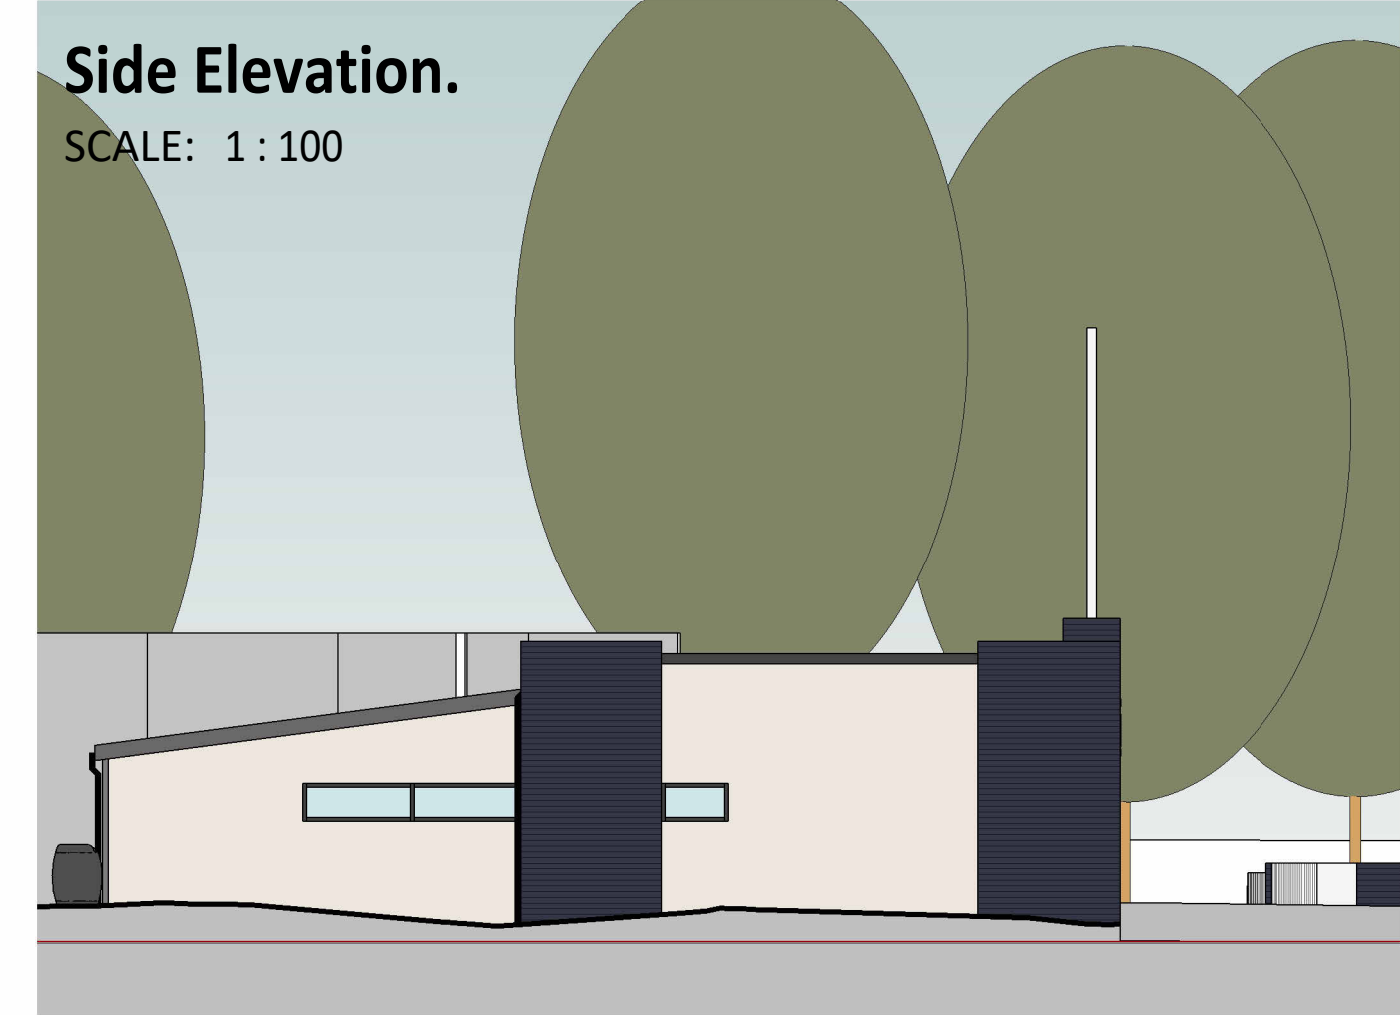

saer architects

www.saer.wales | 01492 472478 | studio@saer.wales

THIS DRAWING IS COPYRIGHT OF SAER ARCHITECTS LIMITED. CHECK ALL DIMENSIONS ON SITE. DISCREPANCIES TO BE NOTIFIED TO ARCHITECT. ELEMENTS OF STRUCTURE SHOWN ARE INDICATIVE AND FOR GUIDANCE. FINAL DESIGN TO STRUCTURAL ENGINEERS DETAILS AND SPECIFICATION. DO NOT SCALE FROM DRAWING. WORK TO FIGURED DIMENSIONS ONLY.

PROJECT:
Gwersyllt Park Cricket Club

CLIENT:
Gwersyllt Park Cricket Club

DRAWING TITLE:
PLANNING - PROPOSED PLAN AND ELEVATIONS

DRAWING STATUS: FOR INFORMATION	STATUS: S3
DRAWING No: GCC-SAL-A1-ZZ-DR-A-0004	PROJECT No: P1085
SCALE: 1 : 100@A1	REVISION: P10