





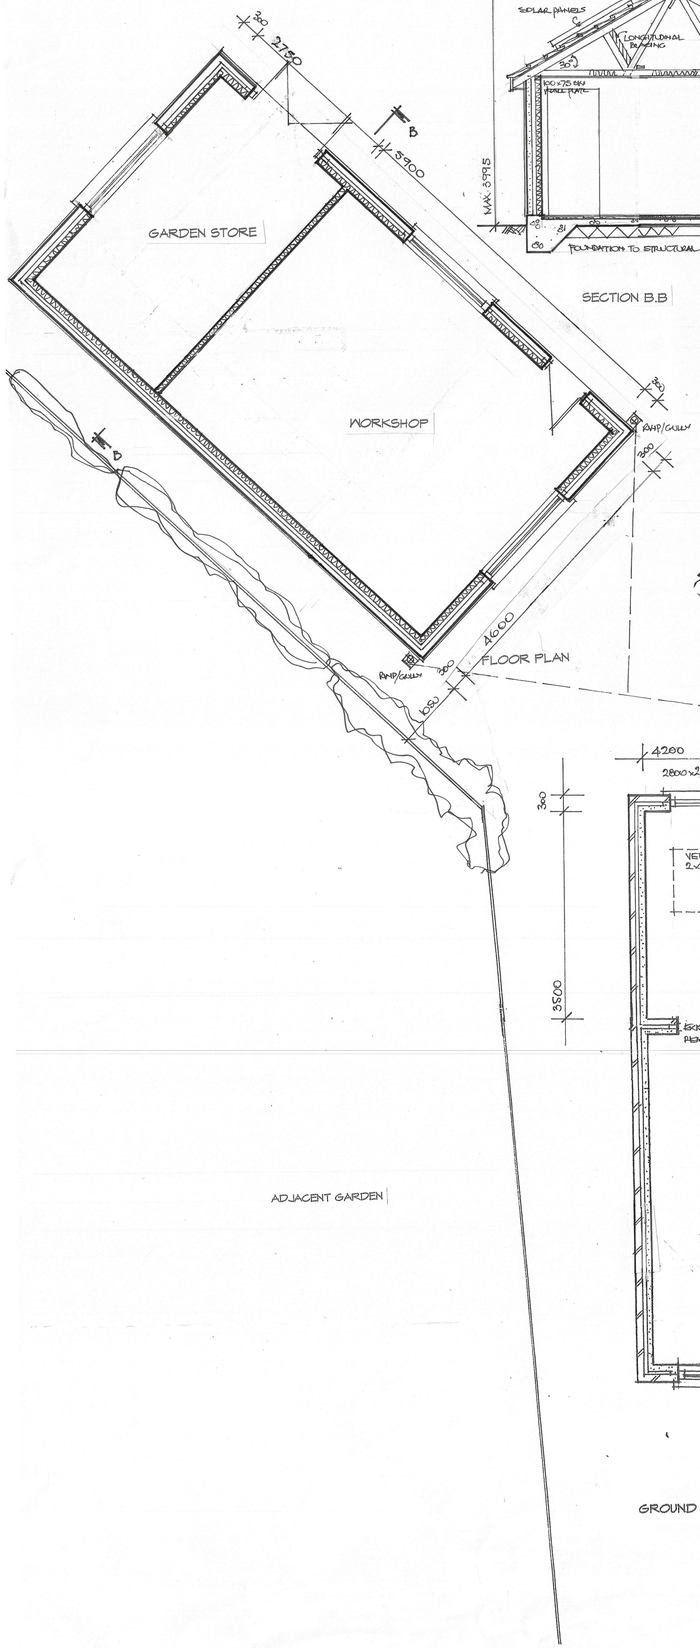


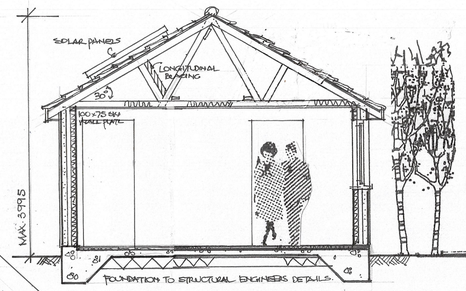


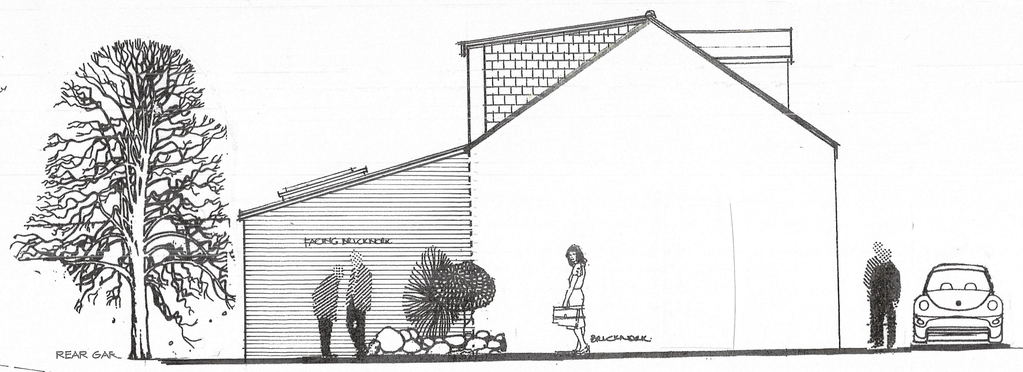


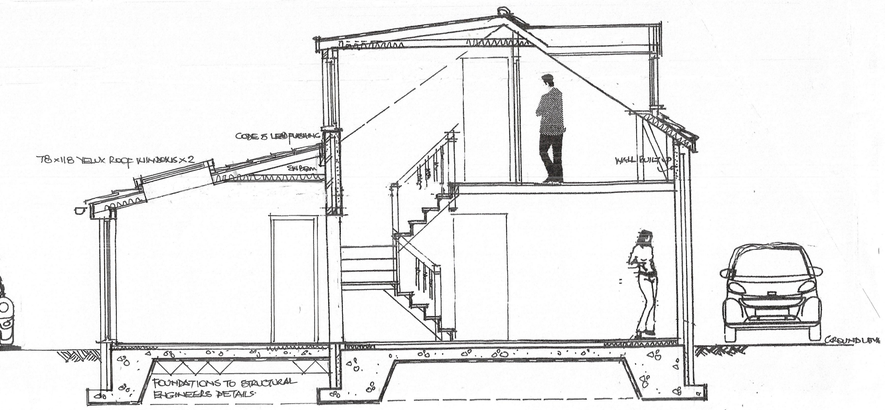




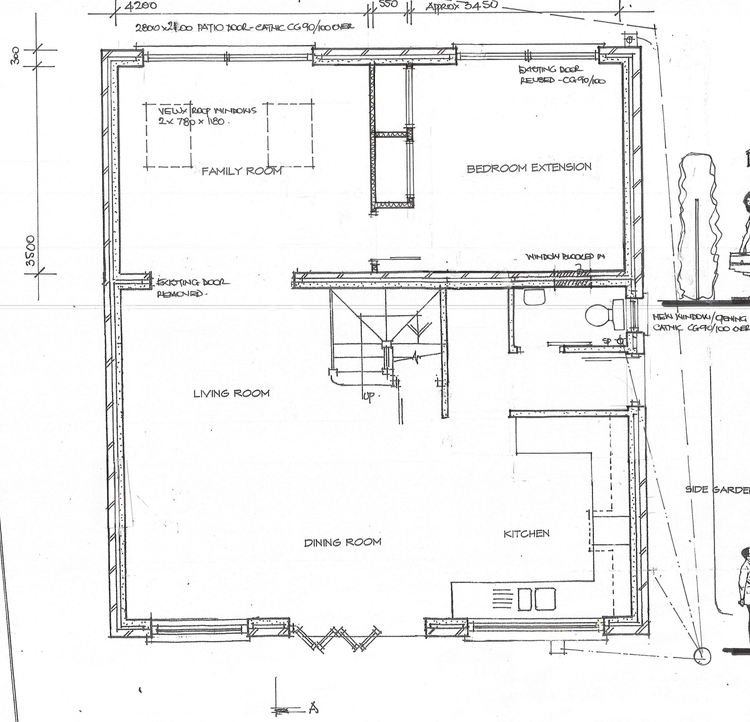

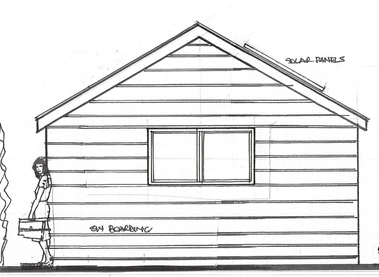

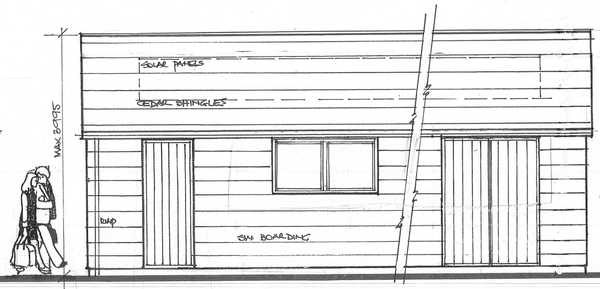



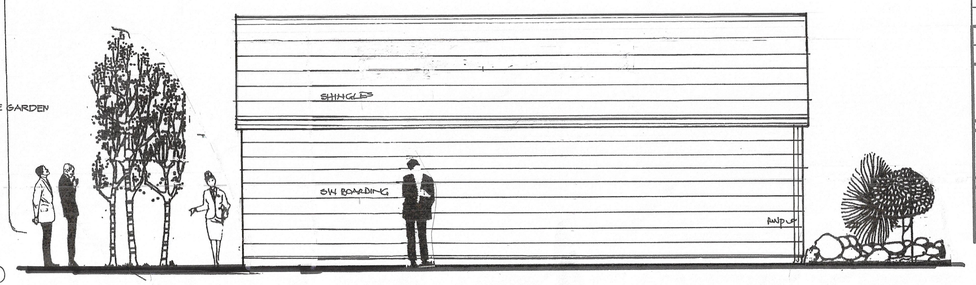

ADJACENT GARDEN

FRONT GARDEN

Job
PROPOSED EXTENSIONS TO THE REAR OF MOUNT ALYN CROFT, CROESHOWEL HILL BURTON, ROSSETT, WREXHAM LL12 0AA

Client
MR ROB BALLANCE
MOUNT ALYN GATEHOUSE, CROESHOWEL HILL, BURTON, ROSSETT, WREXHAM LL12 0AA

Subject
PROPOSED PLANS / ELEVATIONS SECTIONS

MAJOR Design Partnership
2B Dee Hills Park, Chester, Cheshire CH3 5AR
Tel: 01244 312383 mobile: 07721 508584
e-mail:major.design@live.co.uk
Chartered Architect Project Managers Planning Supervisor
Planning Consultant Design Consultant Product Designers

Scale 1:50	Date February 2021	Drawn
Drawing No. 8014/2		Amendment

This drawing and the copyrights therin are the property of Major Design Partnership and may only be reproduced or communicated to third parties under contract