



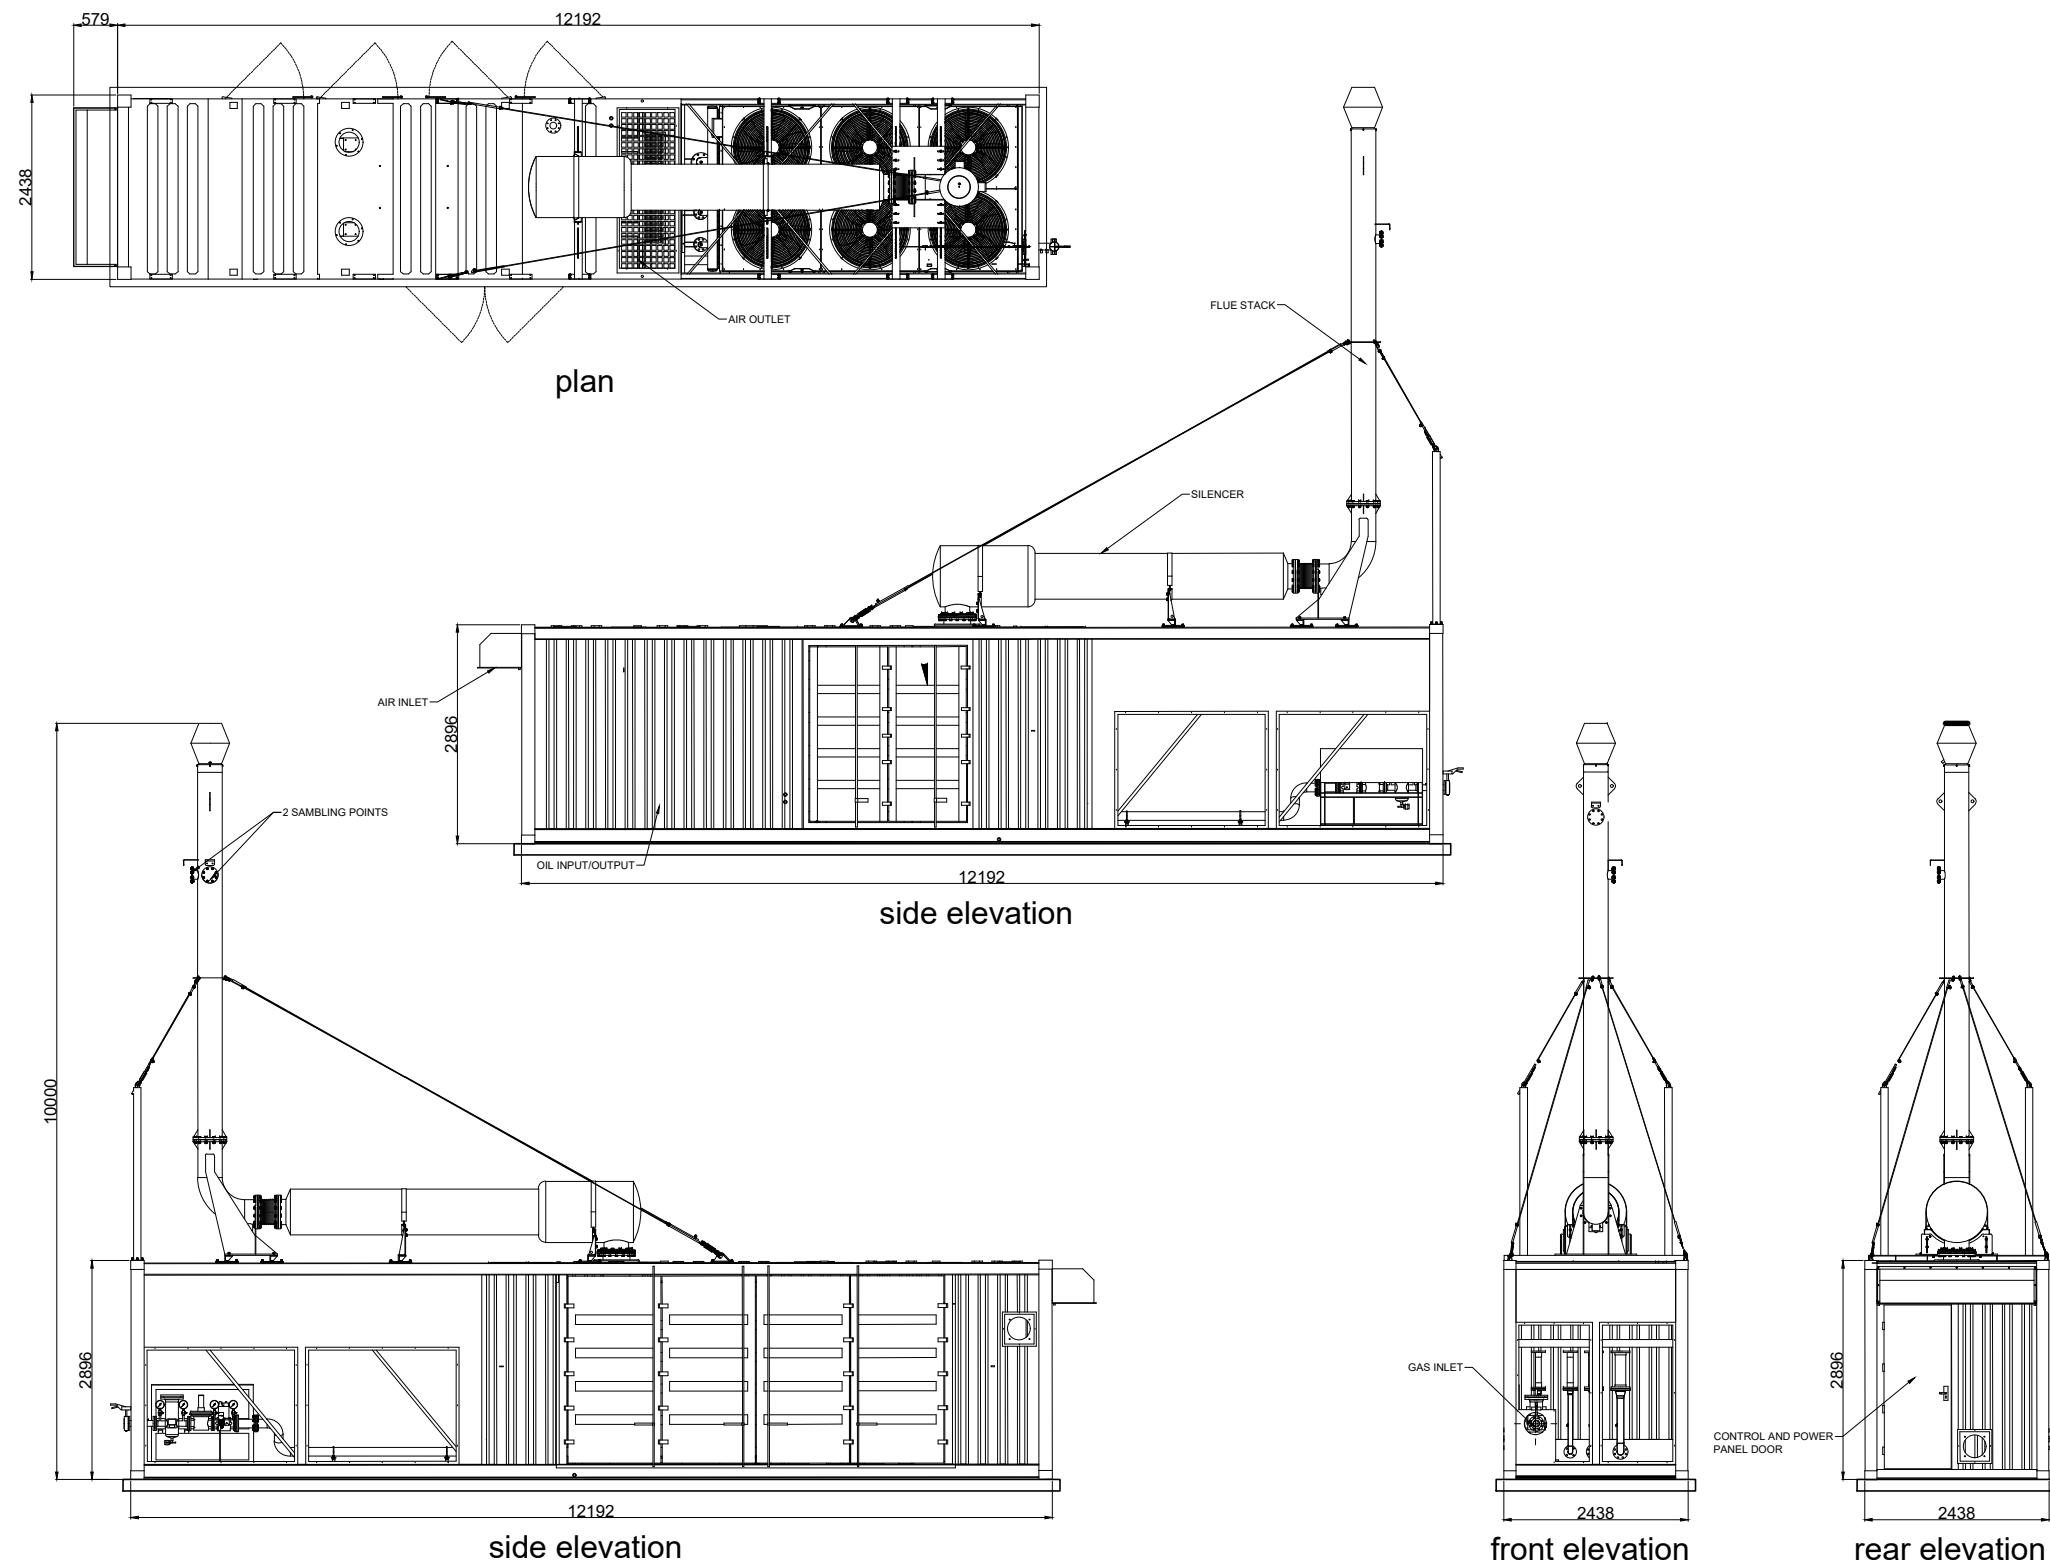

Conrad Energy, Suites D & E,
Windrush Ct, Blacklands Way, Abingdon, OX14 1SY
Tel: 01235 427290

ALL DIMENSIONS TO BE CHECKED ON SITE.
WORK TO FIGURED DIMENSIONS ONLY.
REPORT DISCREPANCIES TO CEL AT ONCE BEFORE PROCEEDING
COPYRIGHT ACT APPLIES

Planning

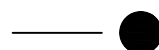

Rev.

. .
. .
. .
. .
. .

Date.

. .
. .
. .
. .
. .

By.

. .
. .
. .
. .
. .

Project Title:

STANDARD DETAIL

Drawing Title:

GENERATOR-SIEMENS

Scale: 1:100 @ A3

Date: March 2022

Drawing No:

CEL-STD-GEN-351

Plot date: 6-Apr-22

Drawn: ST

Checked: JS

Rev: