


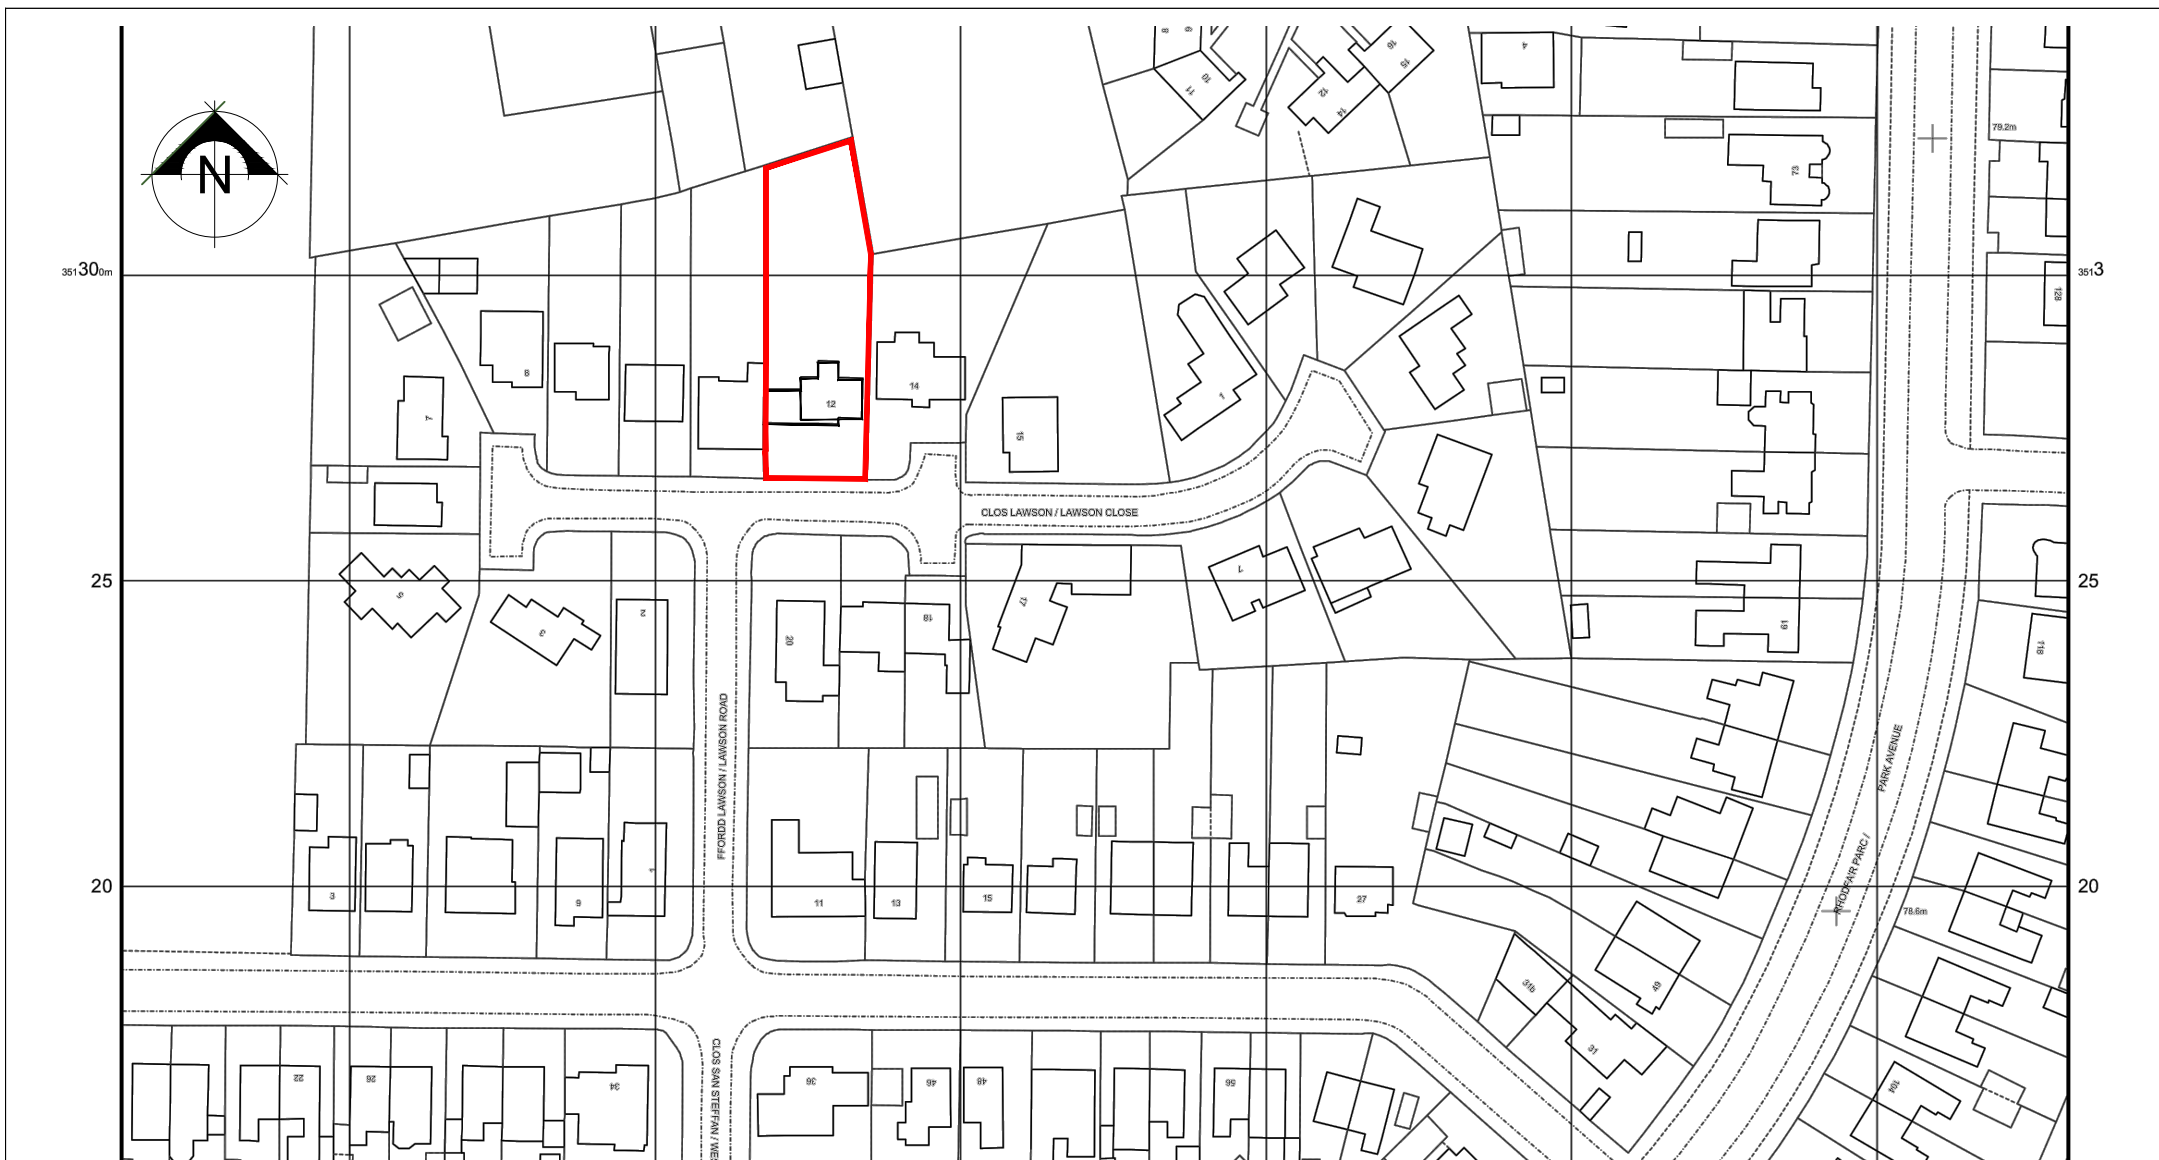

Location Plan

Client Name	Mr D Bailey and Ms J Hughes			
Project	Proposed Extensions and alterations at 12 Lawson Road, Wrexham LL12 7BA			
Drawing title	Location Plan			
Project No	job no.	Rev.	Scales	Status
678 - 02 - 22	10		1:1250 @ A4	



JOHN PARRY JONES



Tel: 01492 873042
Mail: 07778 636792
email: jpjacad@gmail.com

1 Llwynon Terrace, Llandudno, Conwy, LL30 2QP