


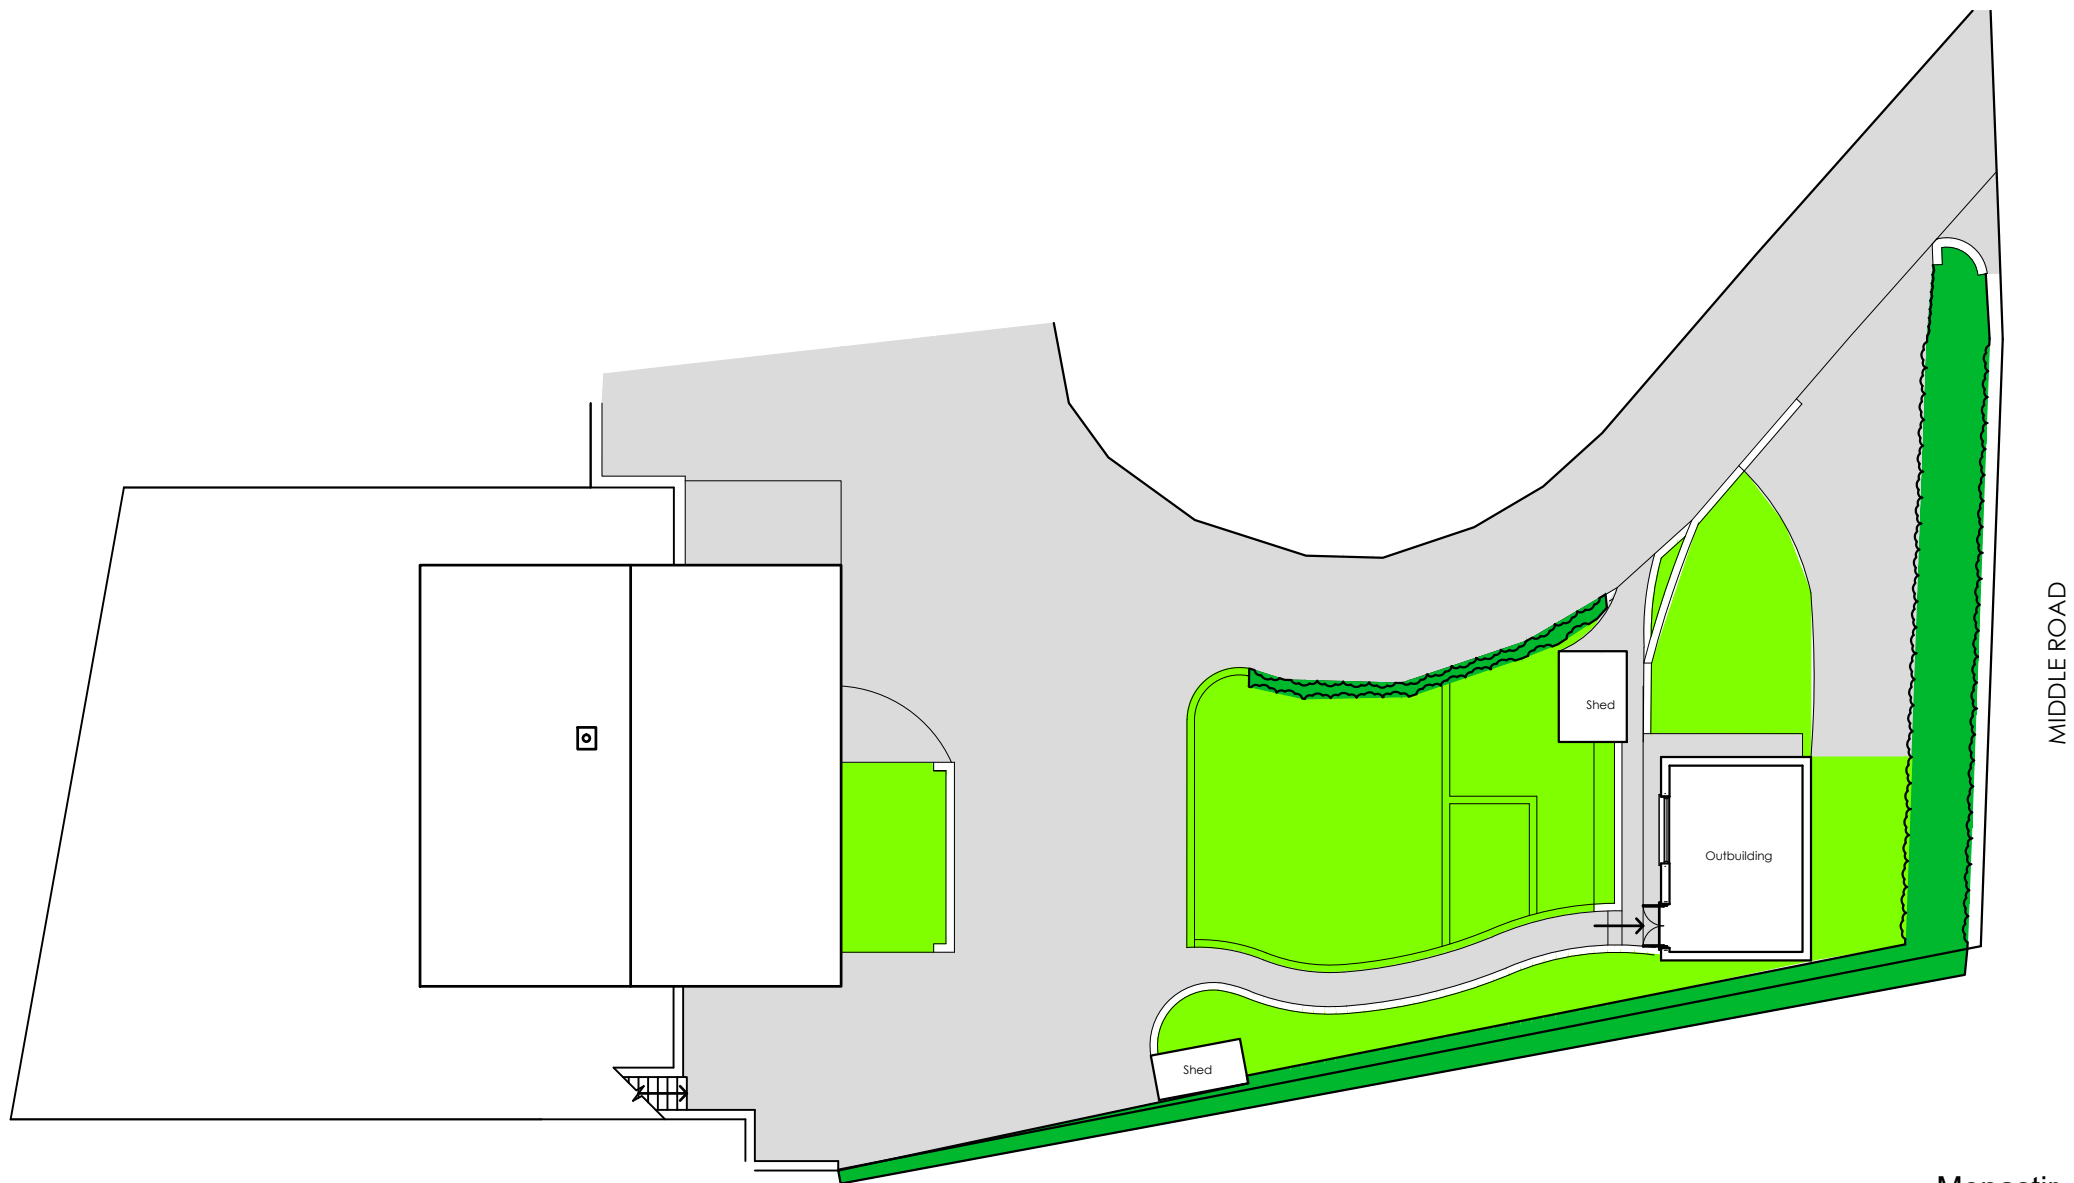

Monastir,
Middle Road,
Coedpoeth

Existing Block Plan 1:200 @ A4