

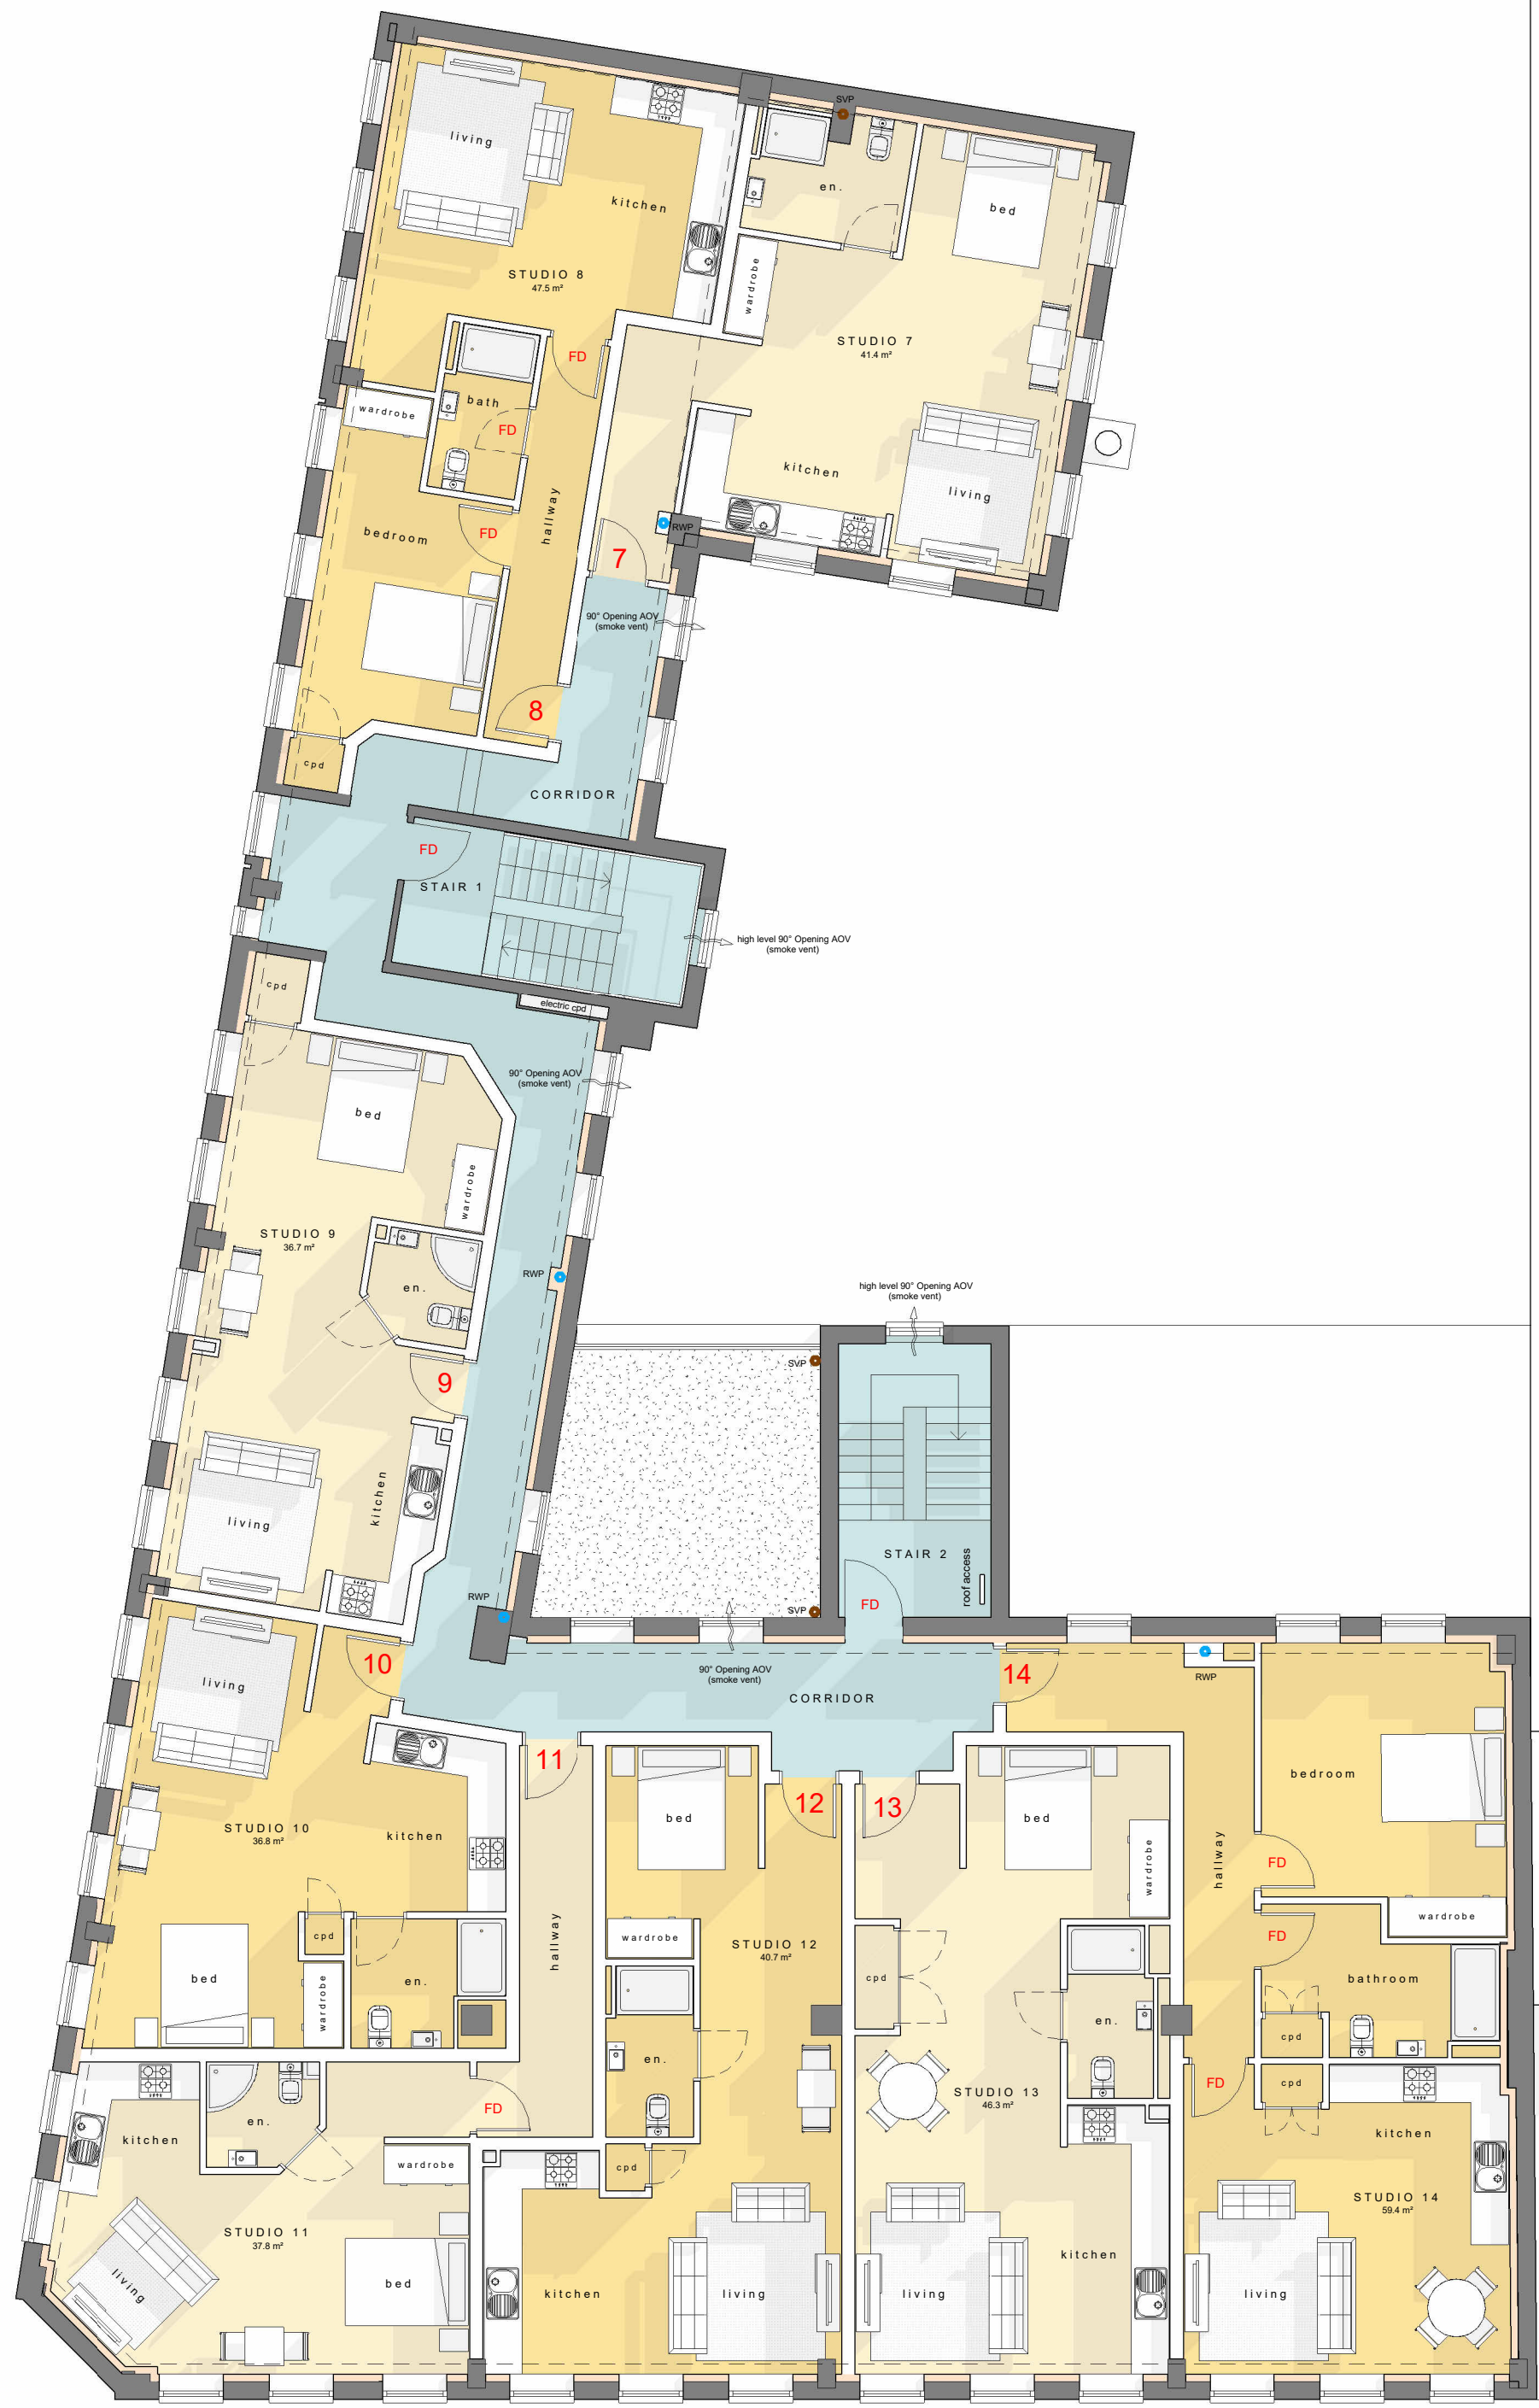


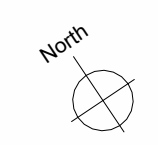

second floor 'as proposed'

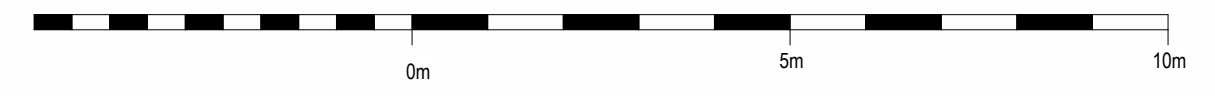

B	11/05/2022	KL	Apartment 7 kitchen layout amended	
A	03/05/2022	KL	Apartment 7 & 10 amended following clients comments	
Rev	Date	Drawn	Description	

	Clerk Bank House Clerk Bank LEEK Staffordshire ST13 5HE		ctd architects © 2022									
	t : 01538 373477 f : 01538 386503		e : info@ctdarchitects.co.uk w : www.ctdarchitects.co.uk		- This drawing is copyright. - All dimensions to be checked on site before proceeding. - Contractor must notify the architect of any discrepancies before proceeding. - Contractor to check/adjust dimensions of new work to suit existing conditions. Do not assume existing structure or details are plumb, square or level. - All drawings to be read in conjunction with all other consultants drawings and specs.							
Client	Project Imperial Buildings Kings Street, Wrexham, LL11 1HF		Scale	1 : 100	Size	A2	Drawn	KL	Chkd	KL	Date	29/04/22
	M1 Investments Ltd.		Status	PLANNING ISSUE								
			Job No.	2217			Drawing No.	AL12		Rev.	B	
second floor 'as proposed'												