

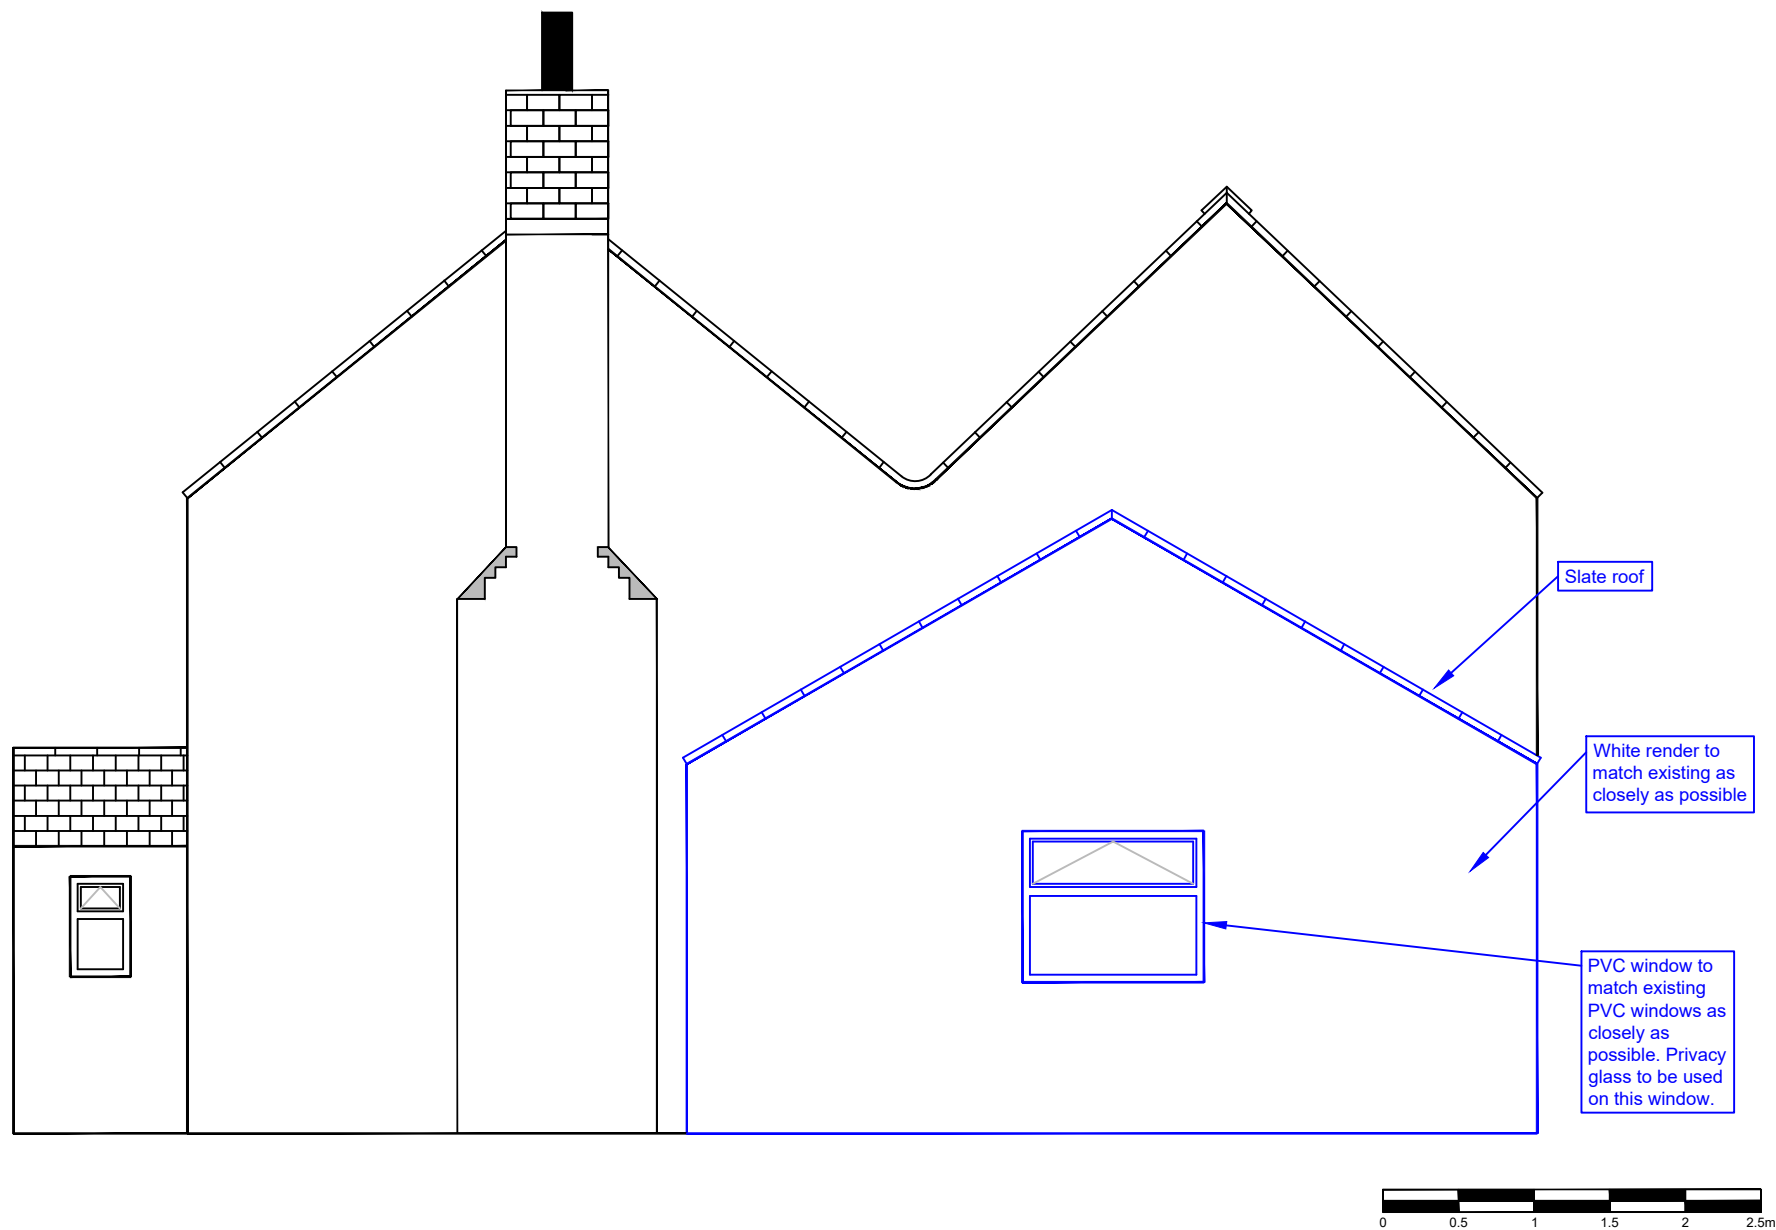


Figure 8: Proposed Side Elevation (East)

Scale: 1:50 @ A4