



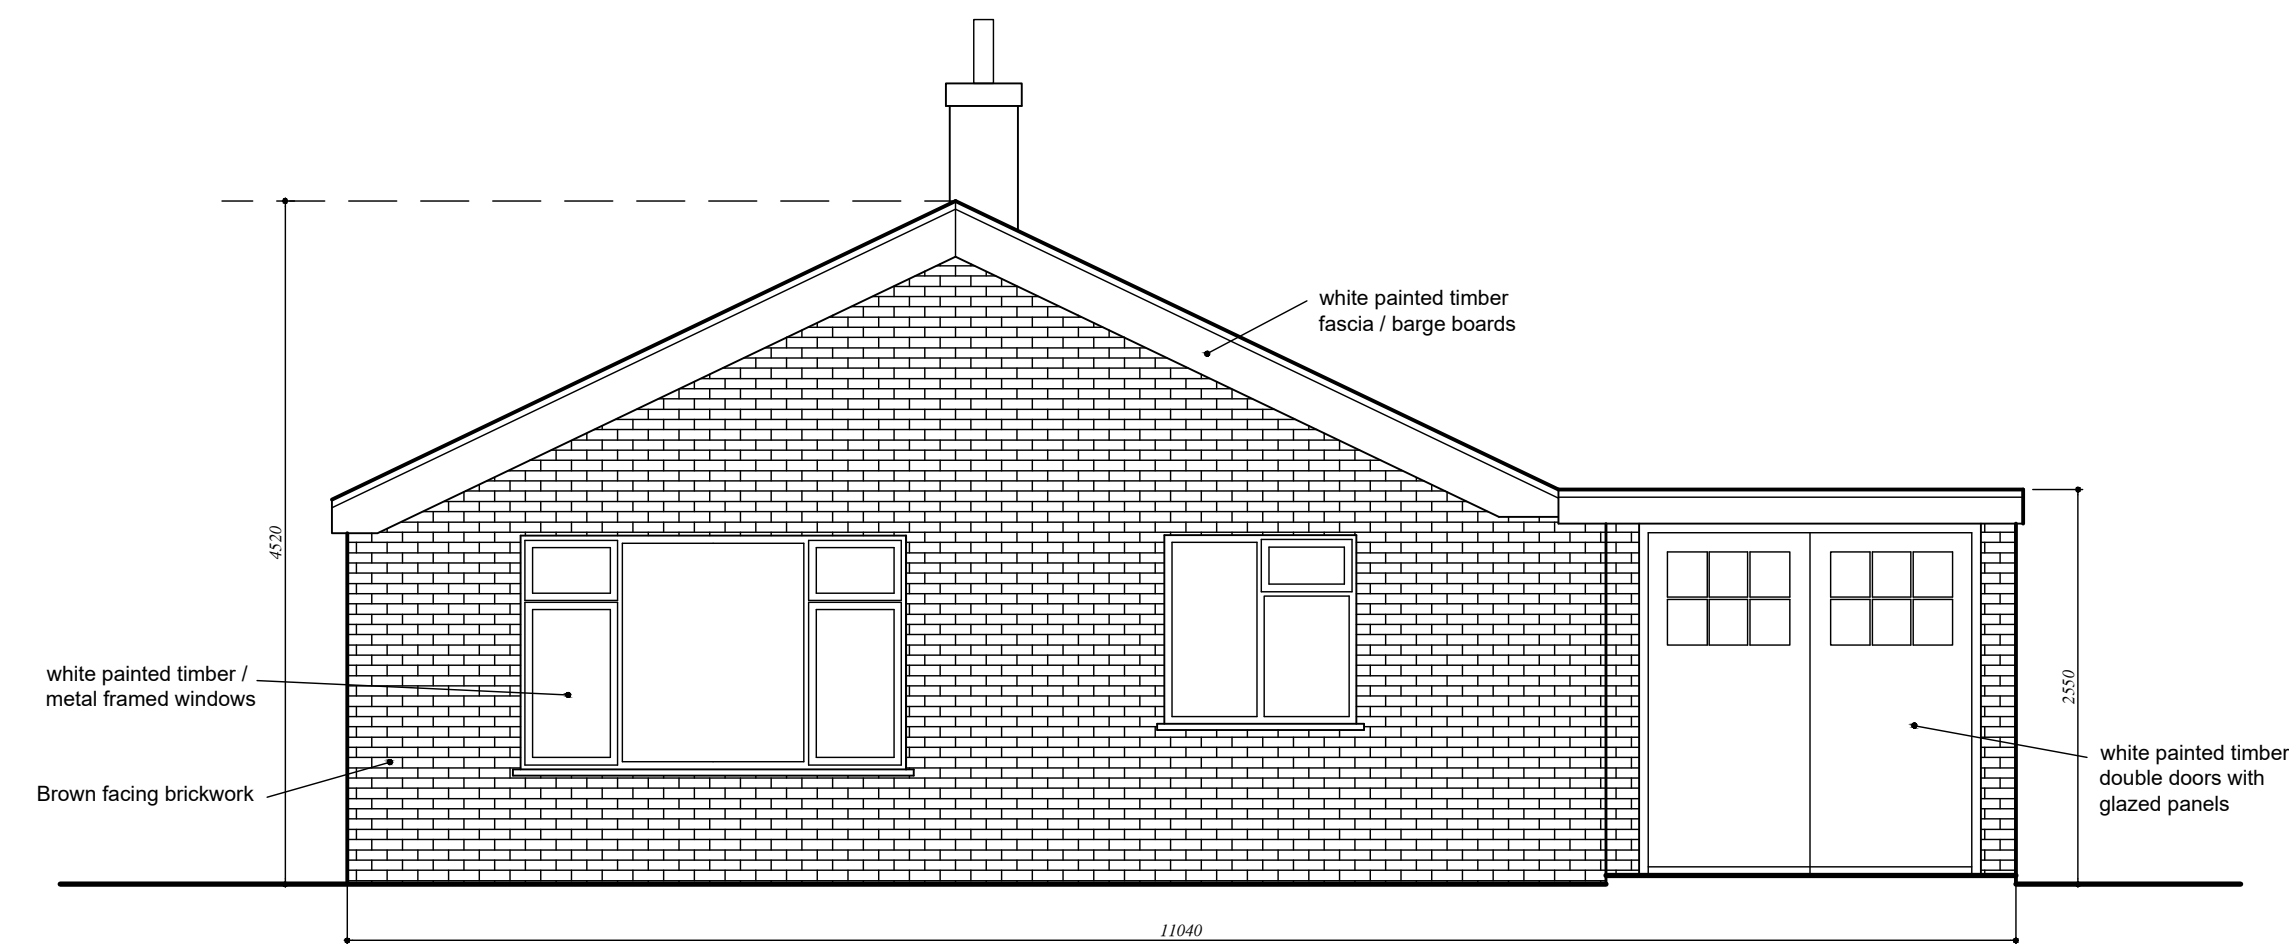

EXISTING SIDE (SOUTH FACING) ELEVATION 1:50

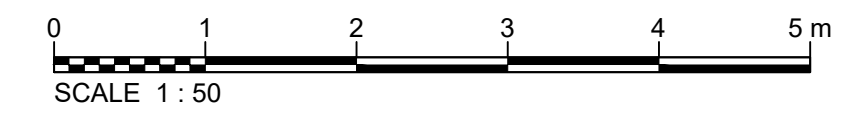


Revision C: 17.09.22 - Garage Layout revised to client requirements

Revision B: 11.07.22 - Layout revised to client requirements

Revision A: 02.05.22 - Layout revised to client requirements

1. GENERAL NOTE
These drawings are have been produced for the purpose of obtaining Planning Permission and/or Building Regulations approval; Not for construction.

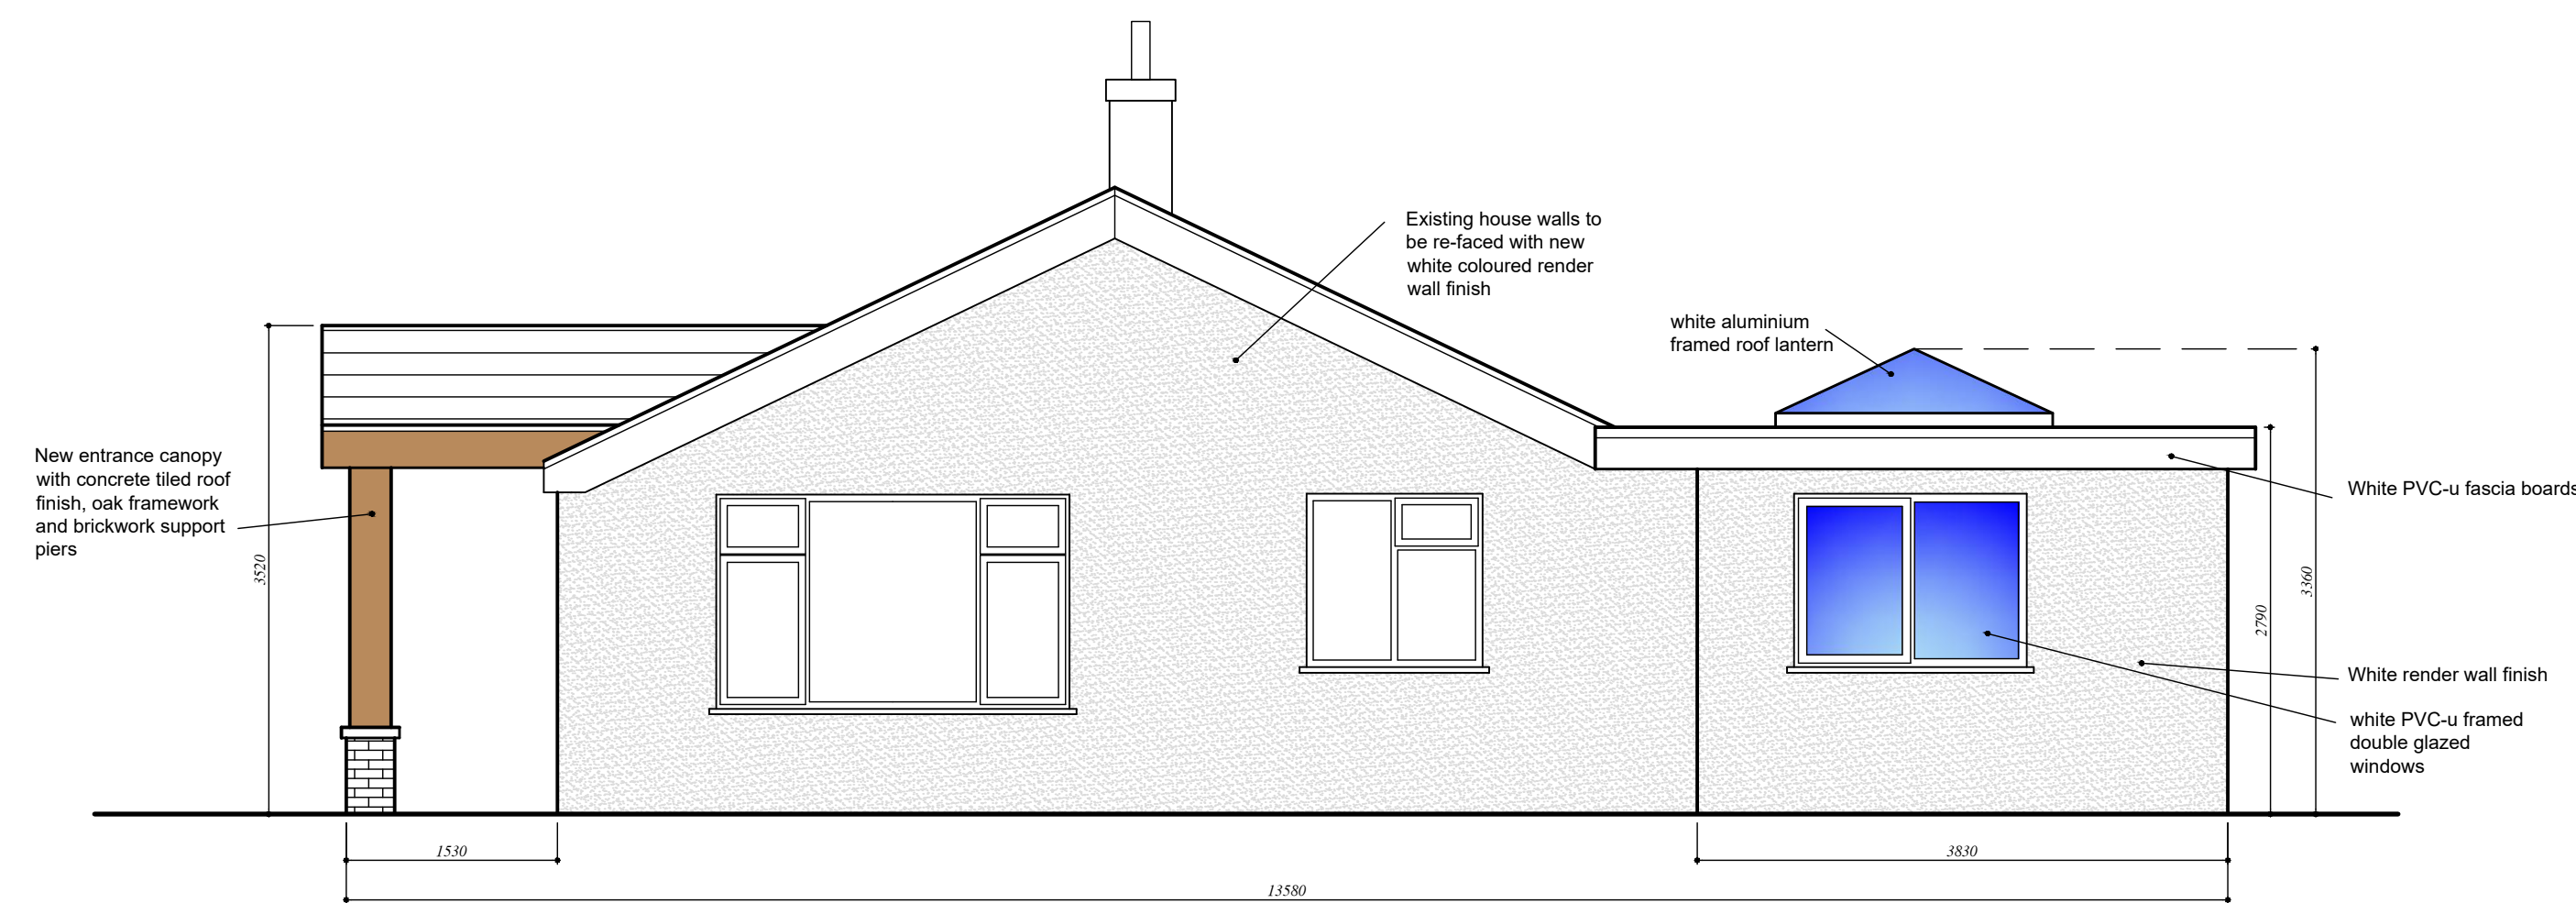

PROPOSED SIDE (SOUTH FACING) ELEVATION 1:50

Project

7 Woodridge Avenue, Marford,
Wrexham, LL12 8SU.

Drawing

Proposed Remodelling
Existing & Proposed Elevations (2)

Scale	1:50	Drawing Number	CFI2203_PL06	C
Drawn	F.B			
Date	04/2022			
Status	Planning			