


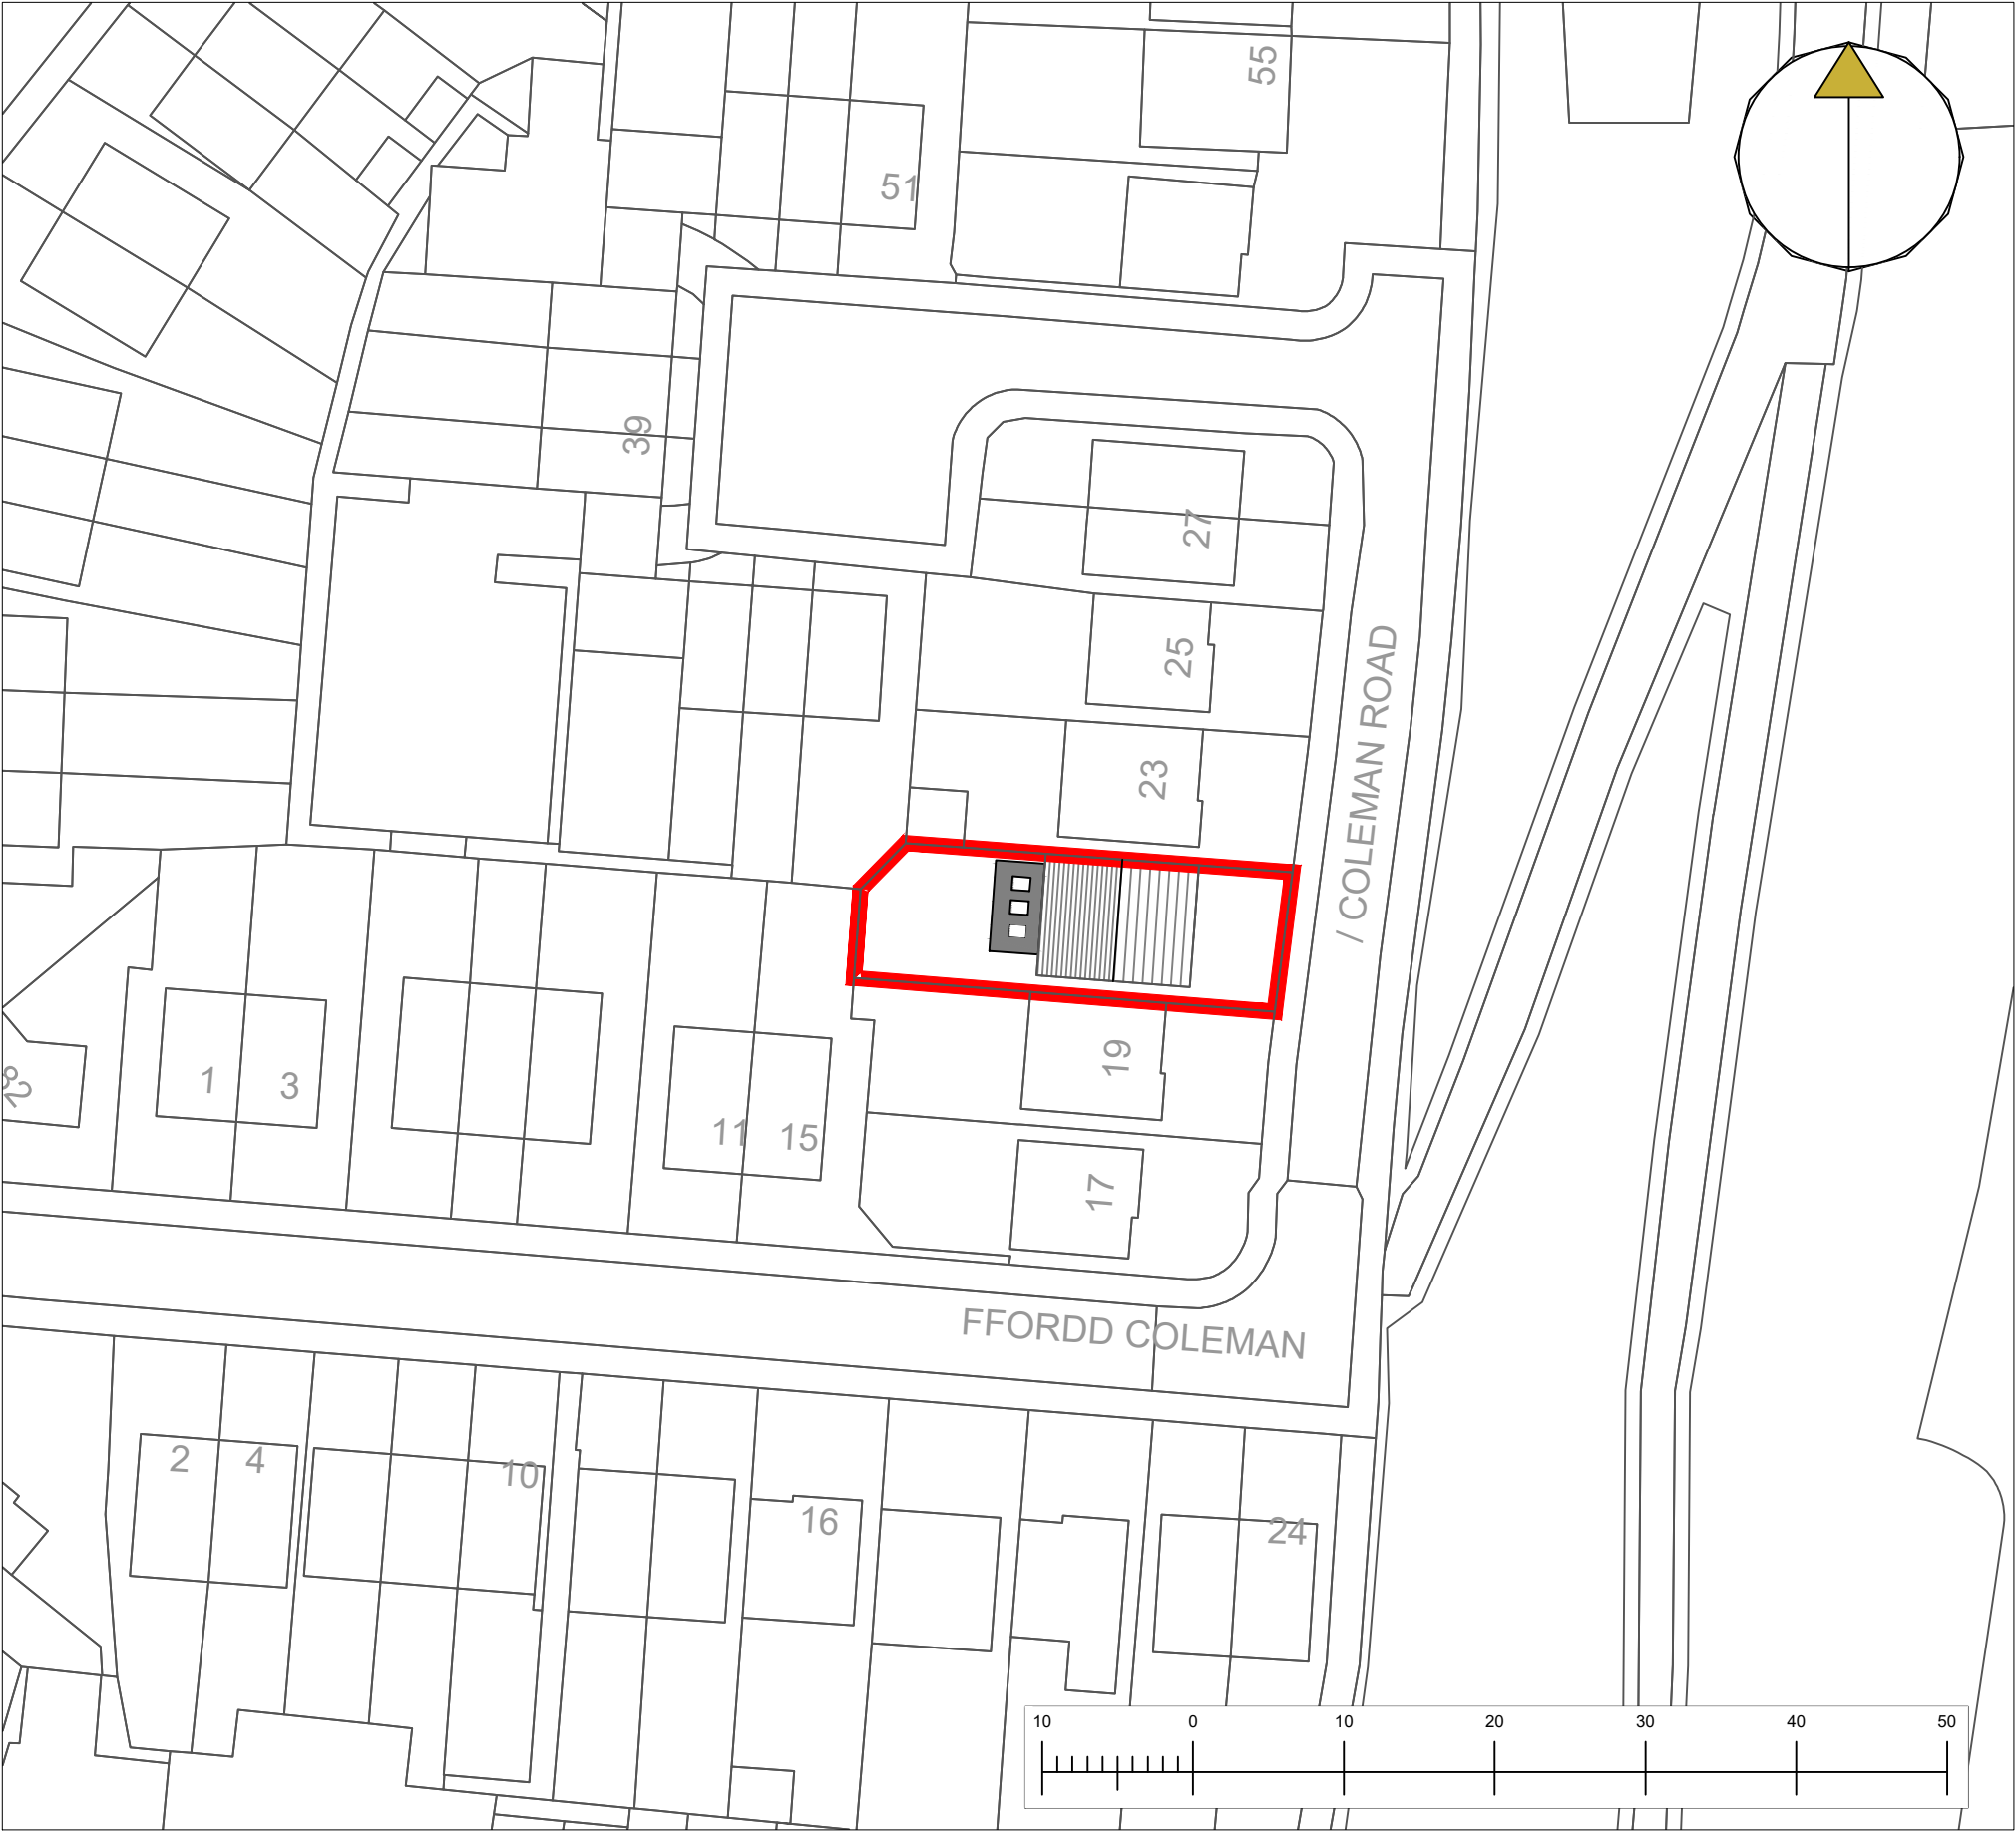

BLOCK PLAN 1:1000

CLIENT			
Mr & Mrs Thompson			
PROJECT			PACK VERSION:
21 Coleman Road			-
DRAWING TITLE			
Block Plan			
FOR CONSTRUCTION			
DRAWN	SP	CHECKED	AP
SCALE	1:500	DRAWING No:	REVISION:
DATE	OCT 21	SK05	-
modusdesigns			