

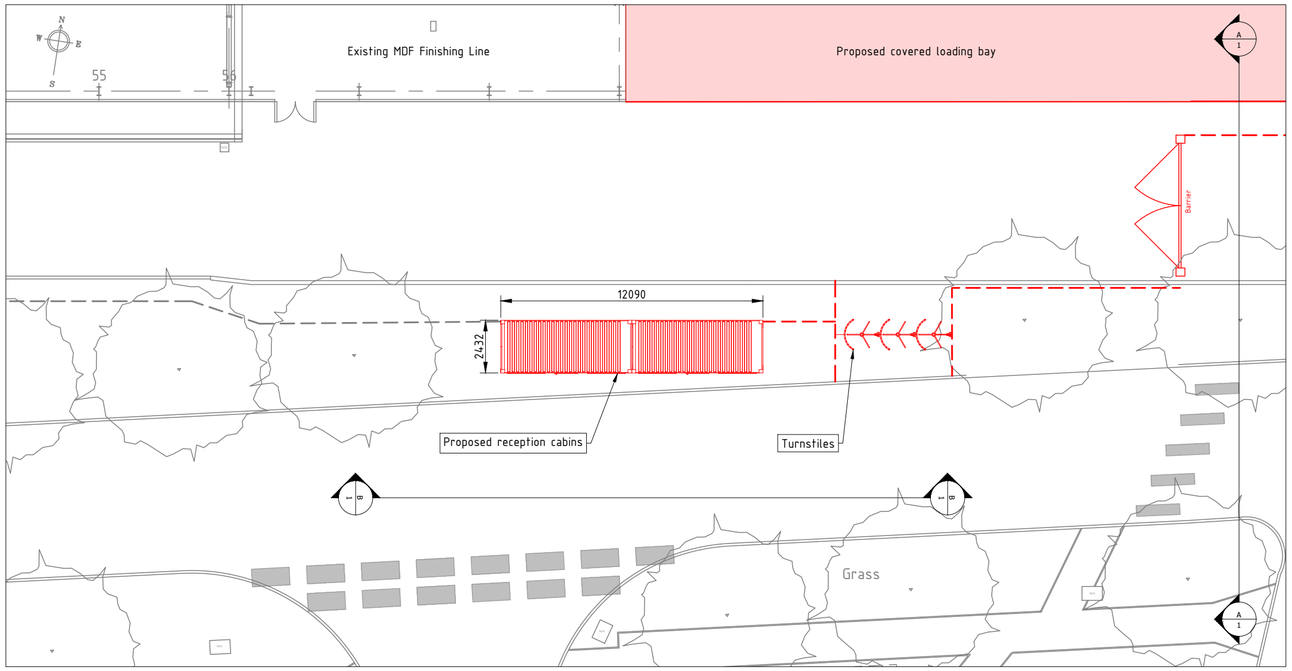


Plan
Scale 1:200

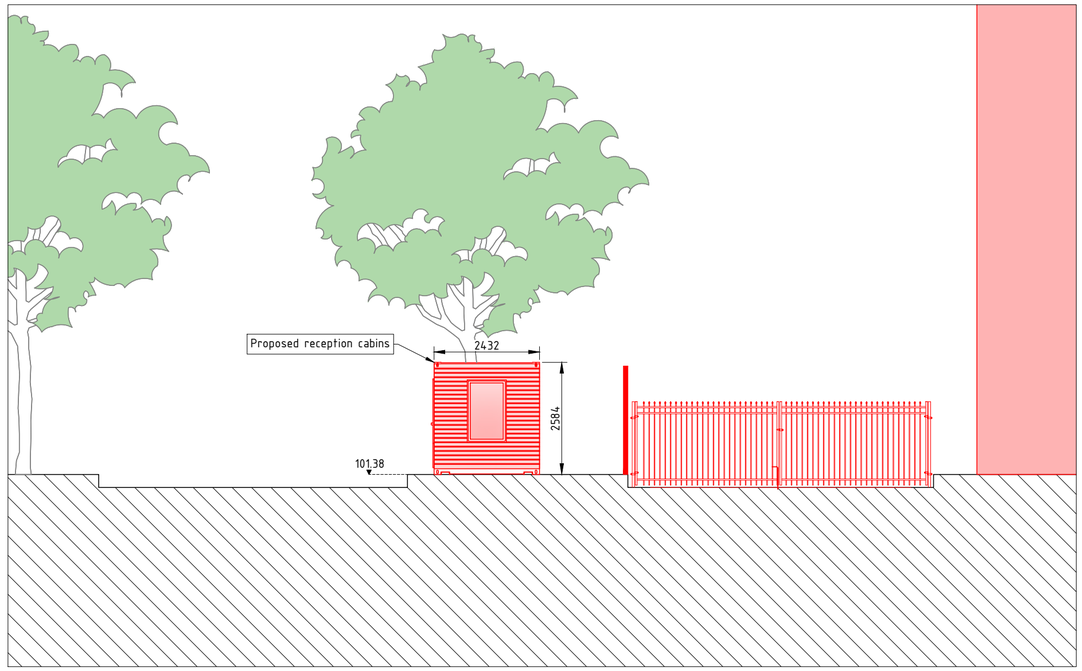

Elevation A
Foreground trees omitted for clarity
Scale 1:100

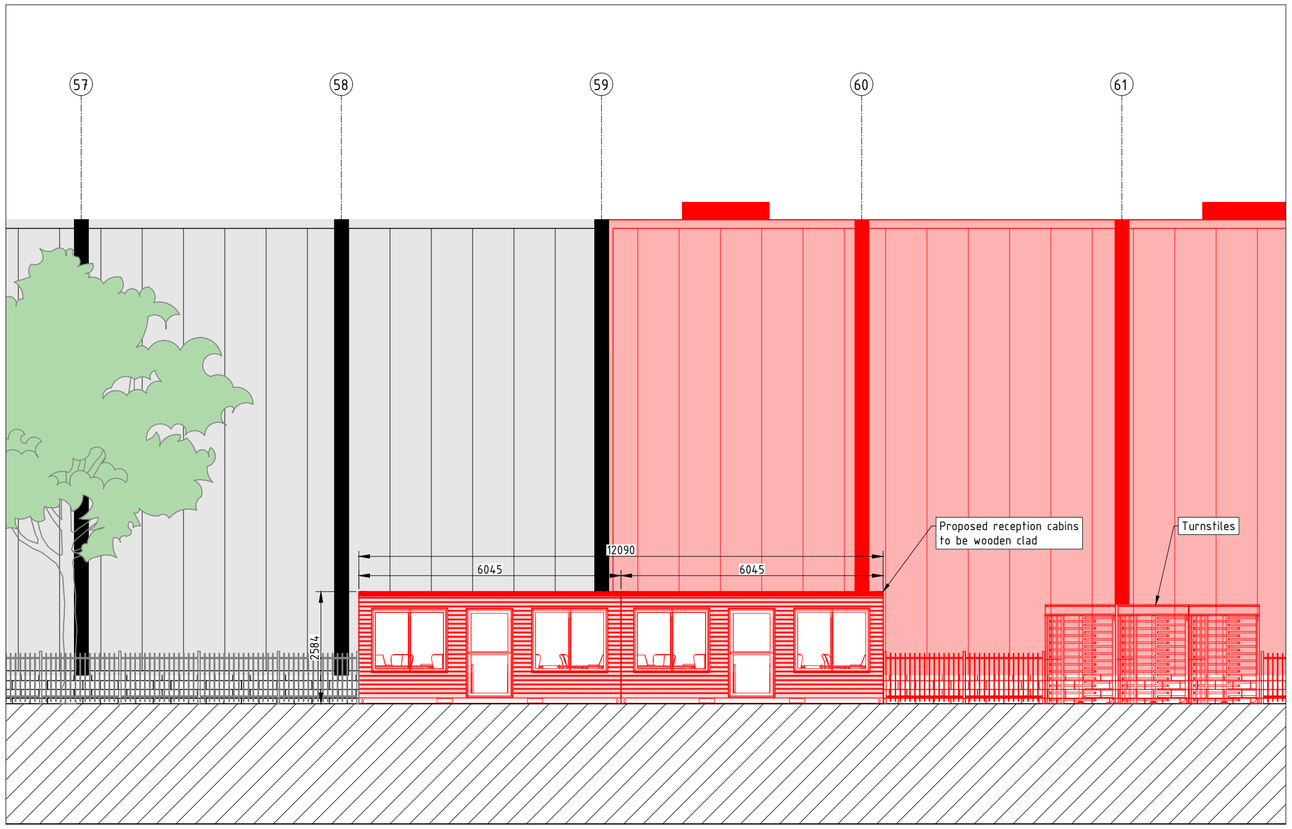

Elevation B
Scale 1:100

KRONOSPAN STATUS
Date PRELIMINARY

STATUS		WAITED COMMENTS	
By	KRONOSPAN	Deadline	YYYY-MM-DD
Date	YYYY-MM-DD	By	
A1		By	
		By	
DISTRIBUTION		WAITED APPROVAL	
Date	YYYY-MM-DD	Deadline	YYYY-MM-DD
Attn	######	By	
Co		By	
Co 2		By	
Co 3		By	
Co		WARNING	
Co		Not meeting comments and / or approval within above deadlines, the drawing is intended as "APPROVED" under full responsibility of the client/consultant and for approval.	
CERTIFIED		Date YYYY-MM-DD	

Confidentiality
This drawing is the property of Kronoplus Technical AG. Unauthorized distribution or publication without written authorization is forbidden and may be unlawful.

Index	Modification	Date	Name
C			
B			
A			

Status

Xylo Technologies AG
Rütihofstrasse 1
CH-9052 Niederteufen
Schweiz

Technology

Kronospan Ltd
Maesgwyn Farm
LL14 5NT Chirk, Wrexham
United Kingdom

	Date	Name
Project leader	28.03.2022	M.Titcombe
Drawn	28.03.2022	A.Hilditch
Checked		

Size A2
origin
Scale 1:100 1:200
Norm ISO

Project number
Project name

Description
Covered loading bay
Reception cabins G.A

Drawing number 7000_665
Index A
Sheet/Number 1/1

Sub Category .
Division .
Process .
Subprocess .