



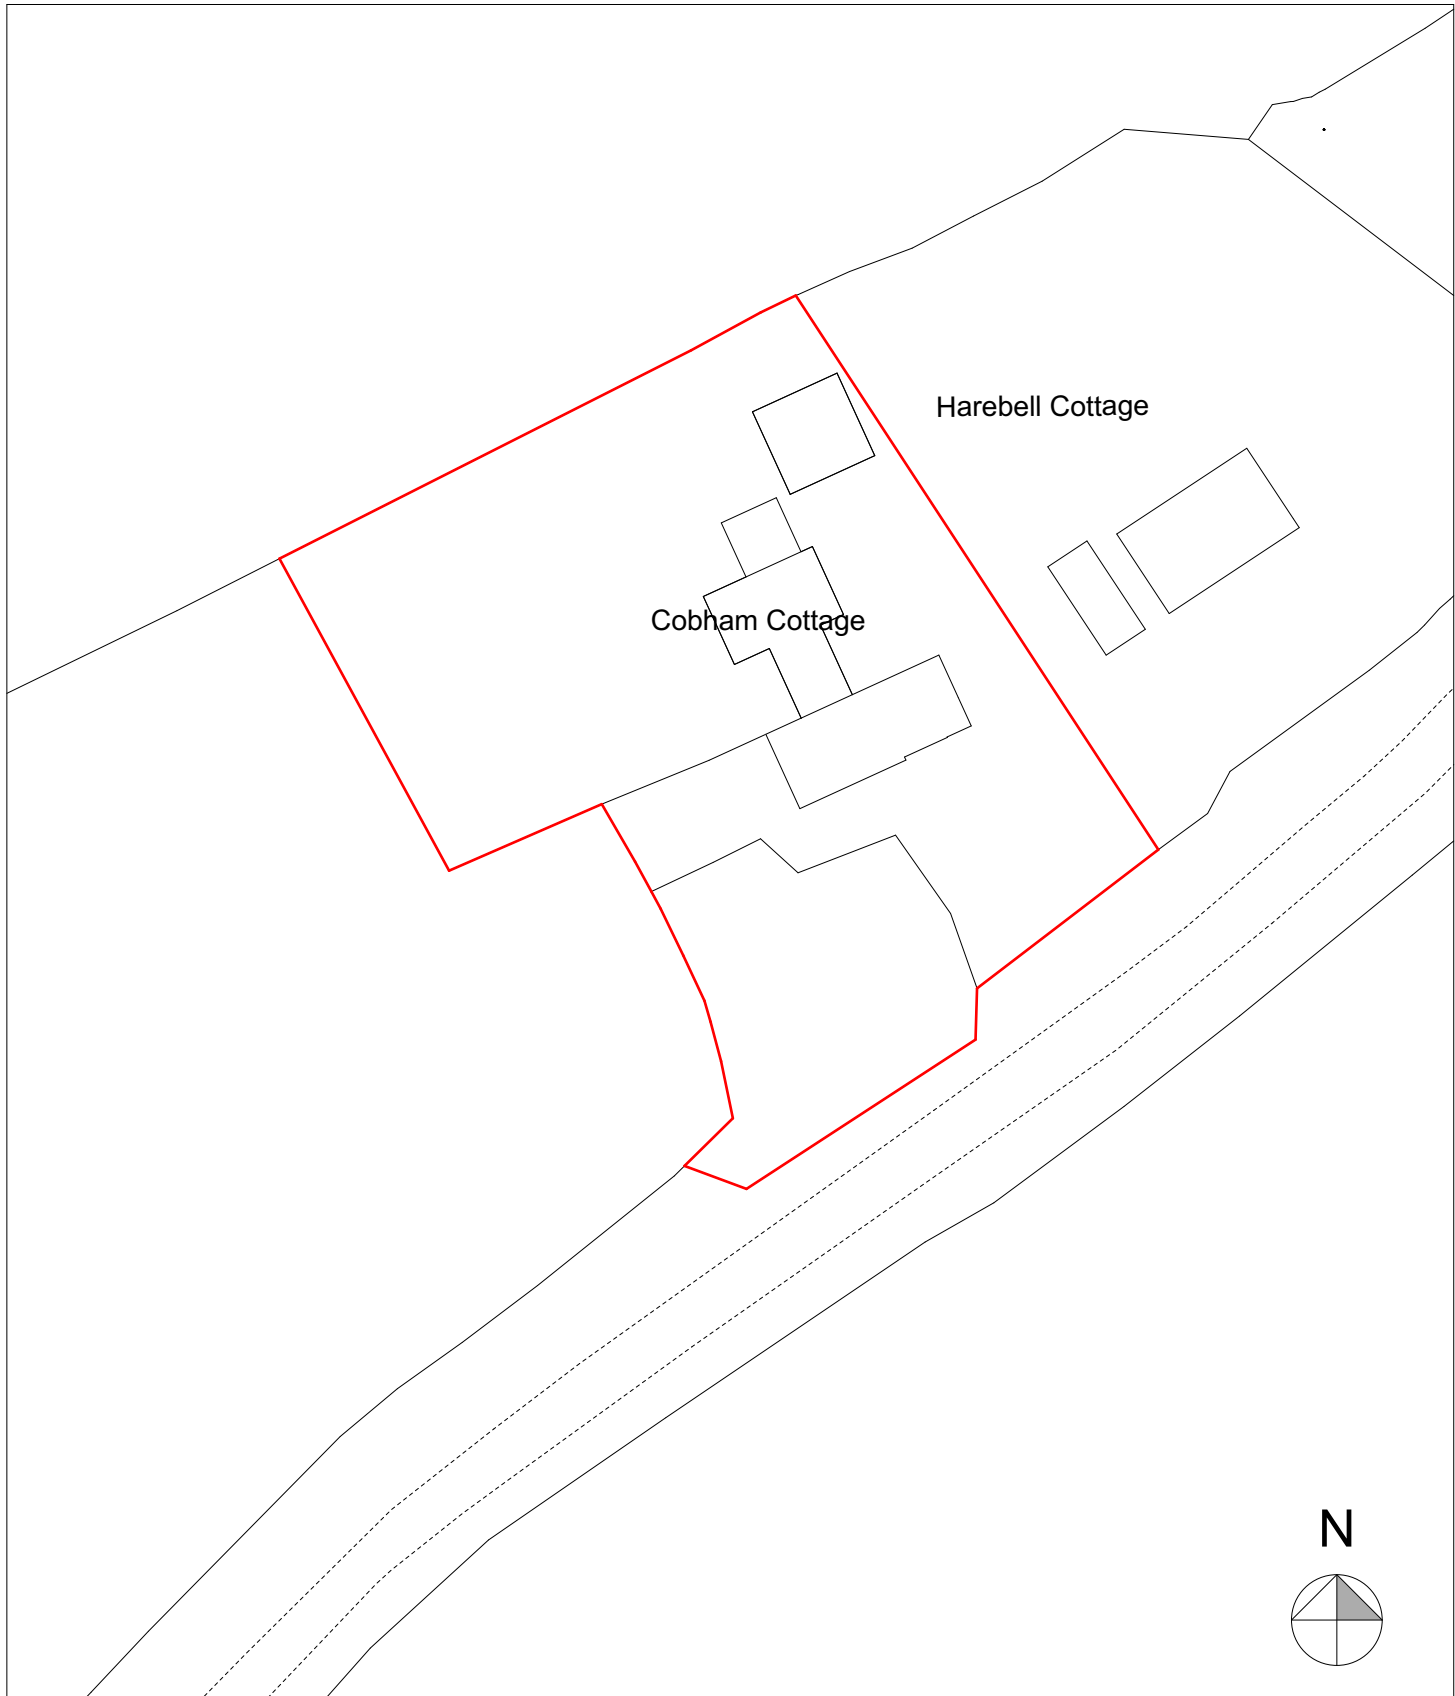

Block Plan as Existing

1:500

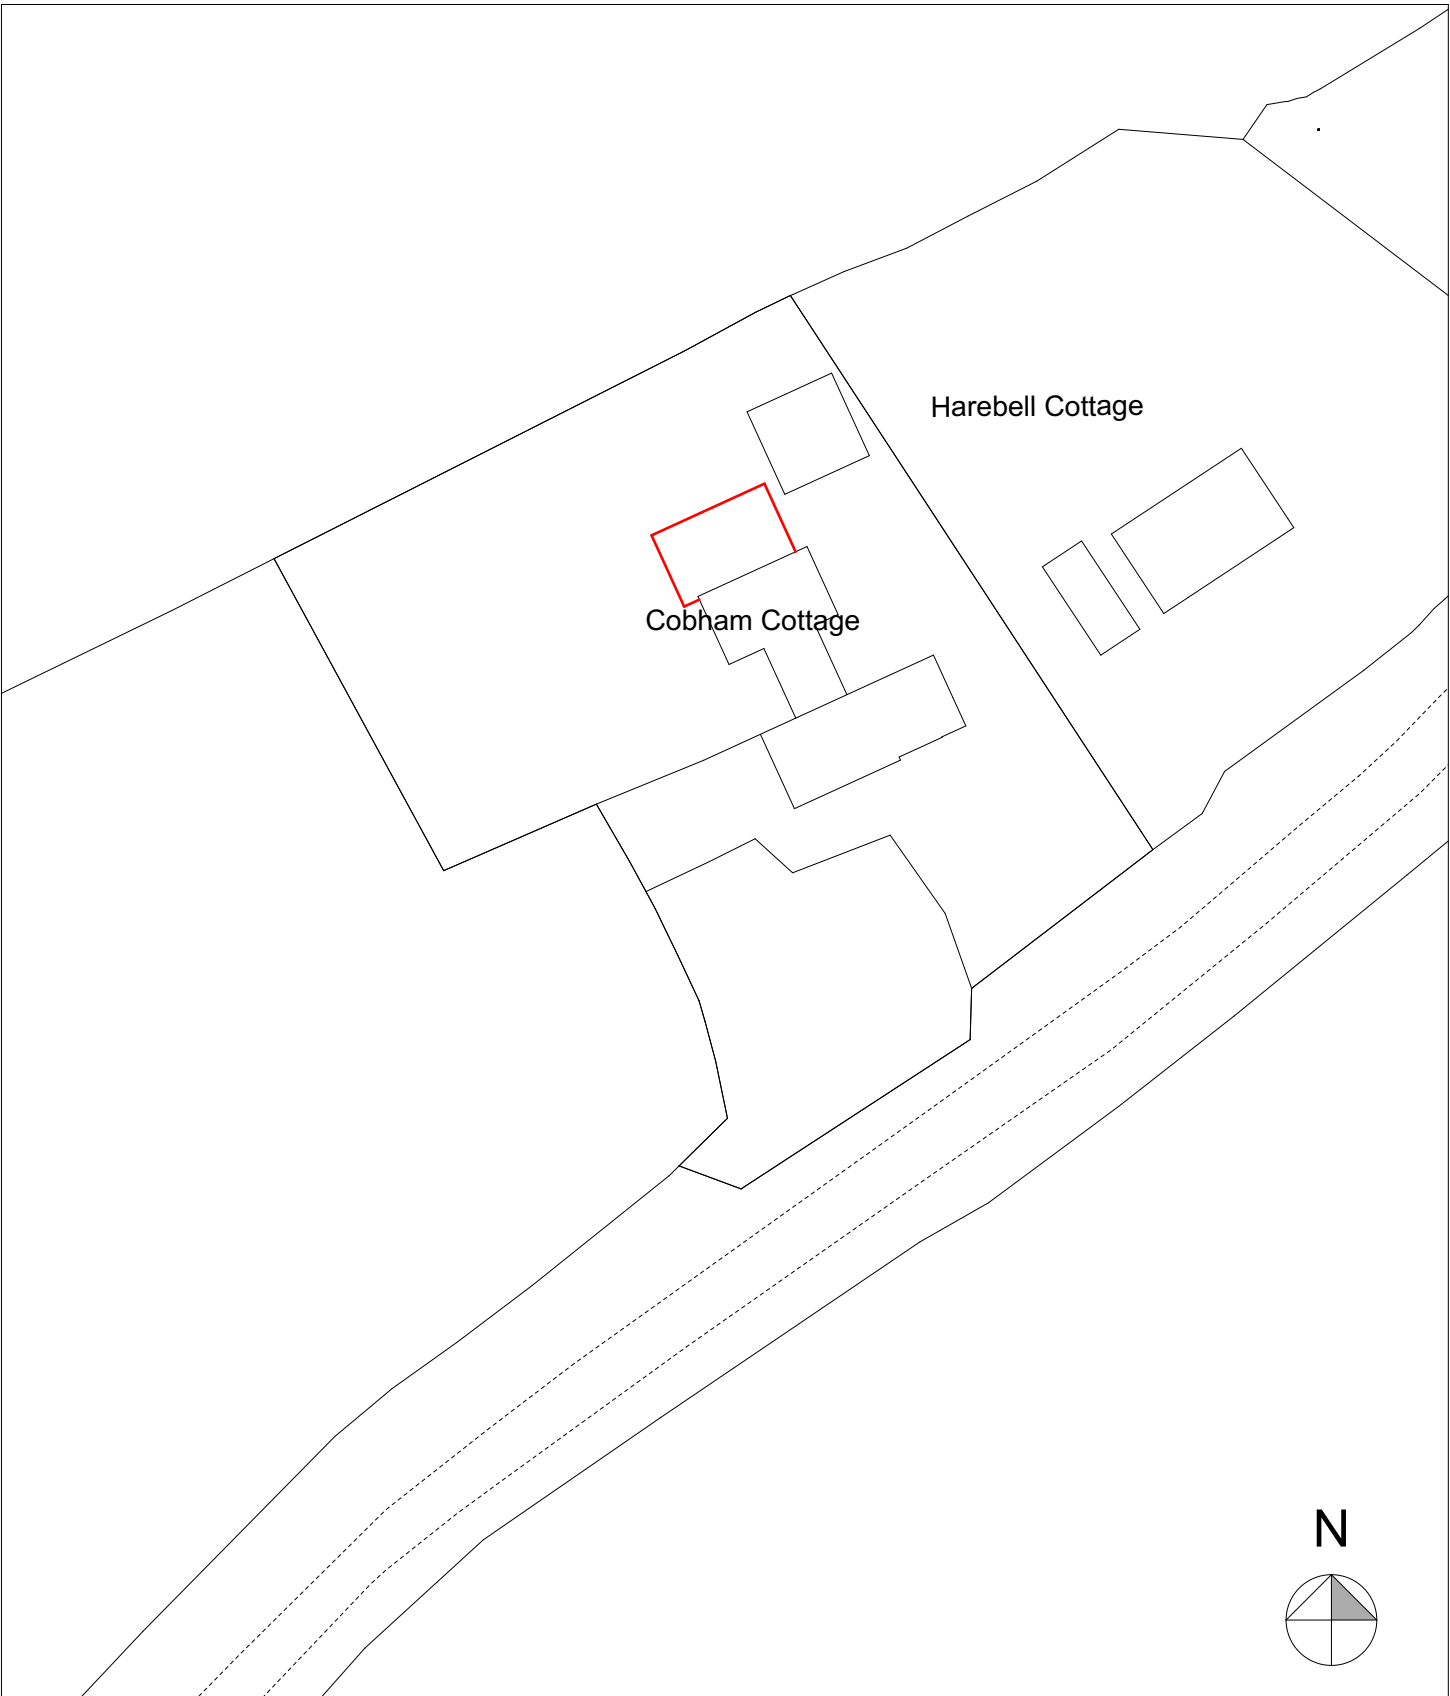

Block Plan as Proposed

1:500

			Job Title		Drawing Name			nicolagibson ARCHITECTURAL DESIGN Dairy House Farm, Chester Road, Oakmere CW8 2HB t: 01606 536101 m: 07813034552 w: www.nicola-gibson.com e: nicola@njgdesign.co.uk		
			Alterations and Extensions to Cobham Cottage		Block Plan as Existing and Proposed					
			Cobham Cottage Bowling Bank Isycoed LL13 9RY		Drawn by njg					Date NOVEMBER '20
					Drawing Scale 1:500					Paper Size A3
					Layout ID 823/PL/001					Status B