


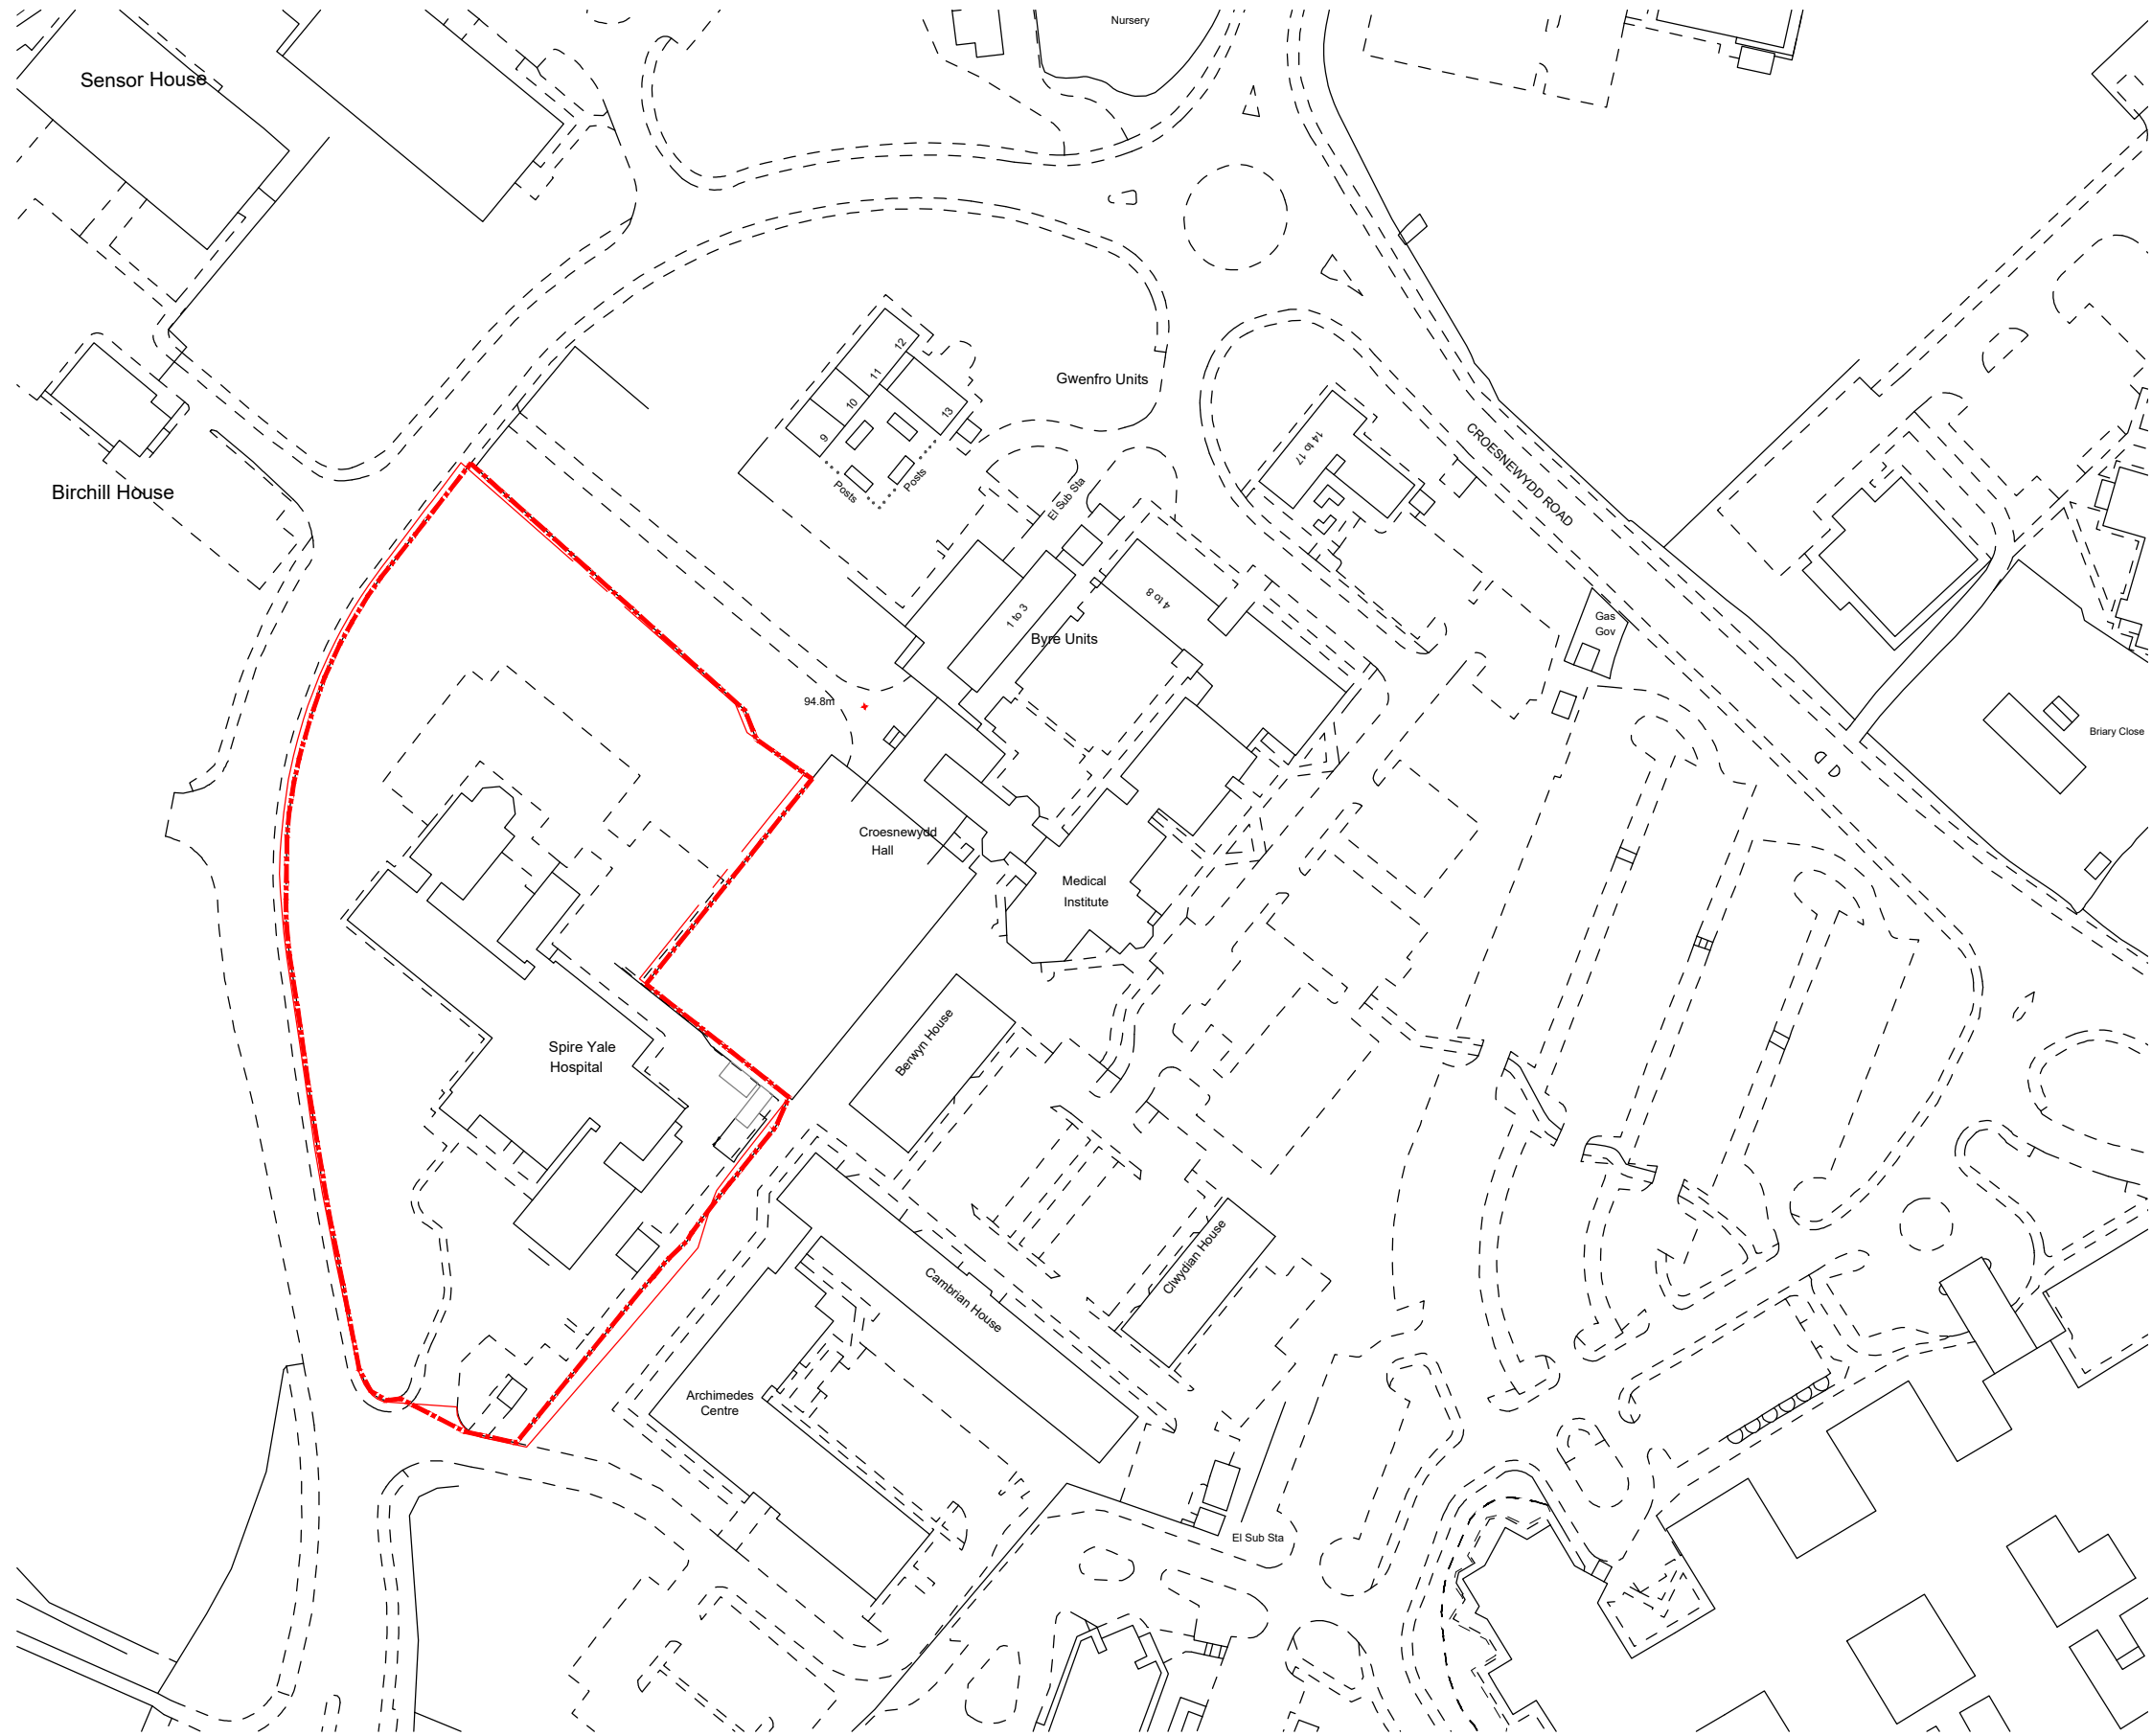

Construction (Design & Management) Regulations 2015

Design risk assessments are carried out throughout the design stage of this project in accordance with company procedures and manuals. Where reasonably possible all areas of risk applicable to design and end use of the construction have been identified and then eliminated, mitigated or recorded as a residual risk.

Note that general risks of which a competent designer or contractor should be aware are not included. This drawing is to be read in conjunction with the Pre Construction Information and all related documents prepared in accordance with the current Construction (Design and Management) Regulations 2015 and all applicable Health and Safety legislation as currently amended.

P01	Initial Issue	27/10/21
REV	DESCRIPTION / BY / CHK / APP	DATE
RIBA PLAN OF WORK 2013 WORKSTAGE	LEVEL OF MODEL DEFINITION (LOD)	
PURPOSE OF ISSUE - FIT FOR ...	APPROVAL	



CARDIFF
029 2052 8410
www.lawray.co.uk

LONDON
0207 138 5560

WREXHAM
01978 357 887

CLIENT
SPIRE YALE HOSPITAL, WREXHAM

PROJECT TITLE
PROPOSED TEMPORARY BUILDING

DRAWING TITLE
LOCATION PLAN

DATE 10.21	SCALE @ A3 1:1250	DRAWN KOH	CHECKED ...	APPROVED ...
PROJECT NO 19604	DRAWING No SYH-LAW-X-X-DR-900001	PROJECT / ORIGINATOR / DATE SYH-LAW-X-X-DR-900001	LEVEL / TYPE / ROLE ...	CLASSNUMBER P01
DO NOT SCALE: Any discrepancy or query concerning this drawing should be referred to the Architect				
Copyright © LAWRA Y LIMITED Registered Office: 1 Cae Gwynedd, Greenmoor Springs, CARDIFF CF15 1AB Reg Co No: 2724178 VAT Reg No: 134 2146 06				