
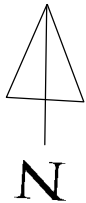


Tim Pluves
Blaenau Uchaf
Froncysyllte
Nr Llangollen
LL20 7RY

07714695205

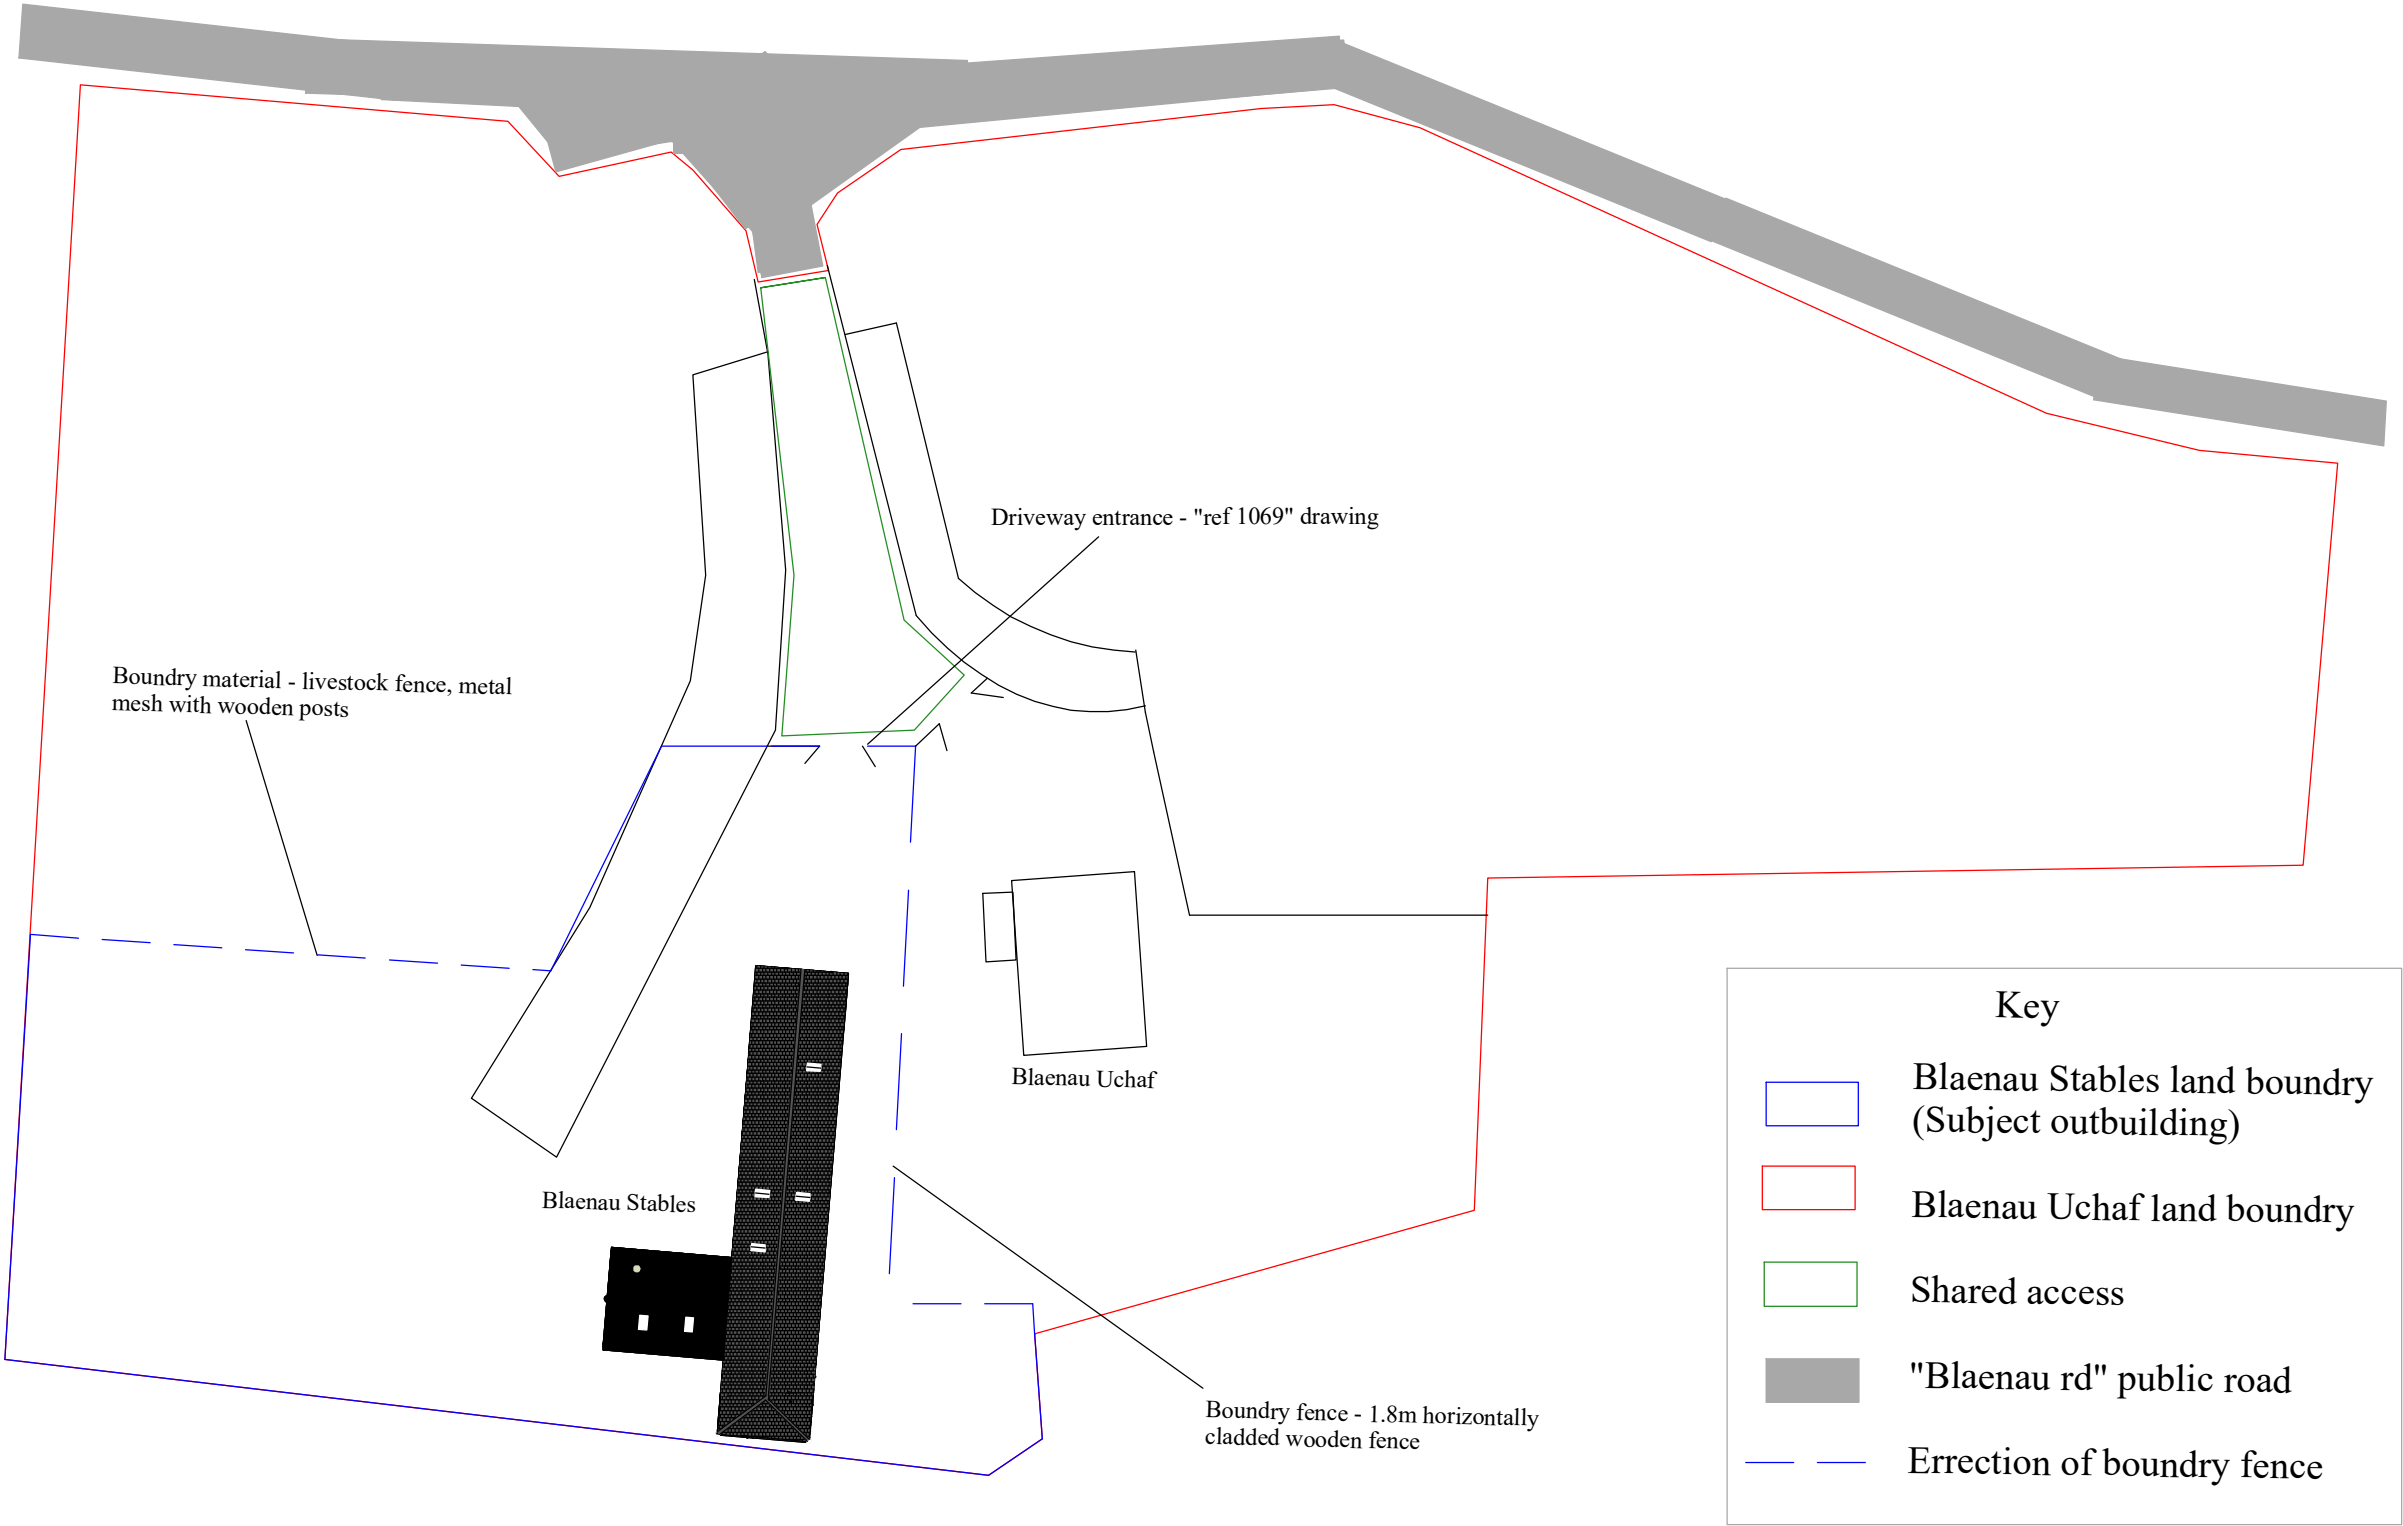

Site plan
1:500 @A3
14/03/2022
Ref : 1066