


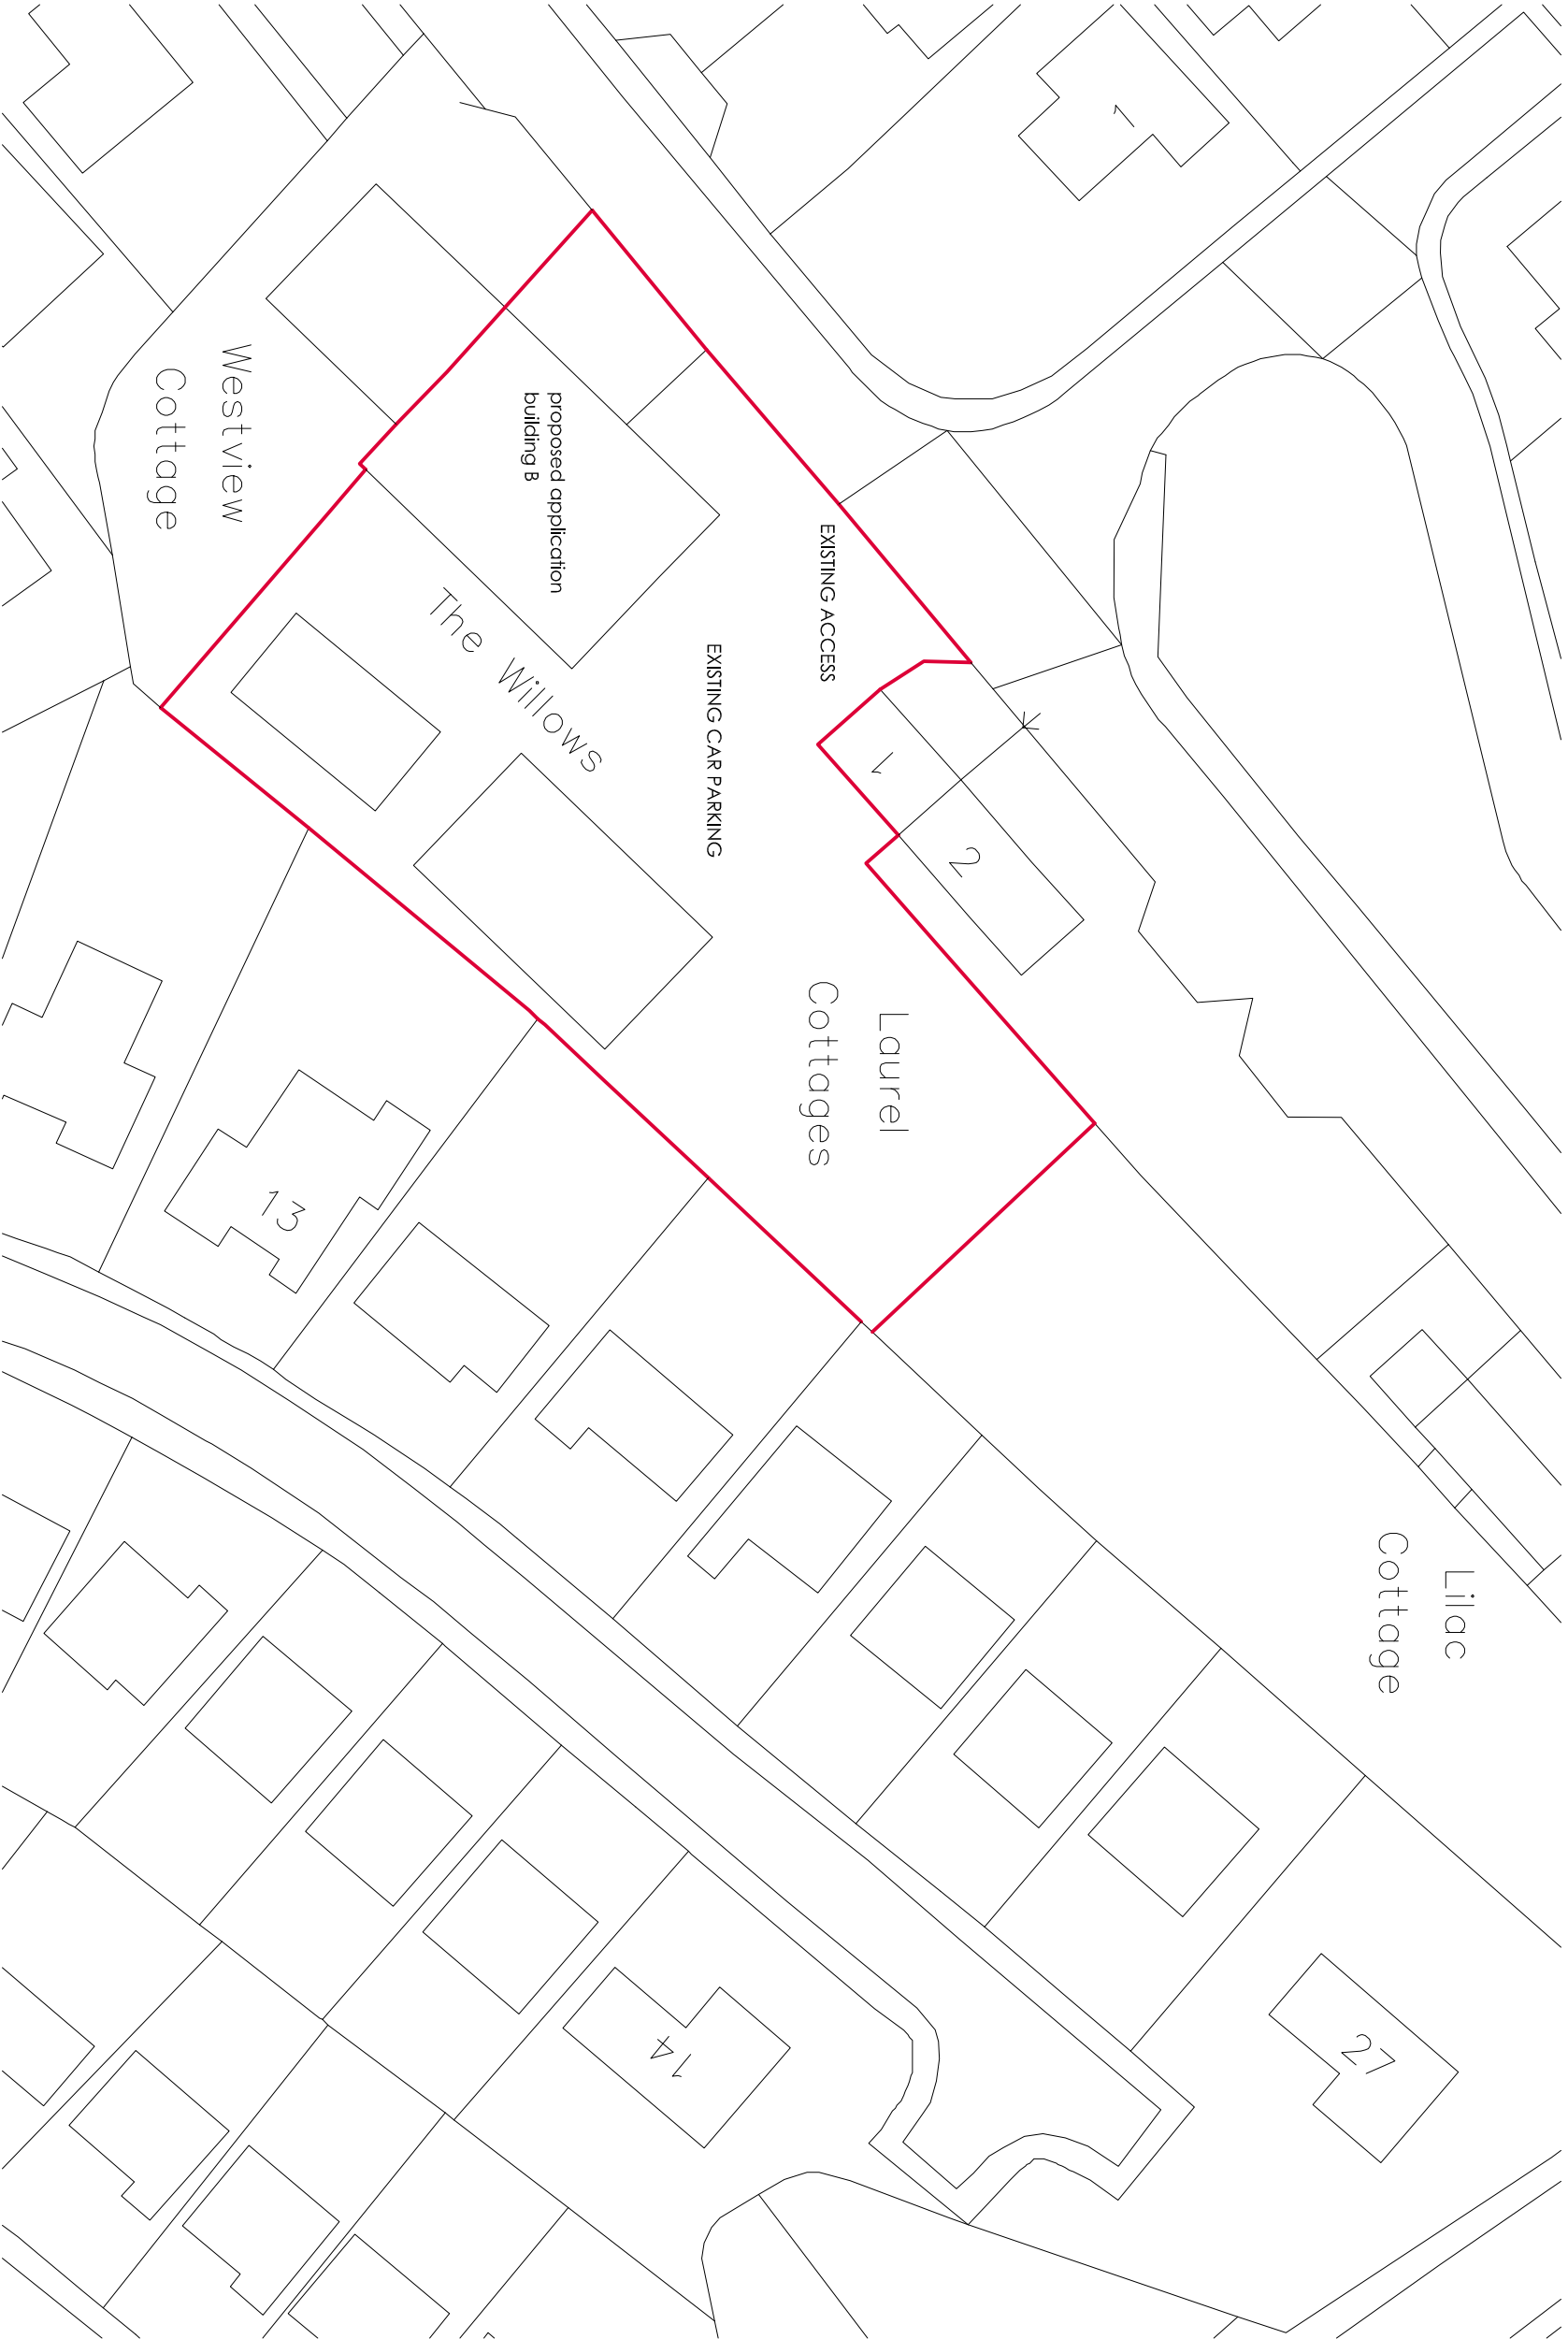

Ordnance Survey (c) Crown Copyright 2018. All rights reserved. Licence number 100022432

NOTE:

Any discrepancies or errors are to be reported to
EDGE Architects NW Ltd. Any dimensions that are
not noted on the drawings are to be requested from
EDGE Architects NW Ltd.

© All drawings are copyright of EDGE Architects NW Ltd.

RIBA #1 Chartered Practice EDGE Architects NW Ltd. Studio 5520 North Wales Business Park, Abergele Conwy, LL22 8LJ EDGE ARCHITECTS ARCHITECTS		ADDRESS: DEE VALLEY MEDICAL CENTRE BANGOR ON DEE PROJECT: Proposed conversion of existing building BLOCK PLAN
CLIENT: MR T MARROITT	DRAWING No.: 22-CON-037-81 DATE: JUNE 2022 SCALE: 1:500 @ A3	