


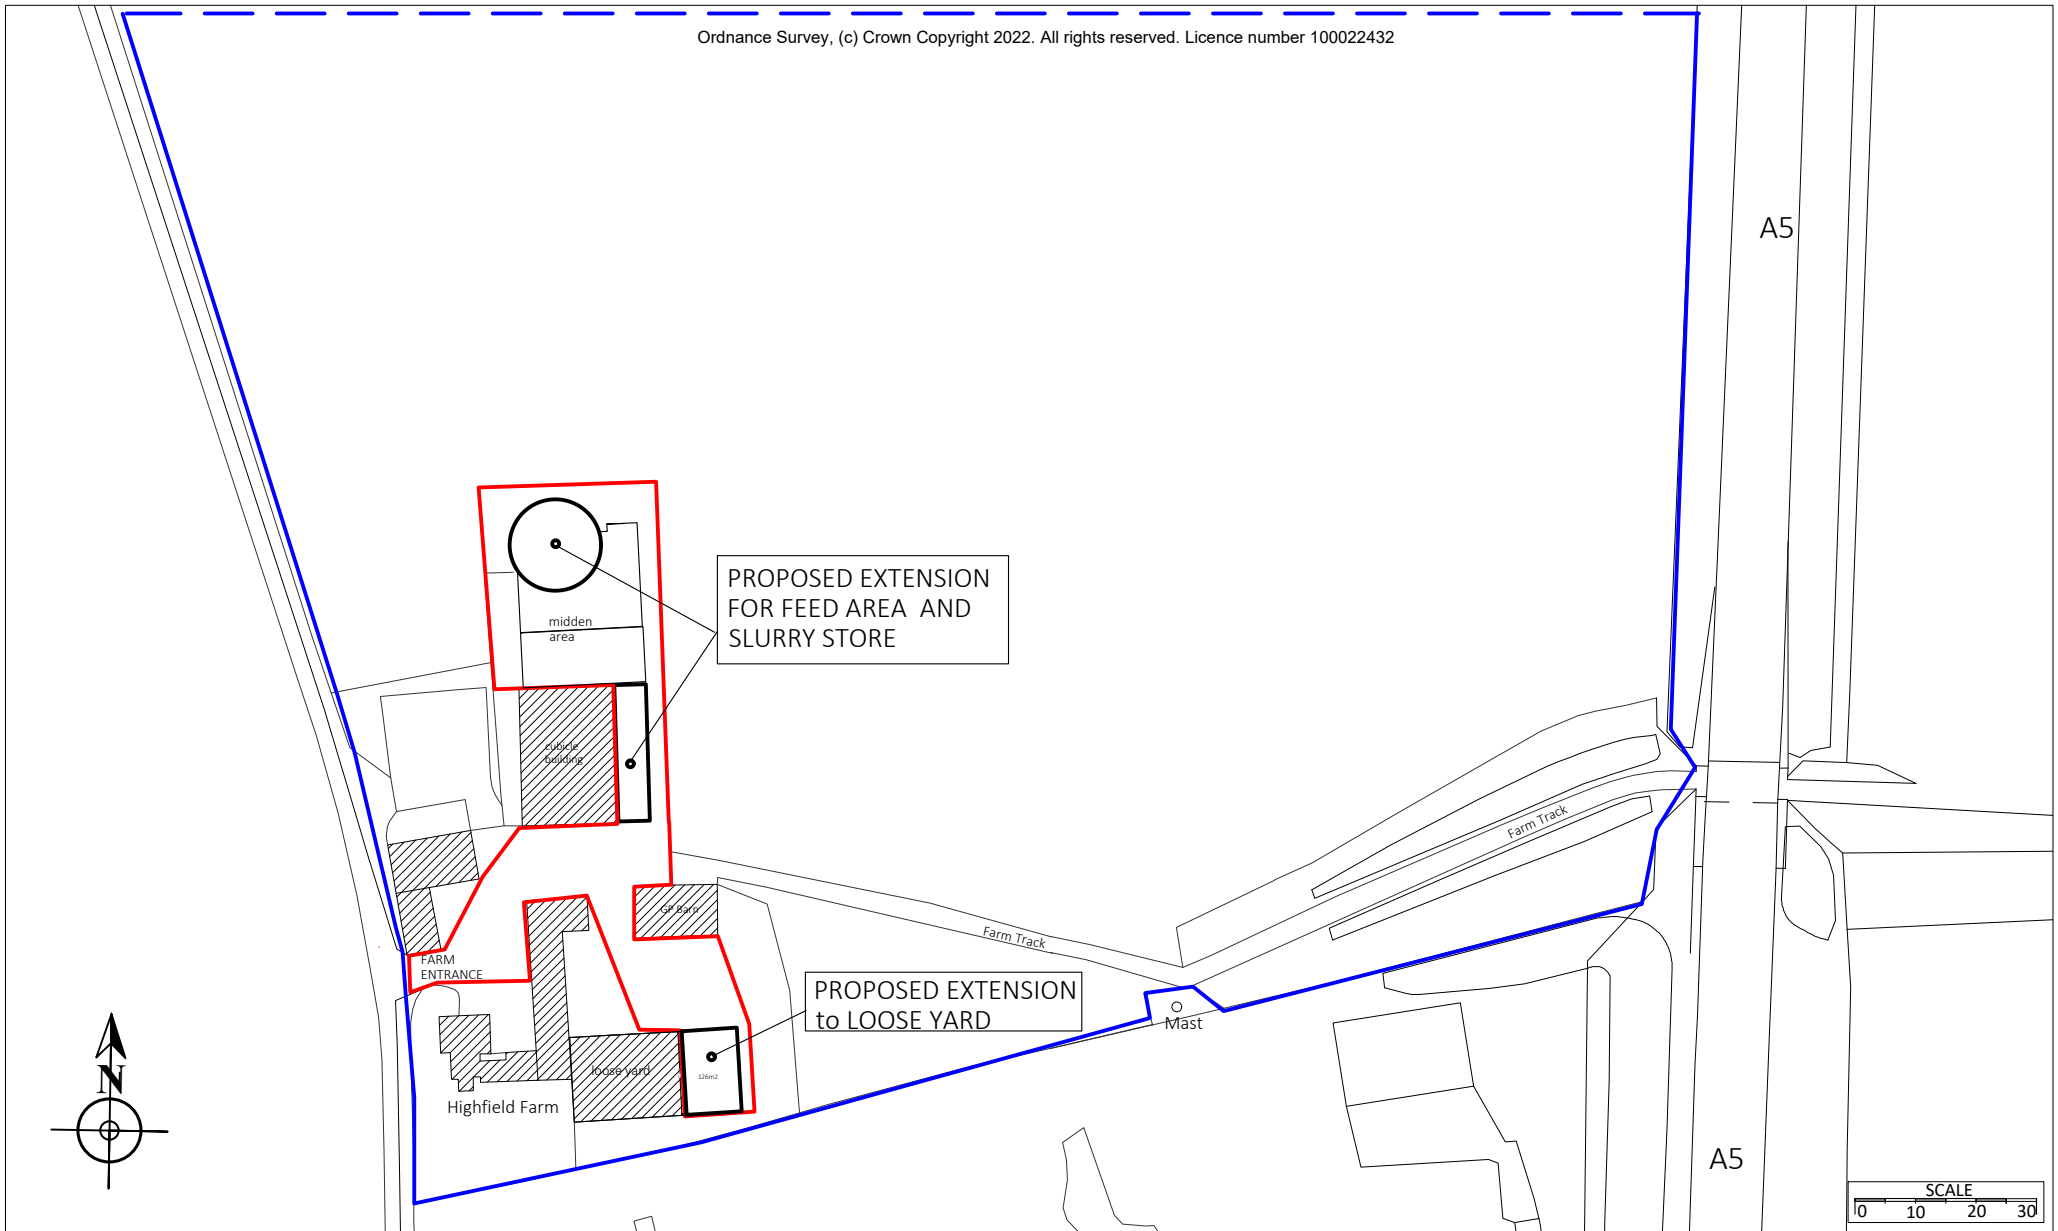

Copyright
This drawing is protected by
copyright Copying or any form of
reproduction is not permitted
without express & written
permission from P&L
Agriconsulting Ltd

Will Phillips
P&L AgriConsulting Ltd
Fields Farm
Alkington
Whitchurch SY13 3NH
07939 474838
w.phillips@pl-agriconsulting.co.uk

Slurry Tower & Shed Extension for
Feed Area & Extension to Loose Yard

Drawing 1

Date 10th May 2022

Scale 1: 1250

a4

LOCATION PLAN

Messrs Jones
Highfield Farm
Green Lane, Halton,
WREXHAM, LL14 5NR

