


41 Mayflower Drive

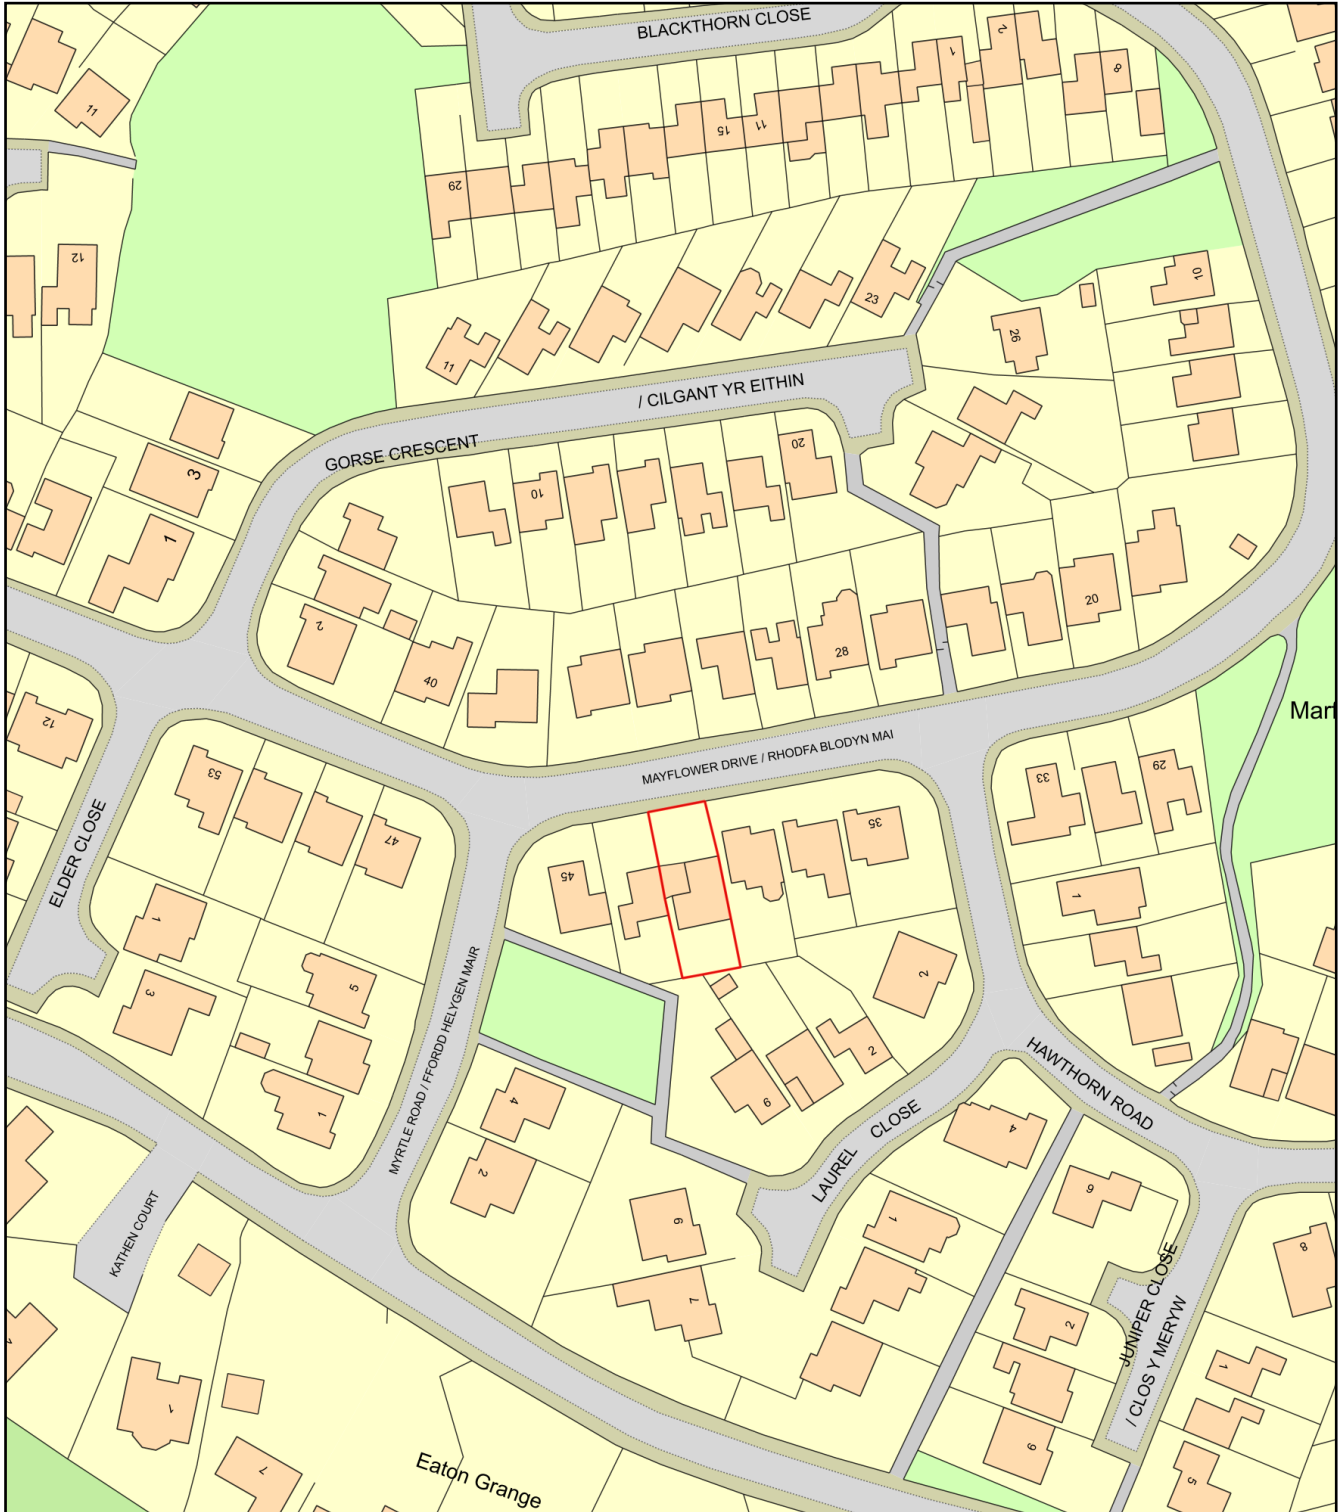

0 50
Metres



Plan Produced for: Mr & Mrs Allen

Date Produced: 11 Oct 2022

Plan Reference Number: TQRQM22284121528772

Scale: 1:1250 @ A4