


Figured dimensions only to be taken from this drawing.		
REVISIONS		
	Date	Description




FRONT (SOUTH-EAST) ELEVATION



REAR (NORTH-WEST) ELEVATION

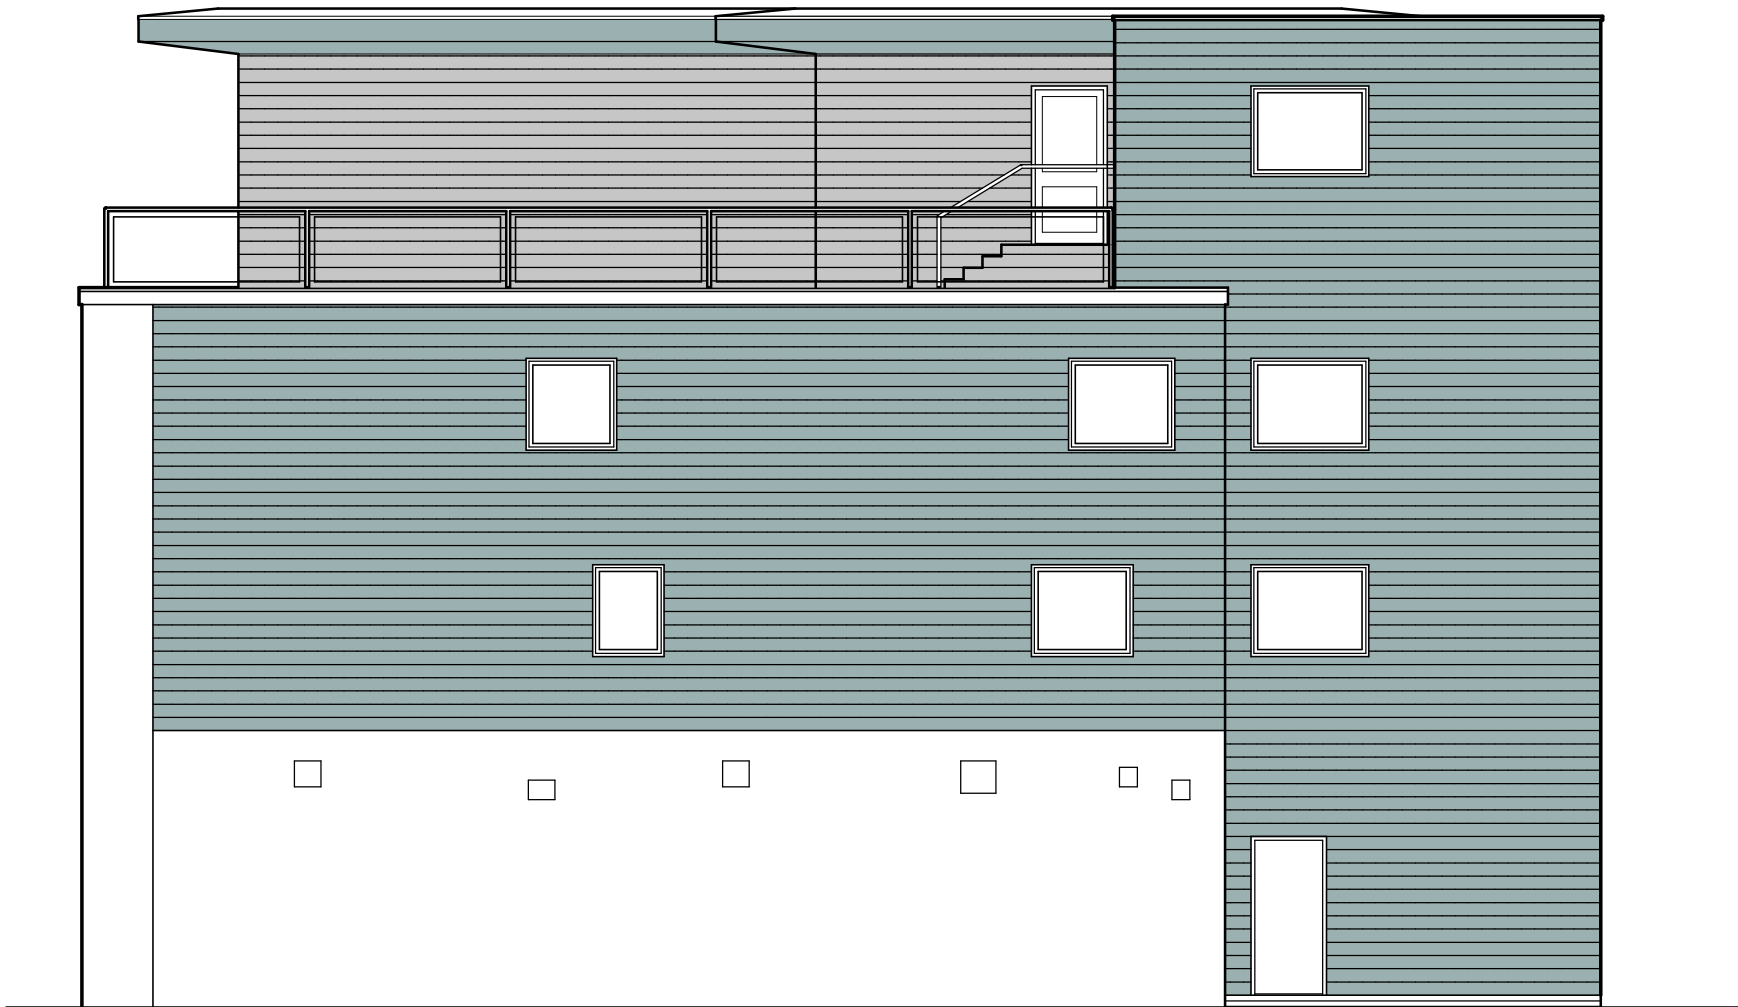

SIDE (NORTH-EAST) ELEVATION

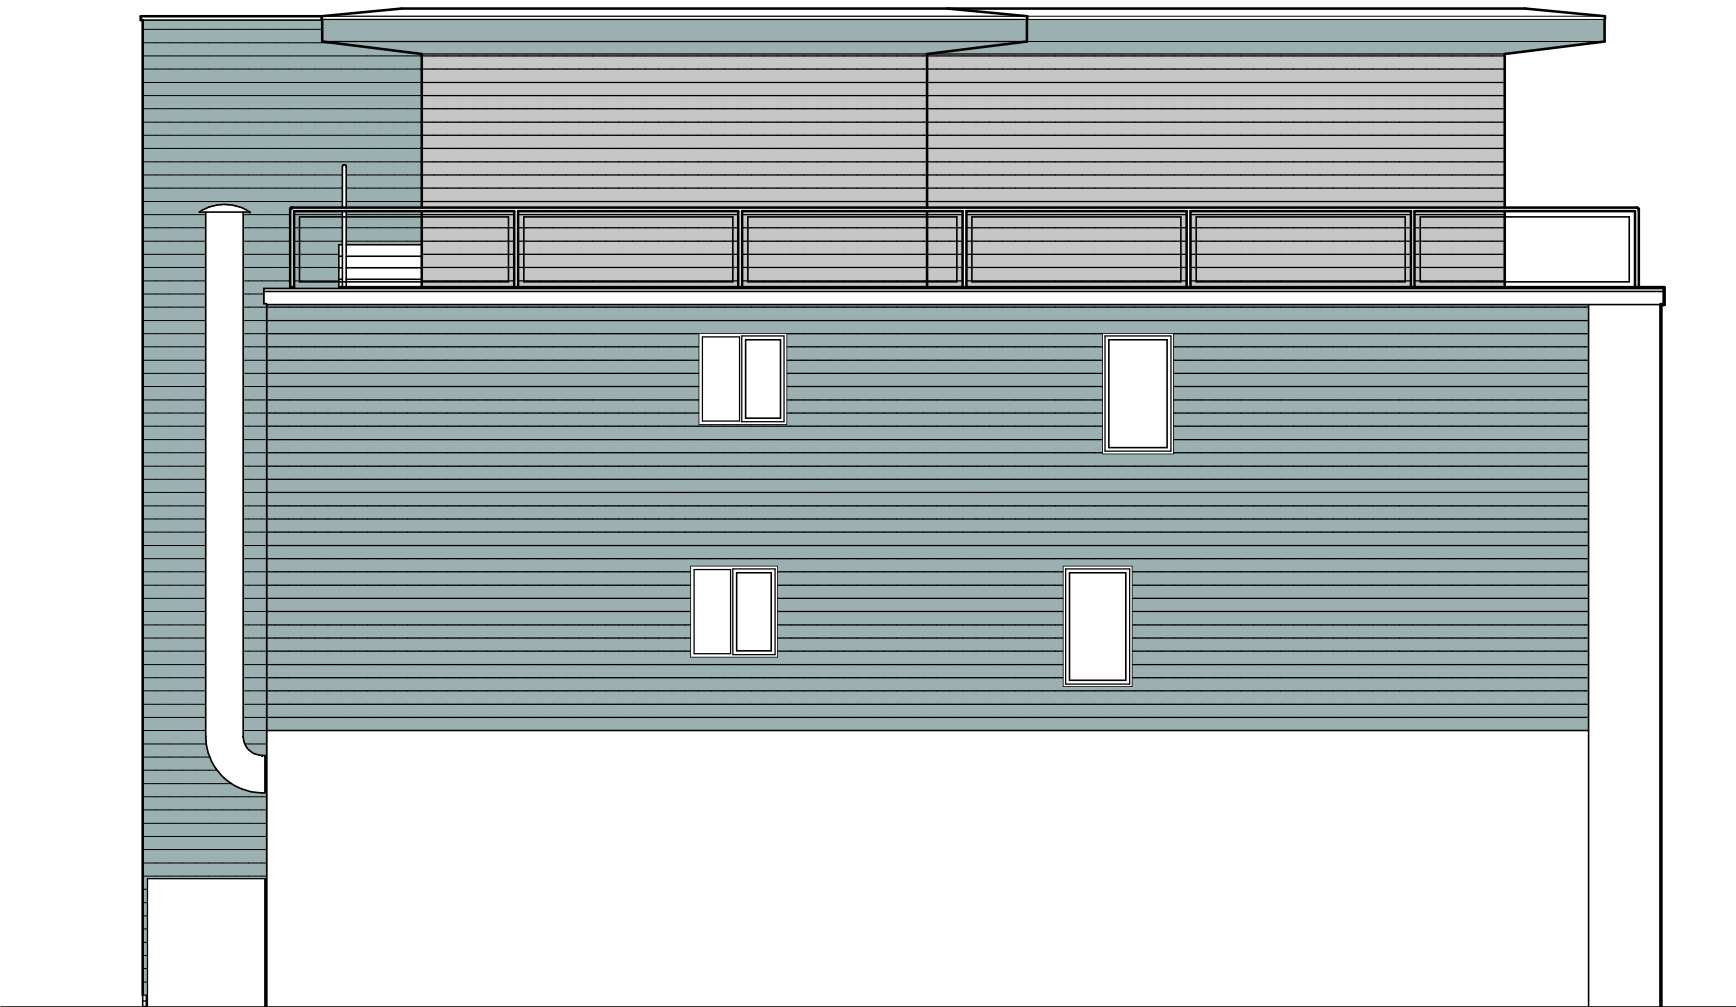

SIDE (SOUTH-WEST) ELEVATION

PROPOSED MATERIALS

ALL AS PREVIOUSLY APPROVED:

WALLS:


Fibre cement cladding boards fixed horizontally, to third floor extension.
Manufacturer: Cedral.
Product reference: Cedral Click Smooth.
Colour reference: C05 Grey.

WINDOWS:

uPVC coloured to match proposed cladding boards.

ROOF:

Projecting soffit to be Cedral soffit boards to match cladding; colour reference: C62 Violet Blue.
Single-ply membrane type finish to flat roof areas.

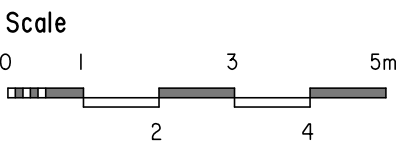

Chartered Architects

The Old School, St Johns Road, Dudley, DY2 7JT
Tel: 01384 252622

CLIENT TAYLOR REED HOMES LTD OLDBURY WEST MIDLANDS	
JOB PROPOSED REDEVELOPMENT AT 16-30 KING STREET WREXHAM	
TITLE ELEVATIONS - AS PROPOSED: (ALTERNATIVE LAYOUT A)	
NUMBER 2440/D26	REVISION
Scale 1:100 @ A1	Date OCT 22
CAD 2440-223 Rev 0	GROUP A