


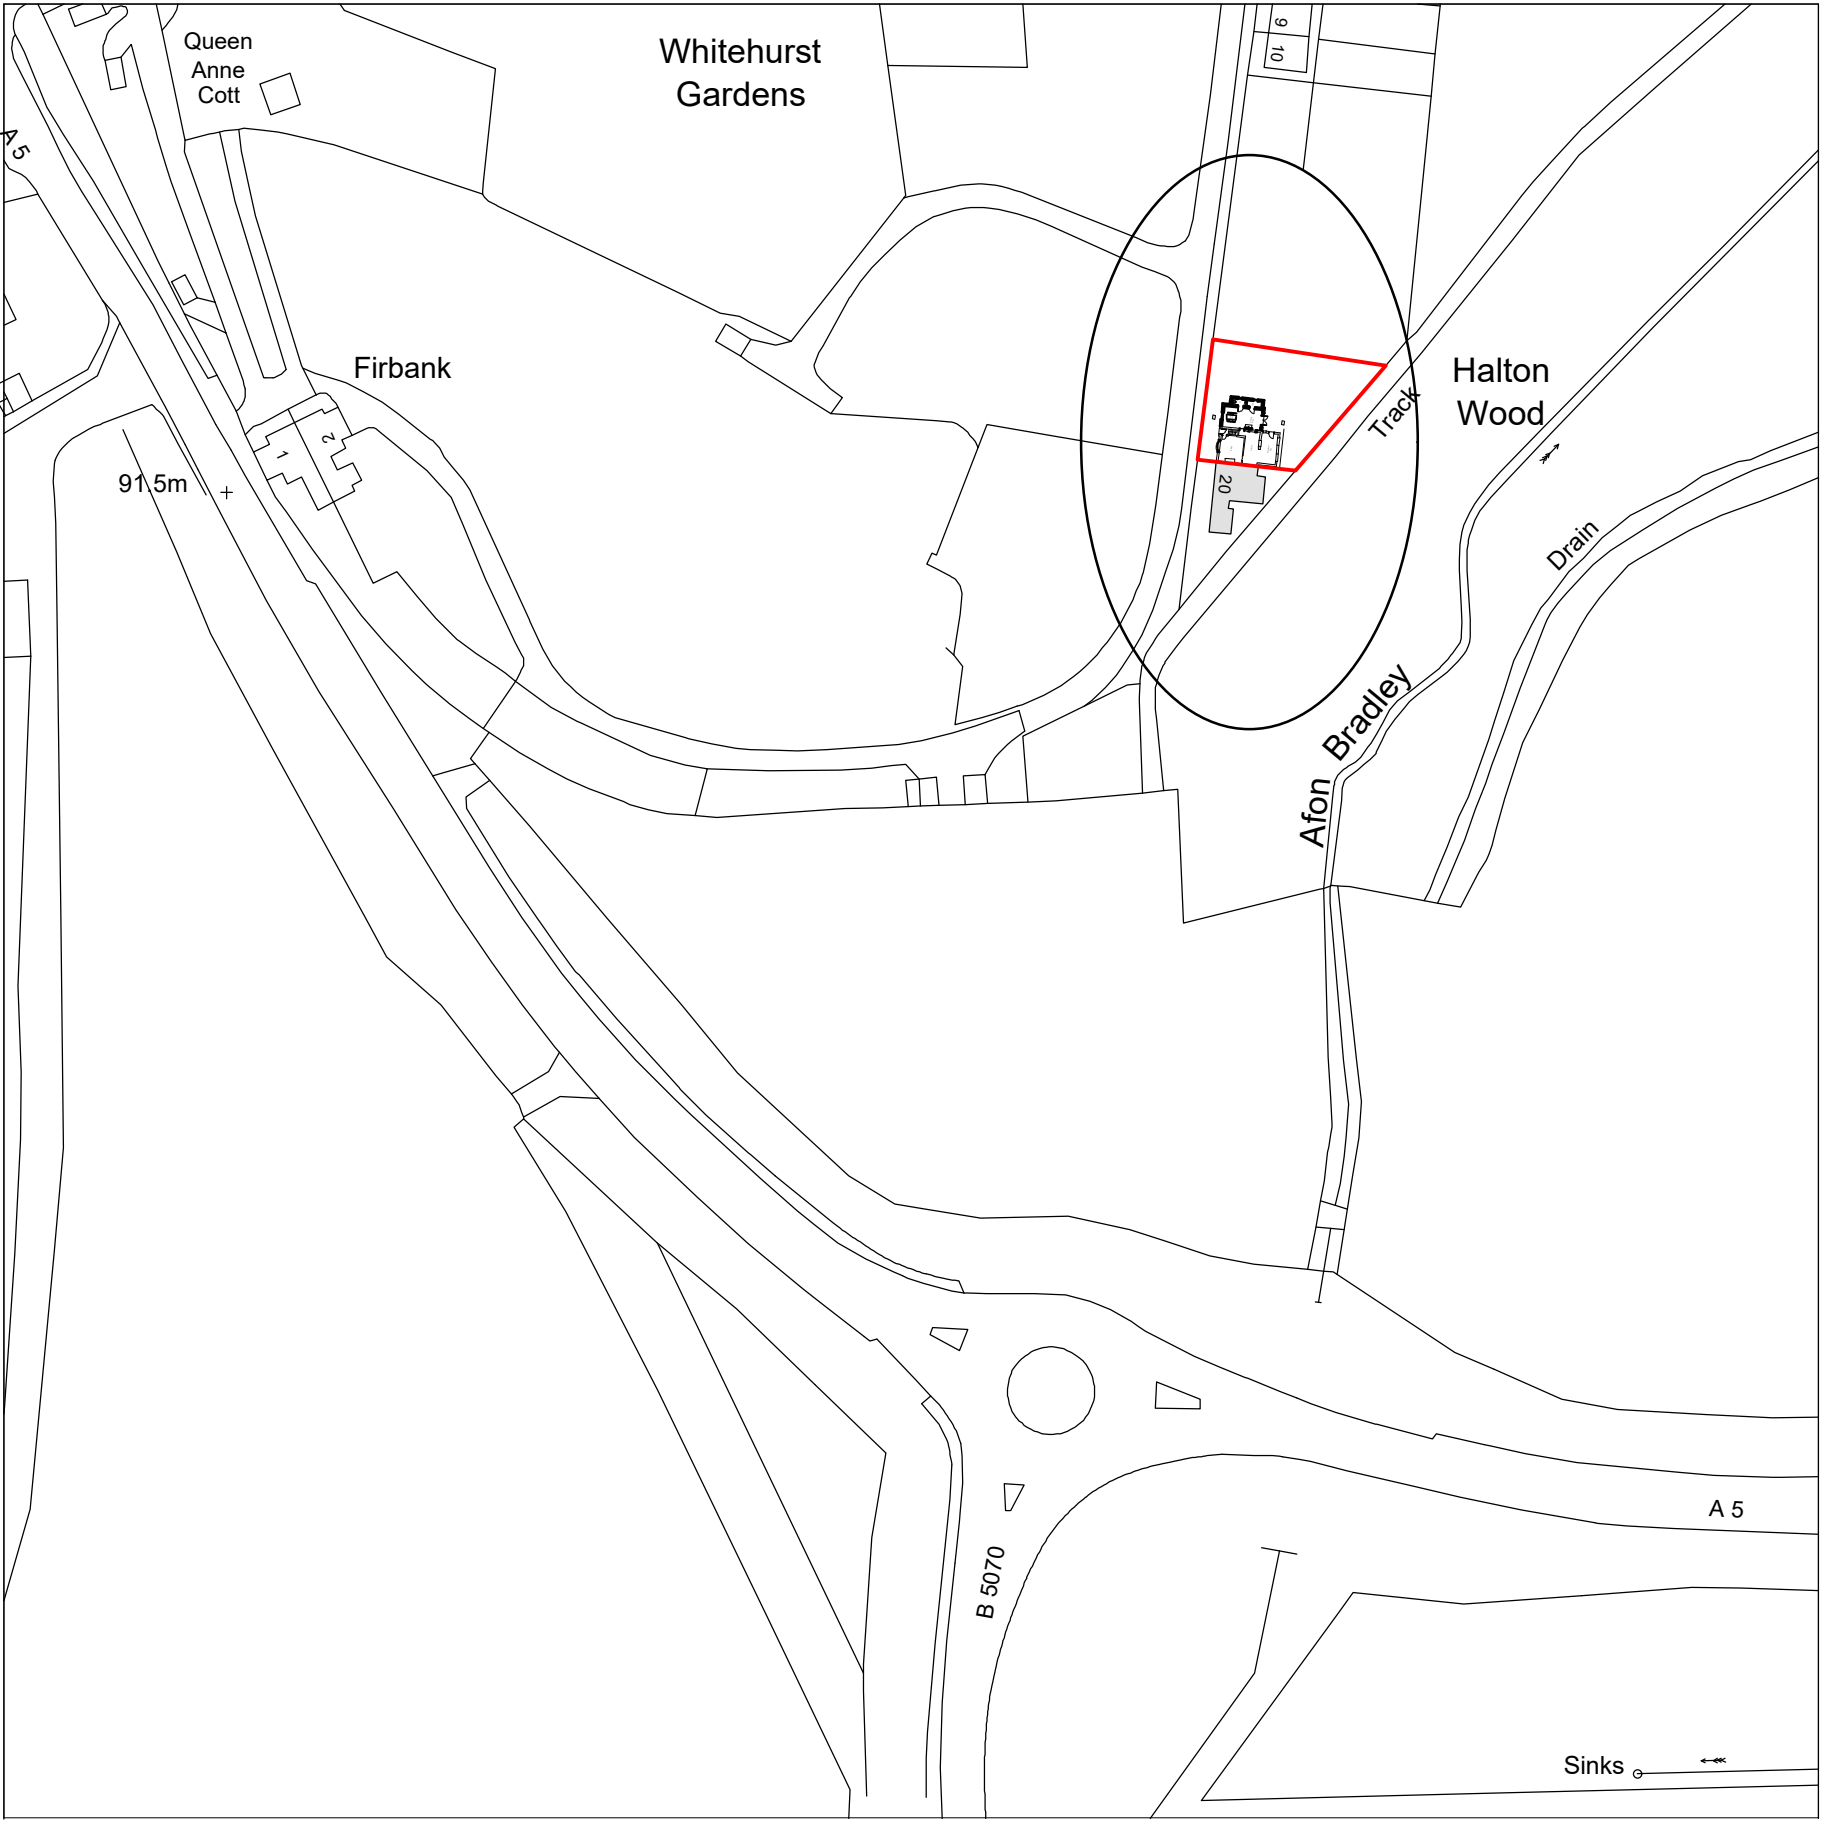

Key	
	Surrounding Buildings
	Proposed Site

Rev	Date	Detail	Initial

Project:
 Proposed Alterations at
 19 Whitehurst Gardens,
 Chirk,
 LL14 5AT

Title: Site & Location Plan	Scale: (A2) 1:500 & 1:1250
-----------------------------------	----------------------------------

Drawn By: A.Valentine	Date: Oct 2022
--------------------------	-------------------

Drawing No: G033/008	Sheet: 1 of 1
-------------------------	------------------

blueprint
 architectural services

Office 3K4,
 Redwither Business Tower,
 Wrexham. LL13 9XT
 Tel: 01978 356500
 www.blueprintarchitectural.com