



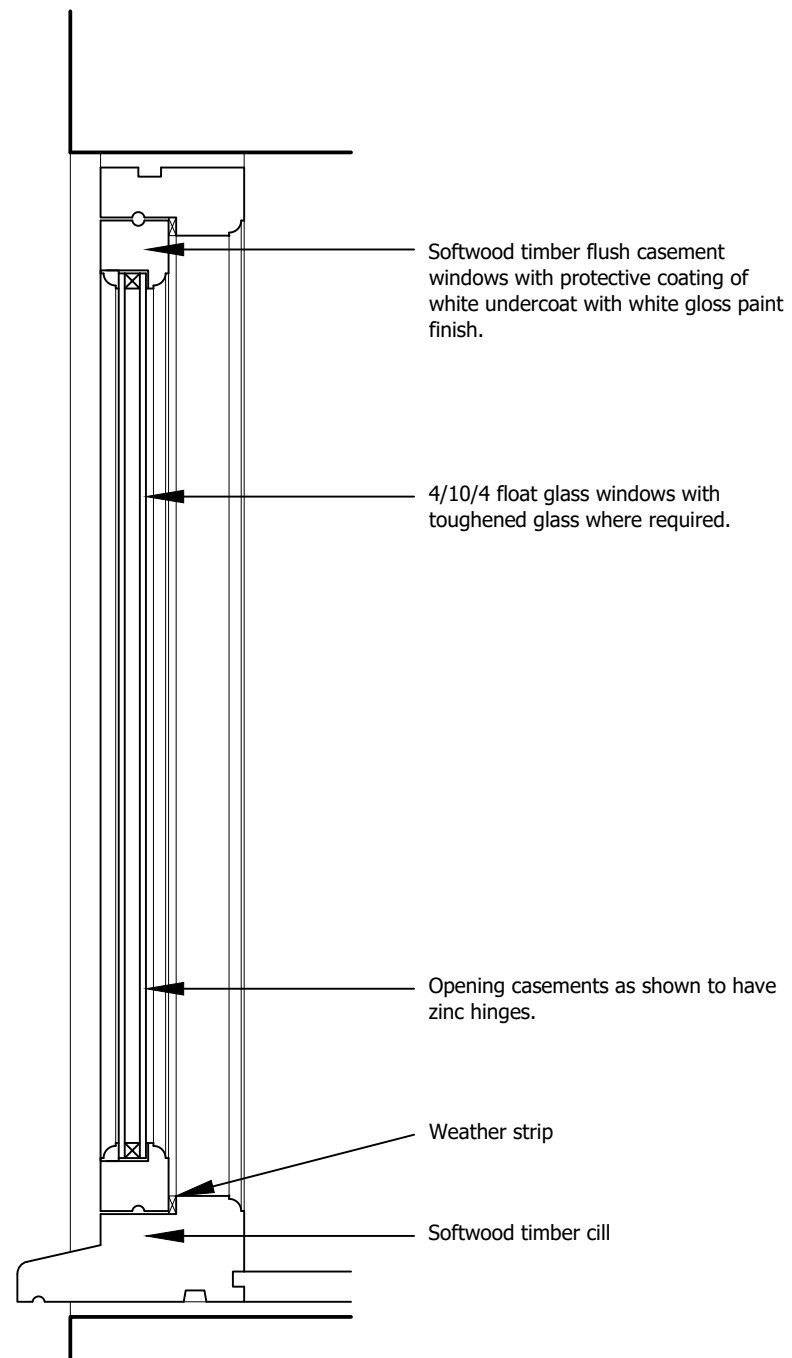

Typical Window Details

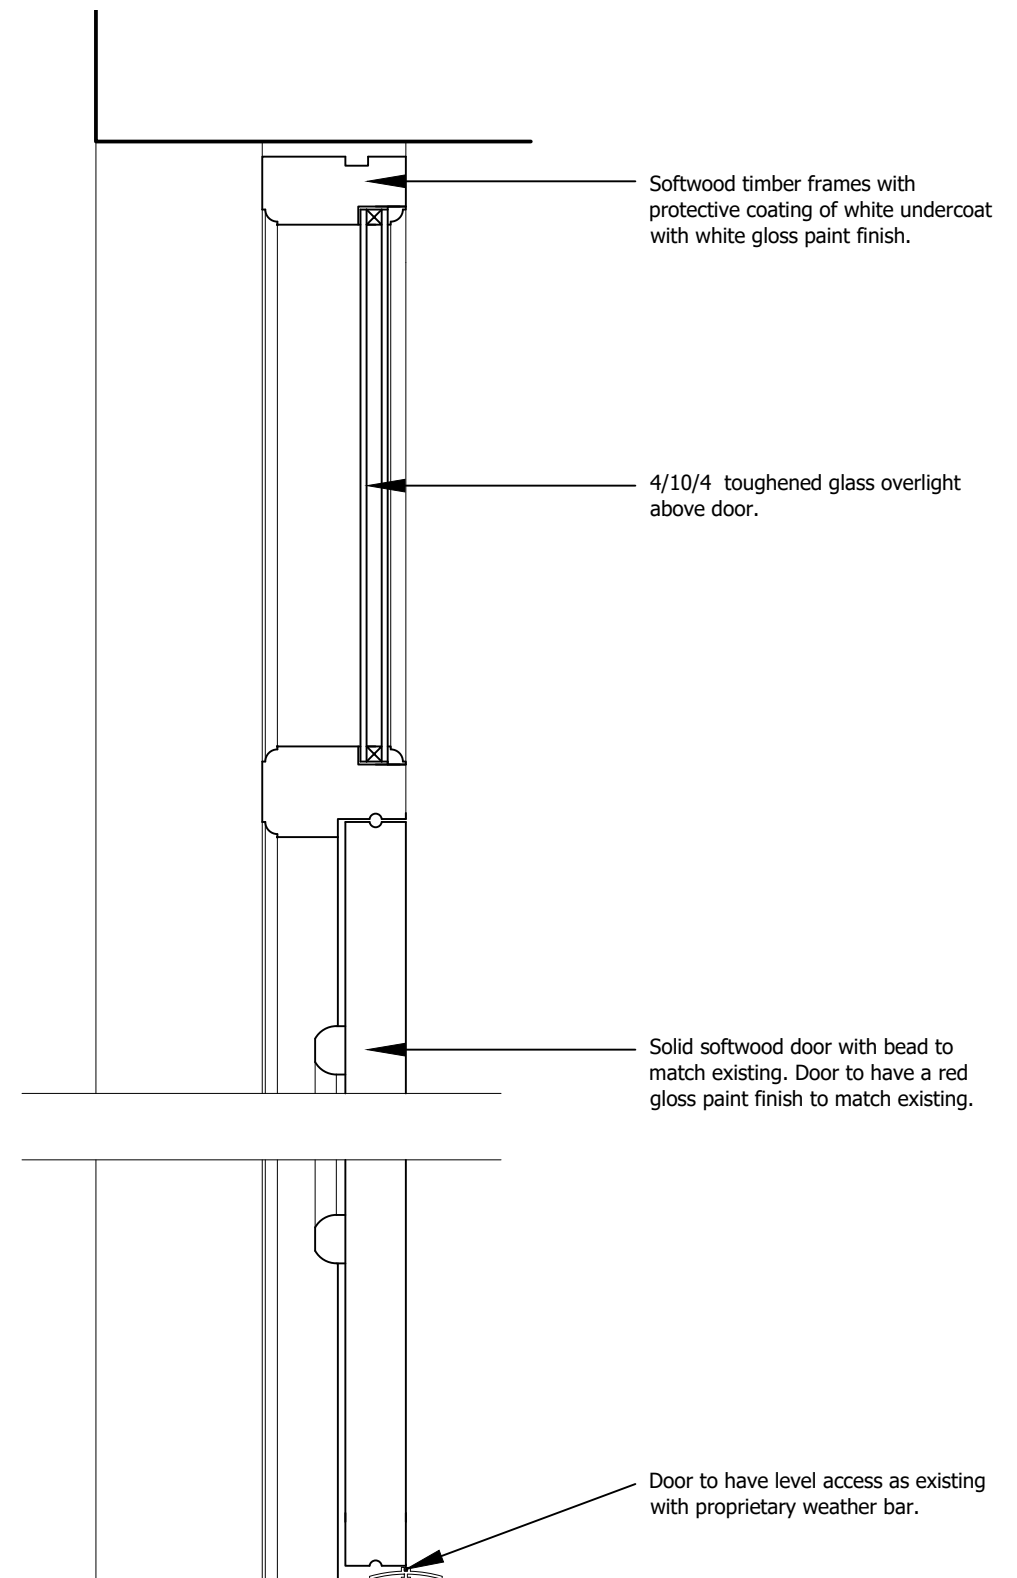

Typical Door Details

|                          |                                                                                            |                                                                   |                      |                    |  |
|--------------------------|--------------------------------------------------------------------------------------------|-------------------------------------------------------------------|----------------------|--------------------|--|
| Client<br>Catherine Edge | Address Rhos Community Council<br>Bryn Maelor<br>Peter Street<br>Rhos<br>Wrexham. LL14 1RG | Job Title<br>Proposed Door and Window details.<br>Scale: 1:5 @ A3 | Job No.<br>22-005-03 | Date<br>Sept. 2022 |  |
|--------------------------|--------------------------------------------------------------------------------------------|-------------------------------------------------------------------|----------------------|--------------------|--|

