


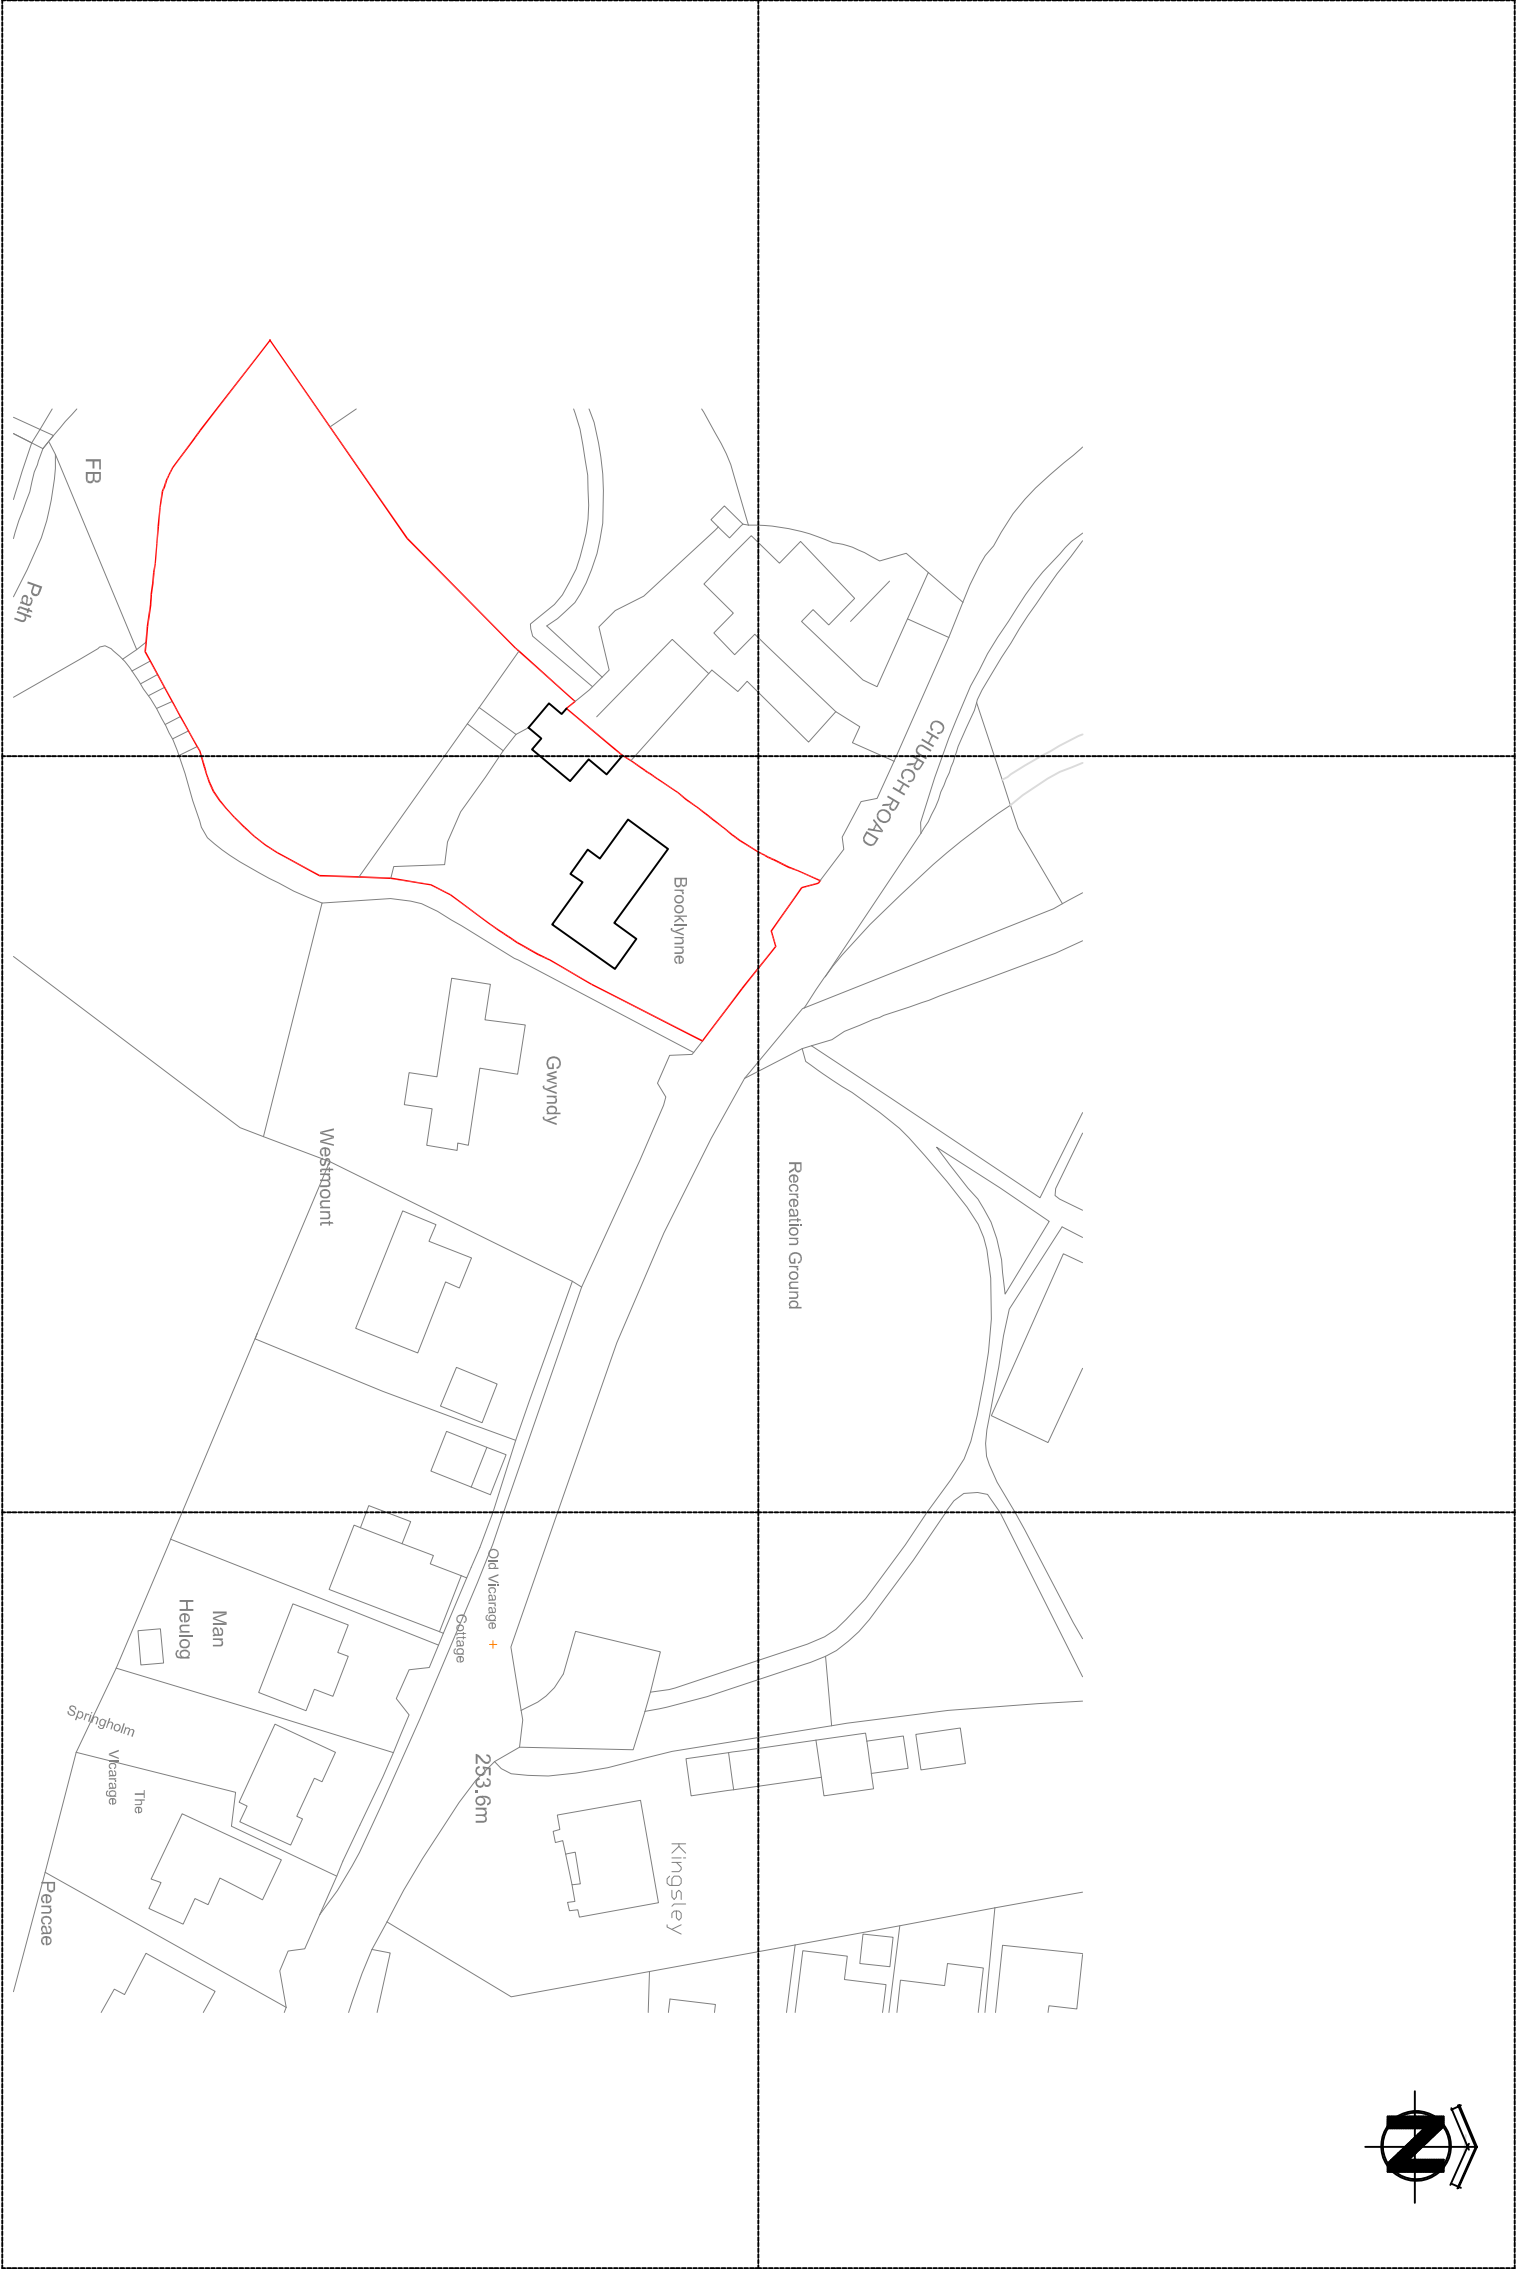

Mapping contents © Crown copyright and database rights 2022 Ordnance Survey 100035207

CLIENT:
MR & MRS PARTIN

ADDRESS:
**BROOKLYNE, CHURCH ROAD, MINERA,
WREXHAM, LL11 3DA**

DRAWING TITLE:
SITE LOCATION PLAN

PROJECT NO: DIS_AD_0134	DRAWING NO: DIS_AD_0134_S101
SCALE AT A3: 1:1000	DATE: 13.05.2022
	REVISION: A

All designs are the sole property of Design In Safety and may not be used without written agreement.
Any discrepancies must be reported to Design In Safety for clarification.
Do not scale off drawings. Site check dimensions are to be taken prior to works commencing.

DESIGN
IN SAFETY

DESIGN IN SAFETY

OLD VICARAGE COTTAGE CHURCH ROAD,
MINERA, WREXHAM, LL11 3DA

www.designinsafety.co.uk
david@designinsafety.co.uk
0773039463

CIAT

Member

Approved

Contractors

LABC

Registered

Architects