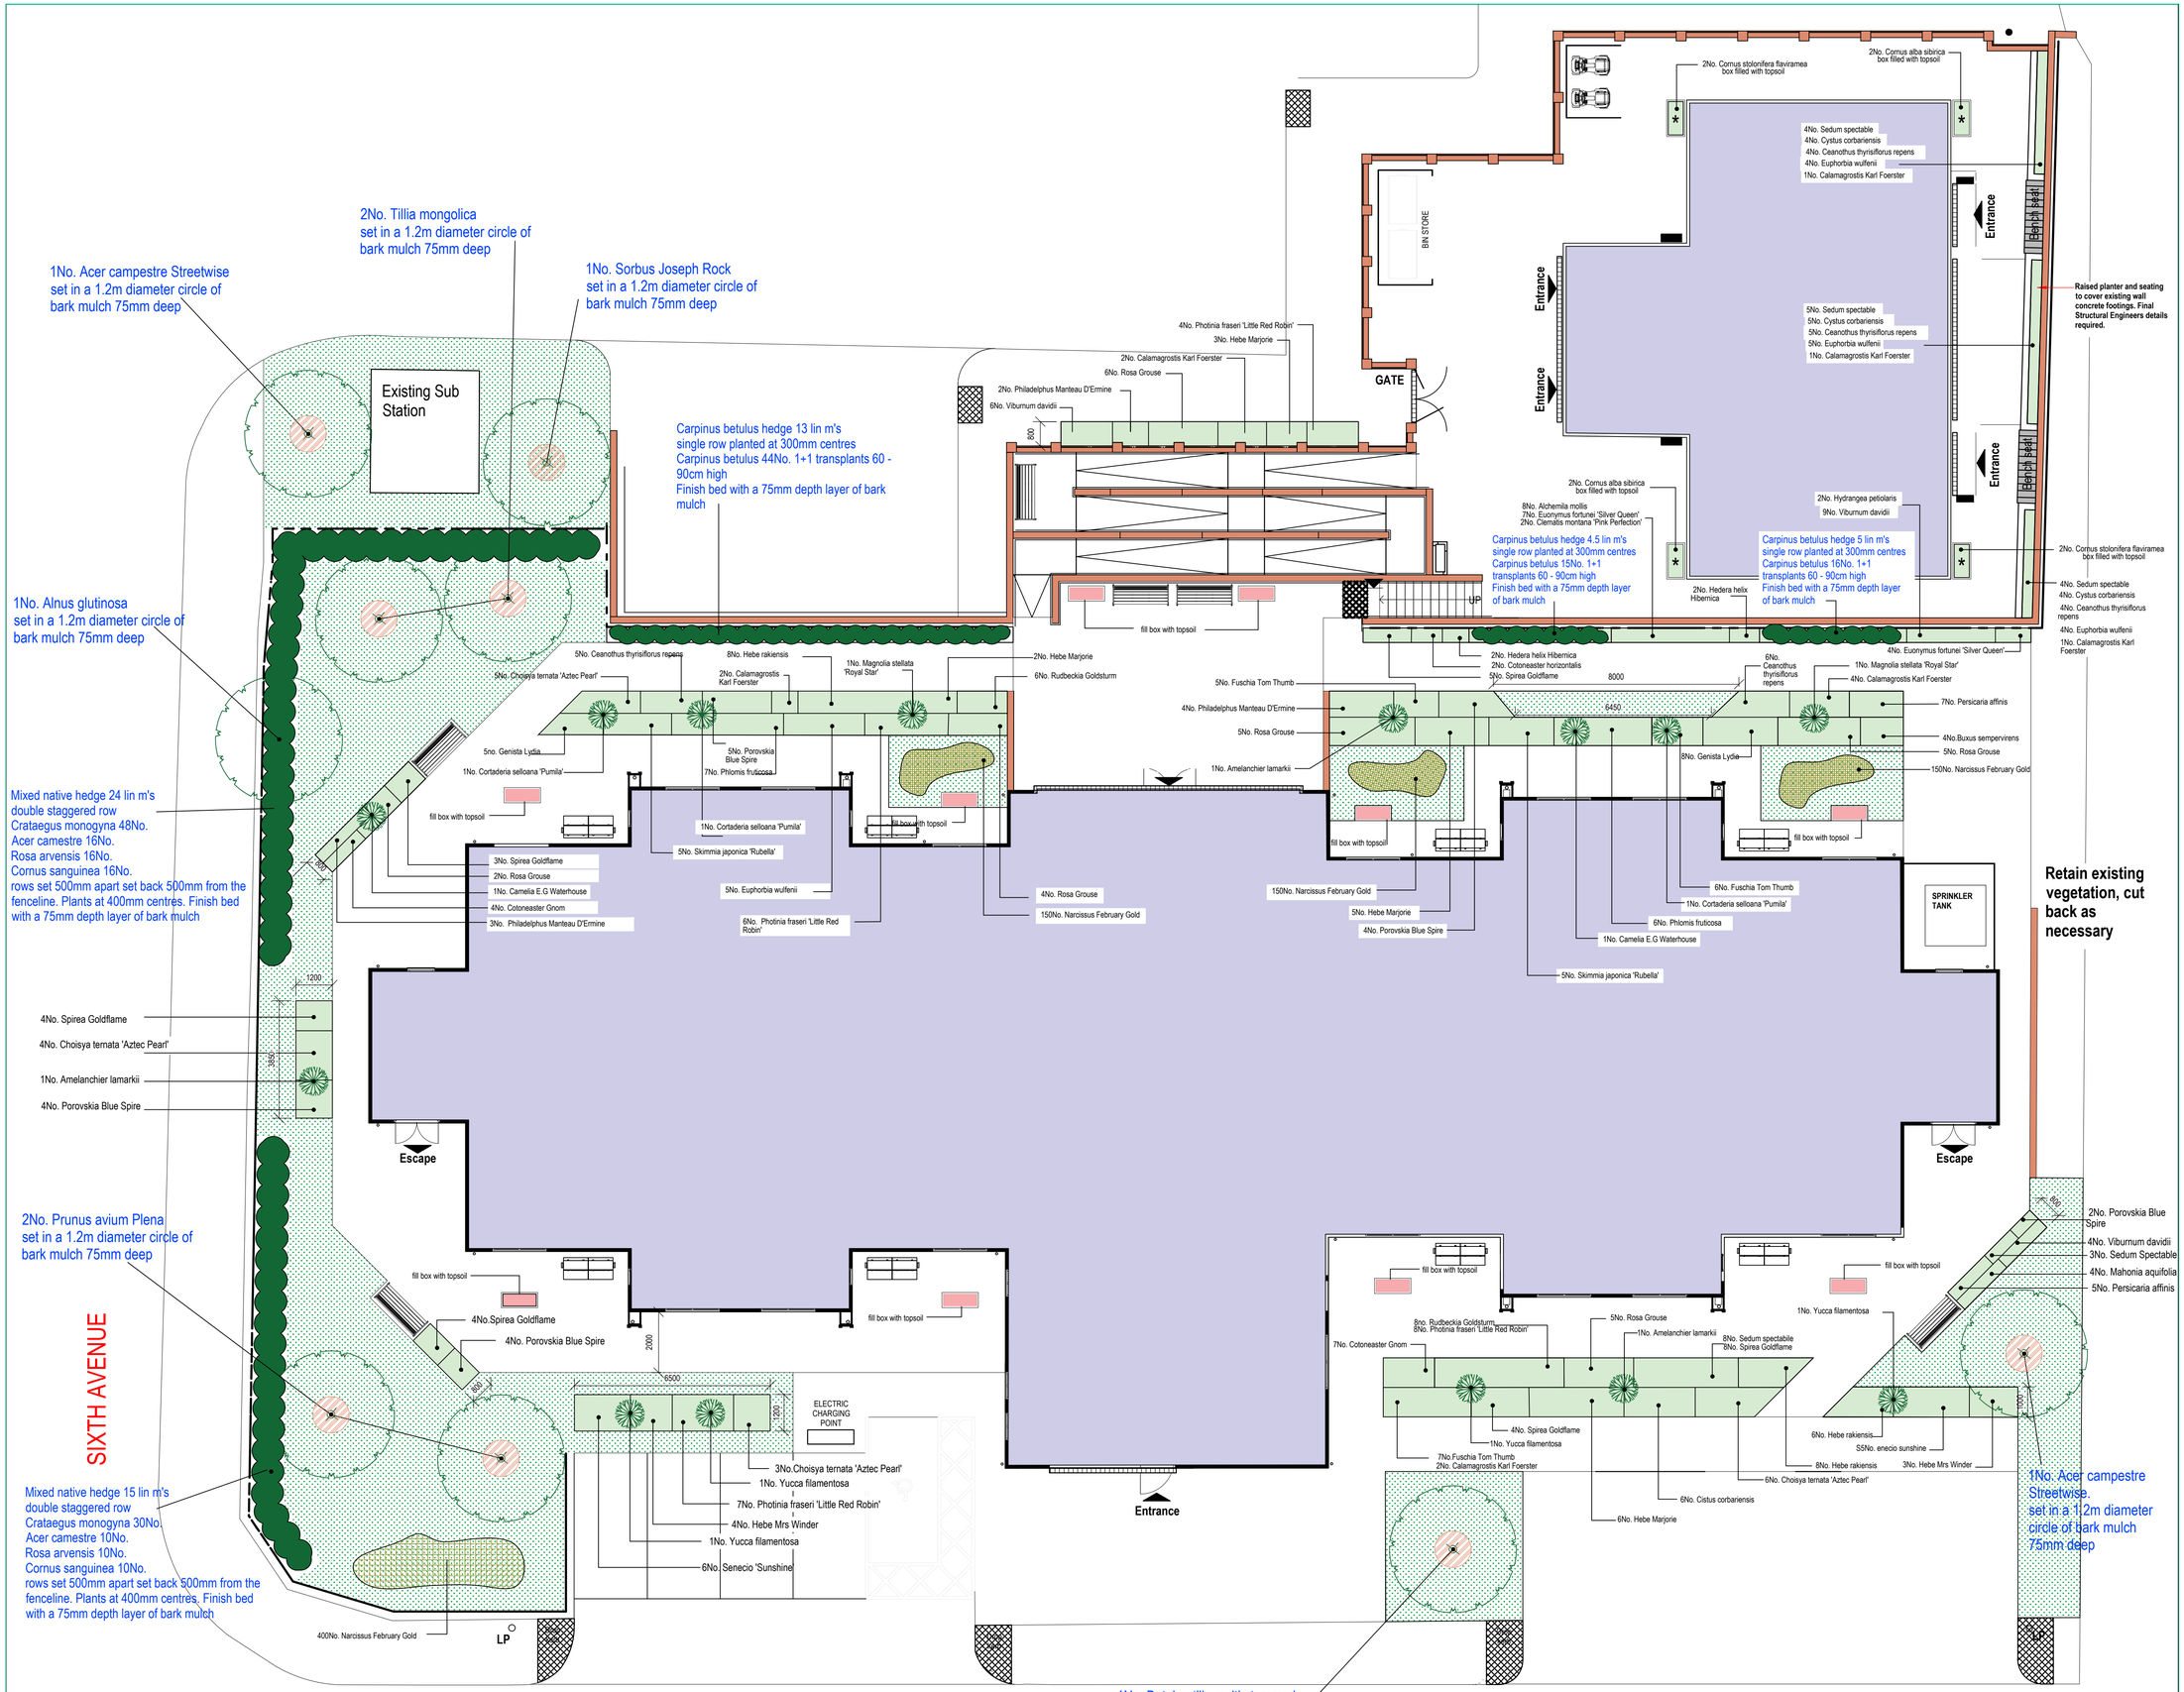


NOTES

Copyright: All rights reserved. This drawing must not be reproduced without permission. This drawing must not be scaled.
Dimensions are in millimetres unless specified.

Rev	Date	Notes	By	Chk
P0	17.06.22	Construction	NH	-

PLANTING SCHEDULE

SPECIES	HEIGHT	POT SIZE	
3No. Amelanchier lamarkii	60 - 90cm	5L	specimen
8No. Alchemila mollis	-	2L	
4No.Buxus sempervirens	20 - 30cm	3L	
10No. Calamagrostis Karl Foerster	-	5L	
2No. Camelia E.G Waterhouse	45 - 60cm	5L	specimen
18No. Choisya ternata 'Aztec Pearl'	30 - 45cm	3L	
3No. Cortaderia selloana 'Pumila'	30 - 45cm	5L	specimen
11No. Cotoneaster Gnom	20 - 30cm	3L	
4No. Cornus stolonifera flaviramea	20 - 30cm	3L	
4No. Cornus alba sibirica	20 - 30cm	3L	
24No. Ceanothus thyrsiflorus repens	20 - 30cm	3L	
2No. Clematis montana 'Pink Perfection'	20 - 30cm	3L	
2No. Cotoneaster horizontalis	20 - 30cm	3L	
9No. Euphorbia wulfenii	-	2L	
11No. Euonymus fortunei 'Silver Queen'	20 - 30cm	3L	
18No.Fuschia Tom Thumb	-	2L	
4No. Hedera helix Hibernica	30 - 45cm	2L	
22No. Hebe rakiensis	20 - 30cm	2L	
16No. Hebe Marjorie	30 - 45cm	3L	
7No. Hebe Mrs Winder	30 - 45cm	3L	
2No. Hydrangea petiolaris	30 - 45cm	3L	
13no. Genista Lydia			
2No. Magnolia stellata 'Royal Star'	60 - 90cm	5L	specimen
4No. Mahonia aquifolia	20 - 30cm	3L	
9No. Philadelphus Manteau D'Ermine	30 - 45cm	3L	
25No. Photinia fraseri 'Little Red Robin'	20 - 30cm	3L	
19No. Porovskia Blue Spire	20 - 30cm	3L	
13No. Phlomis fruticosa	30 - 45cm	3L	
14No. Rudbeckia Goldsturm	-	2L	
10No. Skimmia japonica 'Rubella'	30 - 45cm	3L	
28No. Spirea Goldflame	20 - 30cm	3L	
24No. Sedum spectable	-	2L	
11No. Senecio 'Sunshine'	30 - 45cm	3L	
27No. Rosa Grouse	20 - 30cm	3L	
19No. Viburnum davidii	20 - 30cm	3L	
4No. Yucca filamentosa	30 - 45cm	3L	specimen
19No. Cistus corbariensis	20 - 30cm	3L	
9No. Euphorbia wulfenii	-	2L	
12No. Persicaria affinis	15 - 30cm	3L	
BULBS			
800No. Narcissus February Gold			
TREES			
1No. Alnus glutinosa	3.5 - 4m	14-16cm girth	
2No. Acer campestre Streetwise	3.5 - 4m	14-16cm girth	
1No. Betula utilis multistemmed	3 - 3.5m	45 litre pot	
1No. Sorbus Joseph Rock	3.5 - 4m	14-16cm girth	
2No. Tillia mongolica	3.5 - 4m	14-16cm girth	
2No. Prunus avium 'Plena'	3.5 - 4m	14-16cm girth	
HEDGES			
75No. Carpinus betulus	60 - 80cm	1+1 transplant	
78No. Crataegus monogyna	60 - 80cm	1+1 transplant	
26No. Cornus sanguinea	30 - 45cm	bare root	
26No. Acer campestre	60 - 80cm	1+1 transplant	
26No. Rosa arvensis	60 - 80cm	1+1 transplant	

SOFTWORKS

- PROPOSED TREE PLANTING
 14 - 16cm girth. double staked in bark mulch as described
- PROPOSED SHRUB PLANTING - Into 450mm depth of topsoil incorporating a 75mm layer of Green waste compost with 75mm depth bark much topping.
- LAWN
 Rolled turf laid onto minimum depth of 150mm topsoil.
- DAFFODIL BULBS
 Narcissus February gold 50No/m2 planted into turf
- HEDGES
 Into 450mm depth of topsoil incorporating a 75mm layer of Green waste compost with 75mm depth bark much topping
- SPECIMEN SHRUB

elliswilliams

Project Number: 2594
Project Name: Wrexham_Tir y Capel

Drawing Status: Construction
Drawing Number: **TYC-EWA-ZZ-XX-DR-L-79010**
Drawing Name: SOFT LANDSCAPING
Date: 17/06/22 Rev: P0
Drawn By: NH Scale: 1:100 @ A1

Wellfield Chester Road Preston Brook WA7 3BA
T: 01928 752200 E: info@ewa.co.uk W: ewa.co.uk