



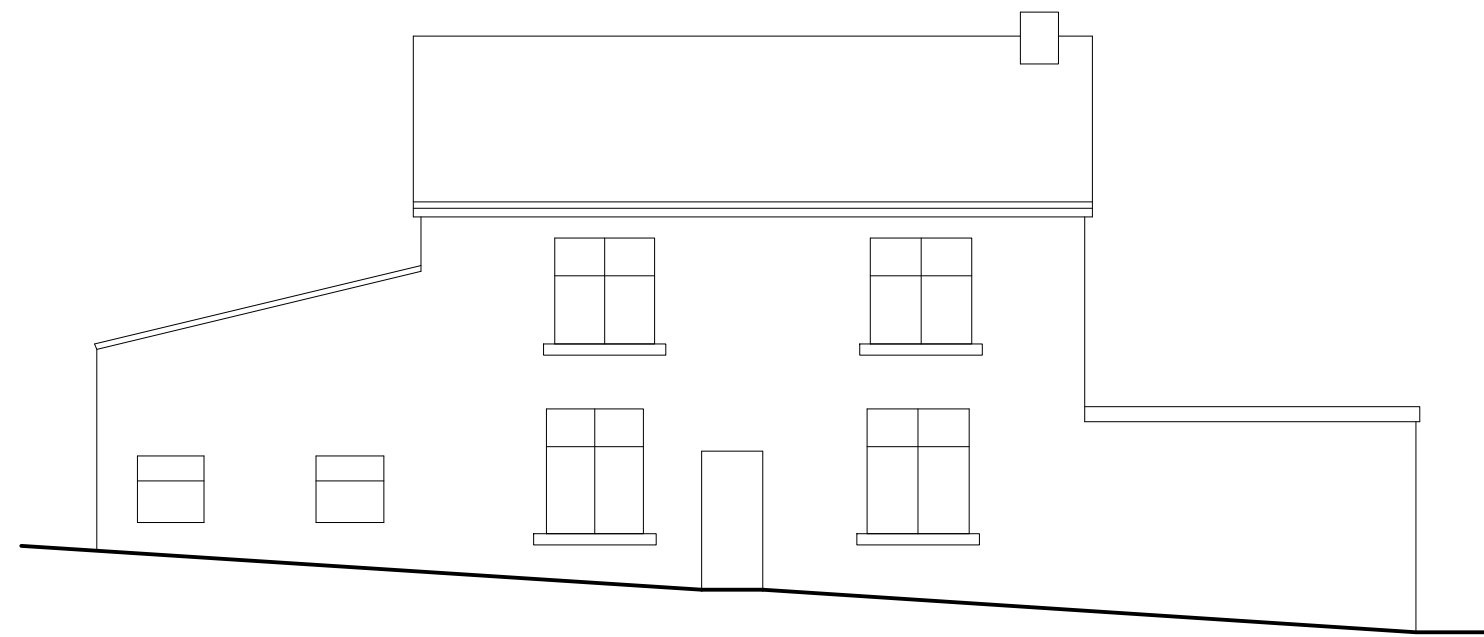

Front Elevation
1:100



Side Elevation
1:100

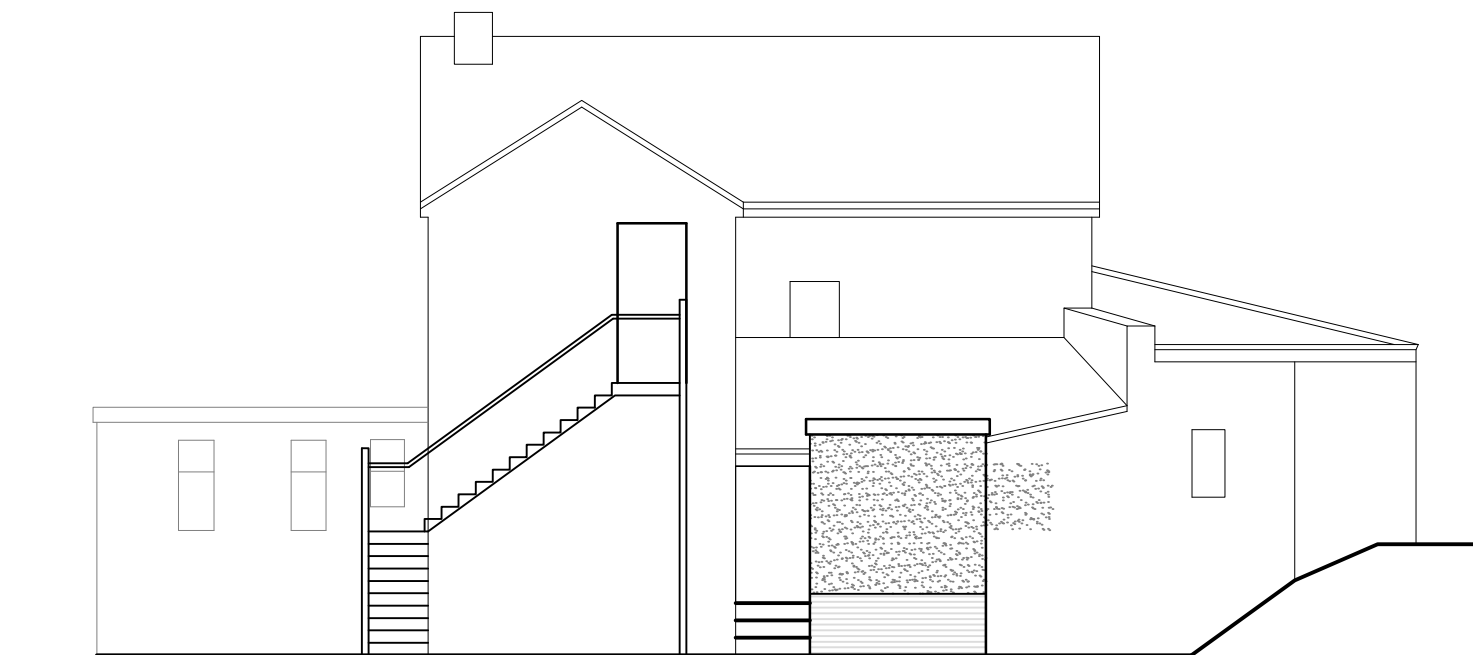

Rear Elevation
1:100

Proposed materials

Walls, Rendered finish on blockwork
Roof, resin flat roof system
Fascias are to match existing

Do not scale from drawings. If in doubt,
ask.

Rev	Notes	Date
A	Amends	May 22

The Mill Inn,
Mill Lane,
Cefn Mawr,
Wrexham,
LL14 3NL.

Proposed
May 2022
1:50 & 1:100
A2
E01.1.002
2 - 2