


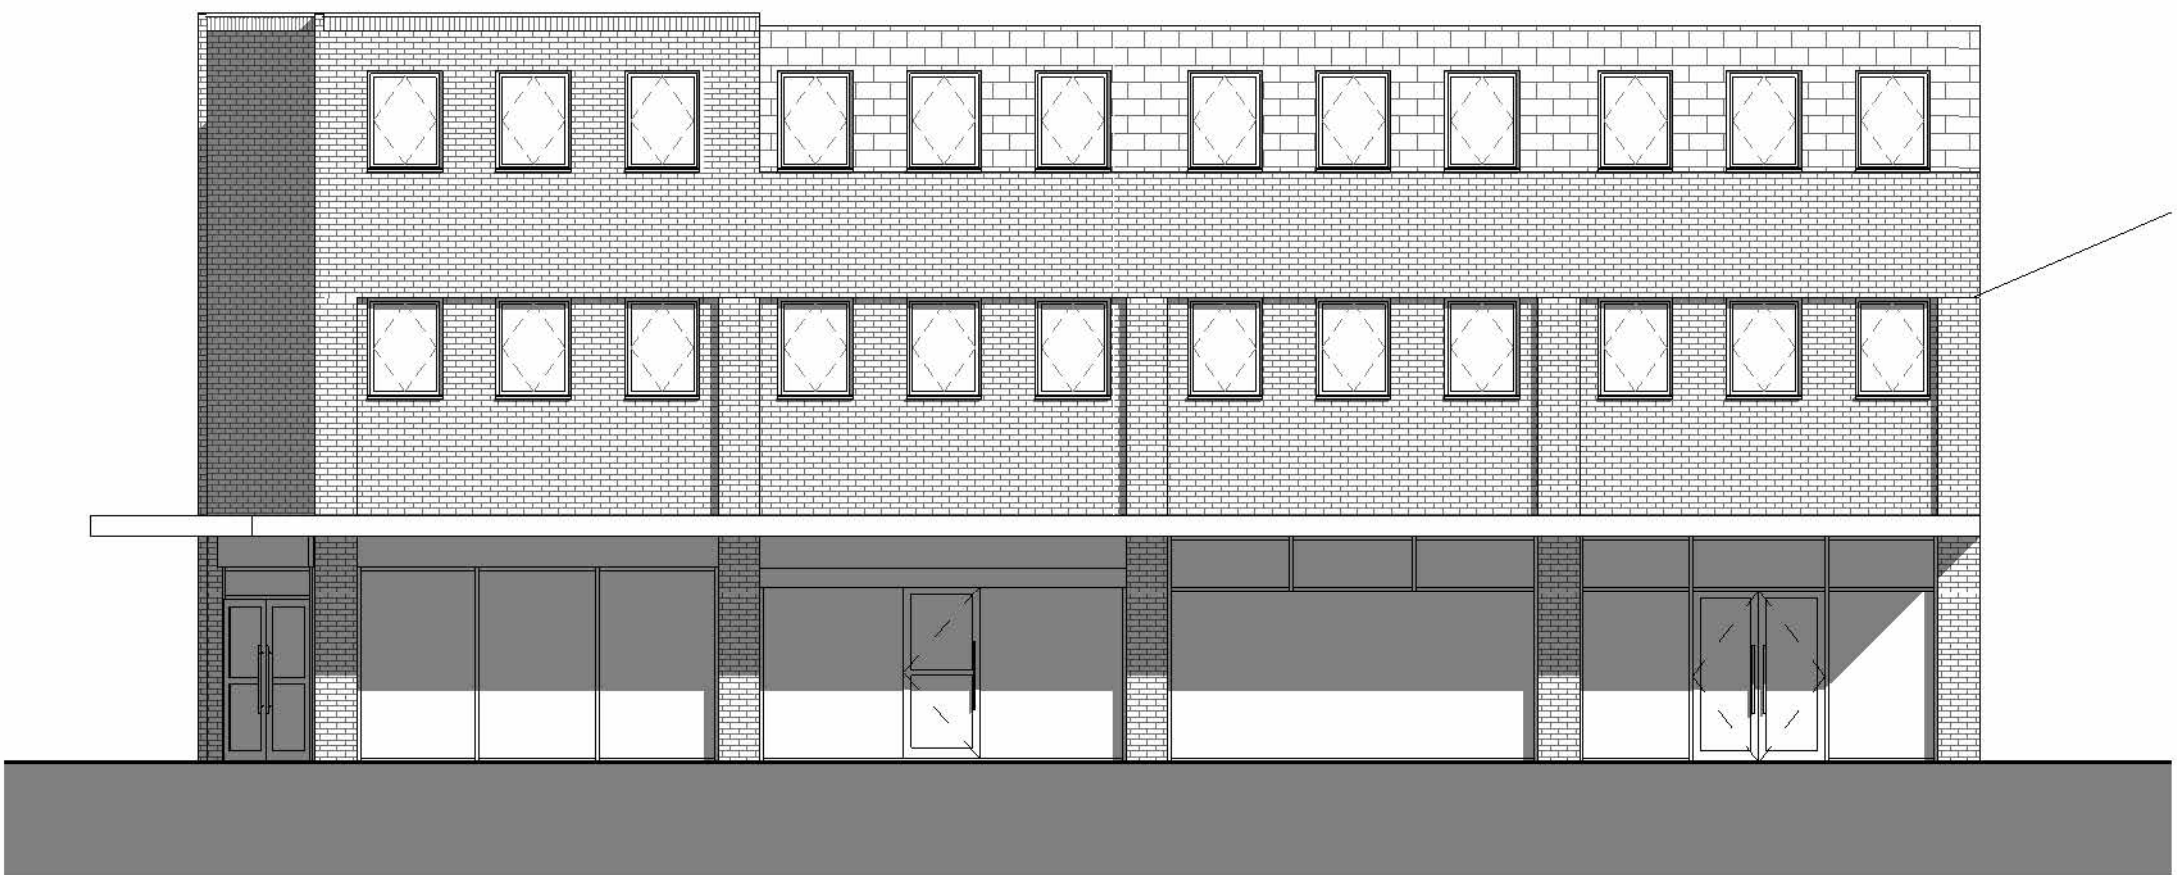

King Street Elevation
1:100



Regent Street Elevation
1:100



Rear Courtyard Elevation
1:100



Rear Courtyard Elevation
1:100



Rev	Date	Drawn	Description				
ctdarchitects Client M1 Investments Ltd.				Clerk Bank House Clerk Bank LEEK Staffordshire ST13 5HE Project Imperial Buildings Kings Street, Wrexham, LL11 1HF Title Elevations as existing			
1:01538 373477 1:01538 386503 e: info@ctdarchitects.co.uk w: www.ctdarchitects.co.uk				ctd architects © 2022 This drawing is copyright. All dimensions to be checked on site before proceeding. Contractor must notify the architect of any discrepancies before proceeding. Contractor to check/adjust dimensions of new work to suit existing conditions. Do not assume existing structure or details are plumb, square or level. All drawings to be read in conjunction with all other consultants drawings and specs.			
Scale 1:100				Status PLANNING ISSUE			
Job No. 2217				Drawing No. AL08			
				Date 31/03/22			