


CIVIL / STRUCTURAL DESIGN RISK MANAGEMENT

Abnormal or unusual residual risks associated with the design outcomes shown on this drawing are:-


RSK LDE LTD has followed its Design Risk Management process for Hazard Elimination and Risk reduction in developing the designs shown on this drawing.  
Abnormal or unusual residual risks may be shown above where it is considered that such risk may not normally be expected by competent persons engaged on work of this nature or type.

Note


- All adoptable sewer works and material to be in accordance with Sewers for Adoption 7th Edition, The Relevant British/European and Dwr Cymru Welsh Water's Standards/Requirements/Addendum and Kitemarked.
- The drainage works are subject to technical approval from Dwr Cymru Welsh Water are subject to change

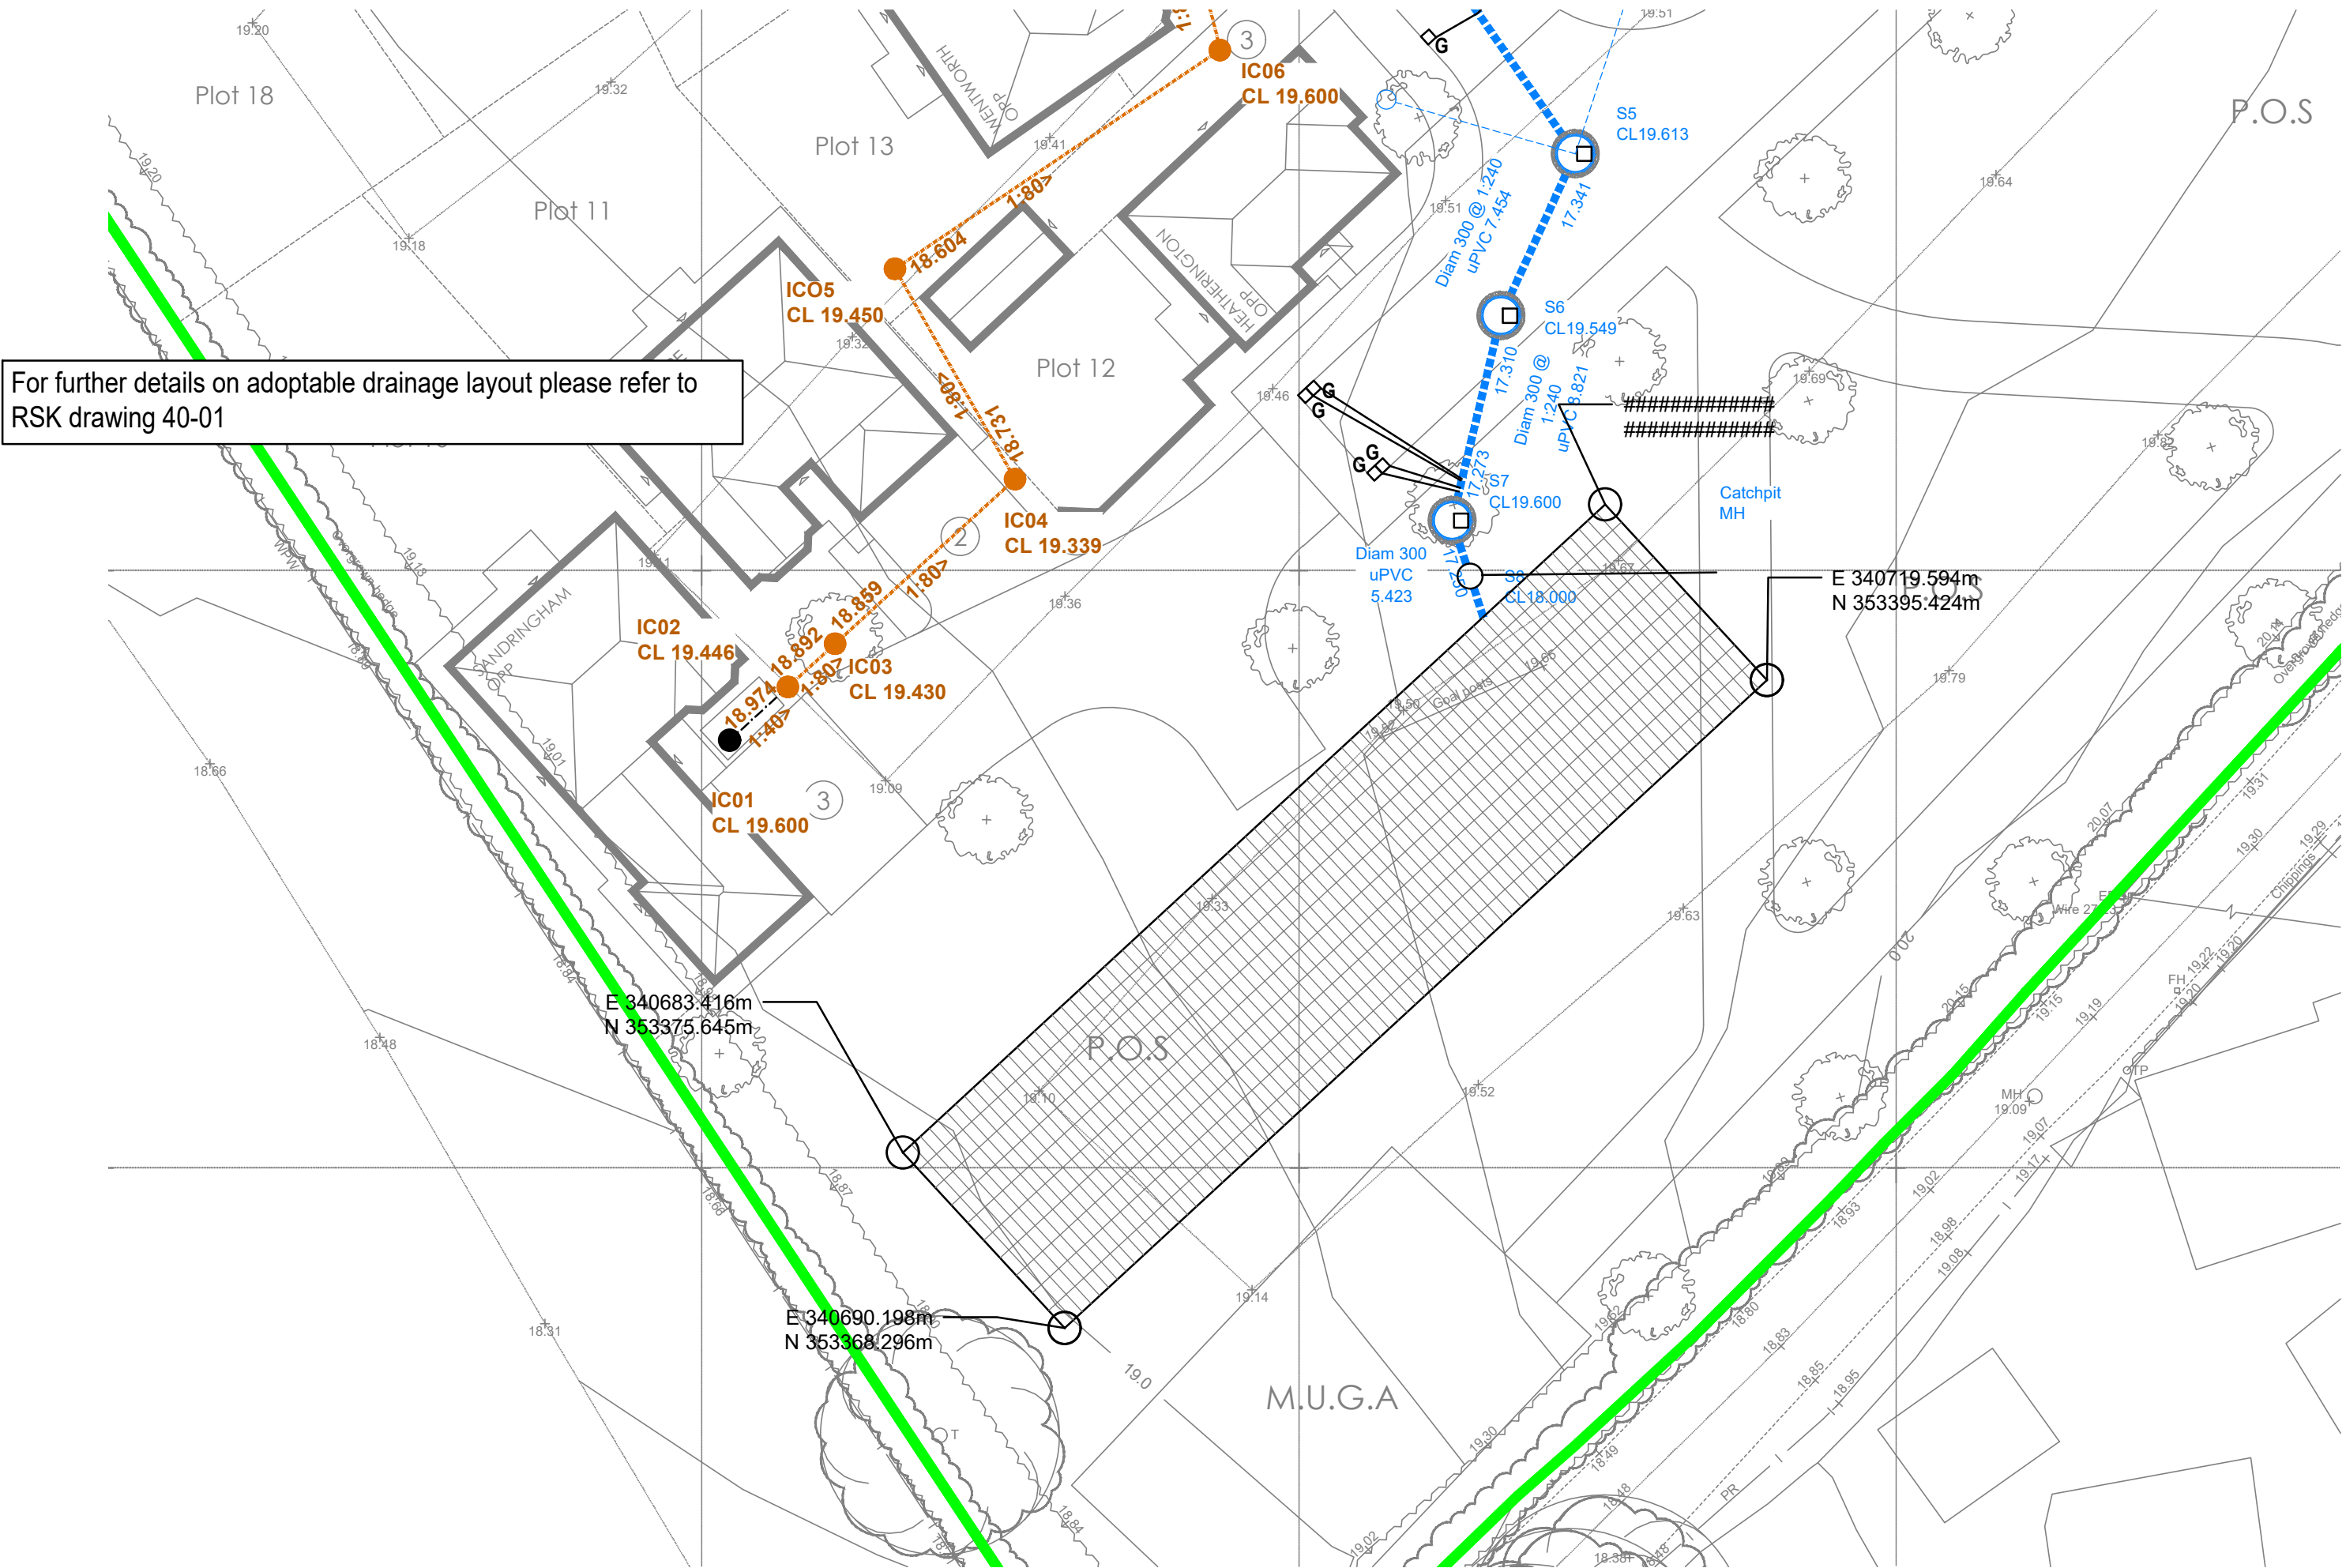

Infiltration  
Feature  
Scale 1:250

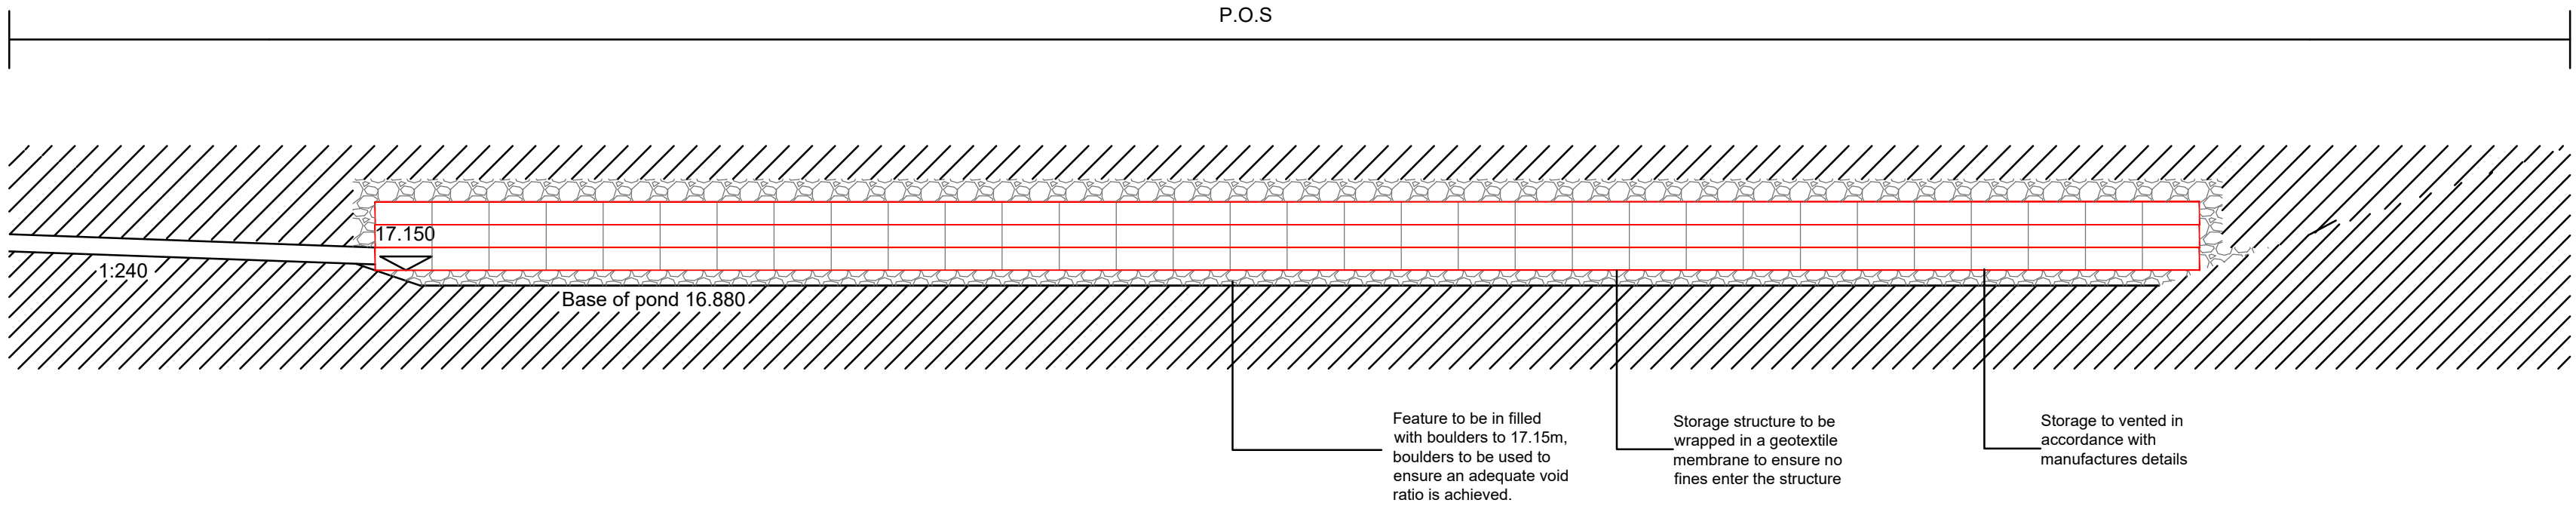

Feature Section  
Scale 1:100

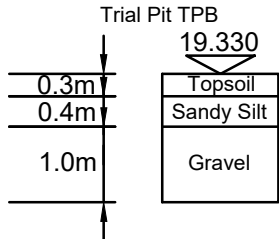

| Rev. | Date     | Amendment                                                       | Drawn | Chkd. | Appd. |
|------|----------|-----------------------------------------------------------------|-------|-------|-------|
| P6   | 18.07.22 | Infiltration feature revised in accordance with client comments |       | MAR   |       |
| P5   | 17.06.22 | Infiltration feature revised in accordance with client comments |       | MAR   |       |
| P4   | 26.10.20 | Updated to suit new layout Rev U                                | LGS   | MAR   |       |
| P3   | 13.08.20 | Updated to suit latest layout Rev S                             | LGS   | GPY   |       |
| P2   | 03.03.20 | Updated to suit latest drainage                                 | LGS   | GPY   |       |
| P1   | 09.12.19 | First Issue                                                     | LGS   | GPY   |       |



LAND & DEVELOPMENT ENGINEERING LTD

Spring Lodge  
172 Chester Road  
Healdy  
Cheshire, W16 0AR  
United Kingdom  
Tel: +44 (0) 1928 726006  
Fax: +44 (0) 1928 725633  
Email: [info@rsk.co.uk](mailto:info@rsk.co.uk)  
Web: [www.rsk.co.uk](http://www.rsk.co.uk)

|        |  |
|--------|--|
| Client |  |
|--------|--|

|               |                      |
|---------------|----------------------|
| Project Title | Wtexham Road<br>Holt |
|---------------|----------------------|

|        |                 |
|--------|-----------------|
| Status | Detailed Design |
|--------|-----------------|

|               |                      |
|---------------|----------------------|
| Drawing Title | Infiltration Feature |
|---------------|----------------------|

|                        |                 |                          |                       |              |      |
|------------------------|-----------------|--------------------------|-----------------------|--------------|------|
| Drawn<br>LGS<br>DEC 19 | Date<br>DEC 19  | Checked<br>GPY<br>DEC 19 | Date<br>DEC 19        | Approved     | Date |
| Scale<br>As Shown      | Orig Size<br>A1 | Dimensions<br>m          | Project No.<br>881986 | Drawing File |      |
| Drawing No.<br>40-17   | Rev.<br>P6      |                          |                       |              |      |