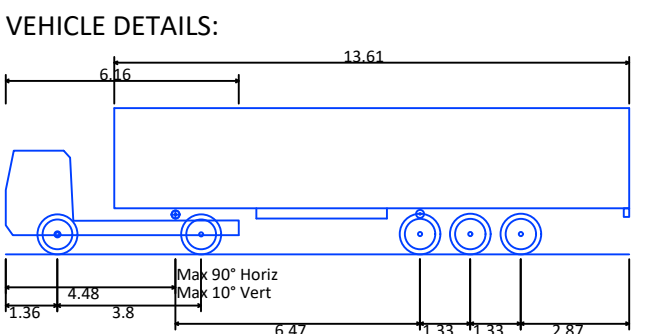
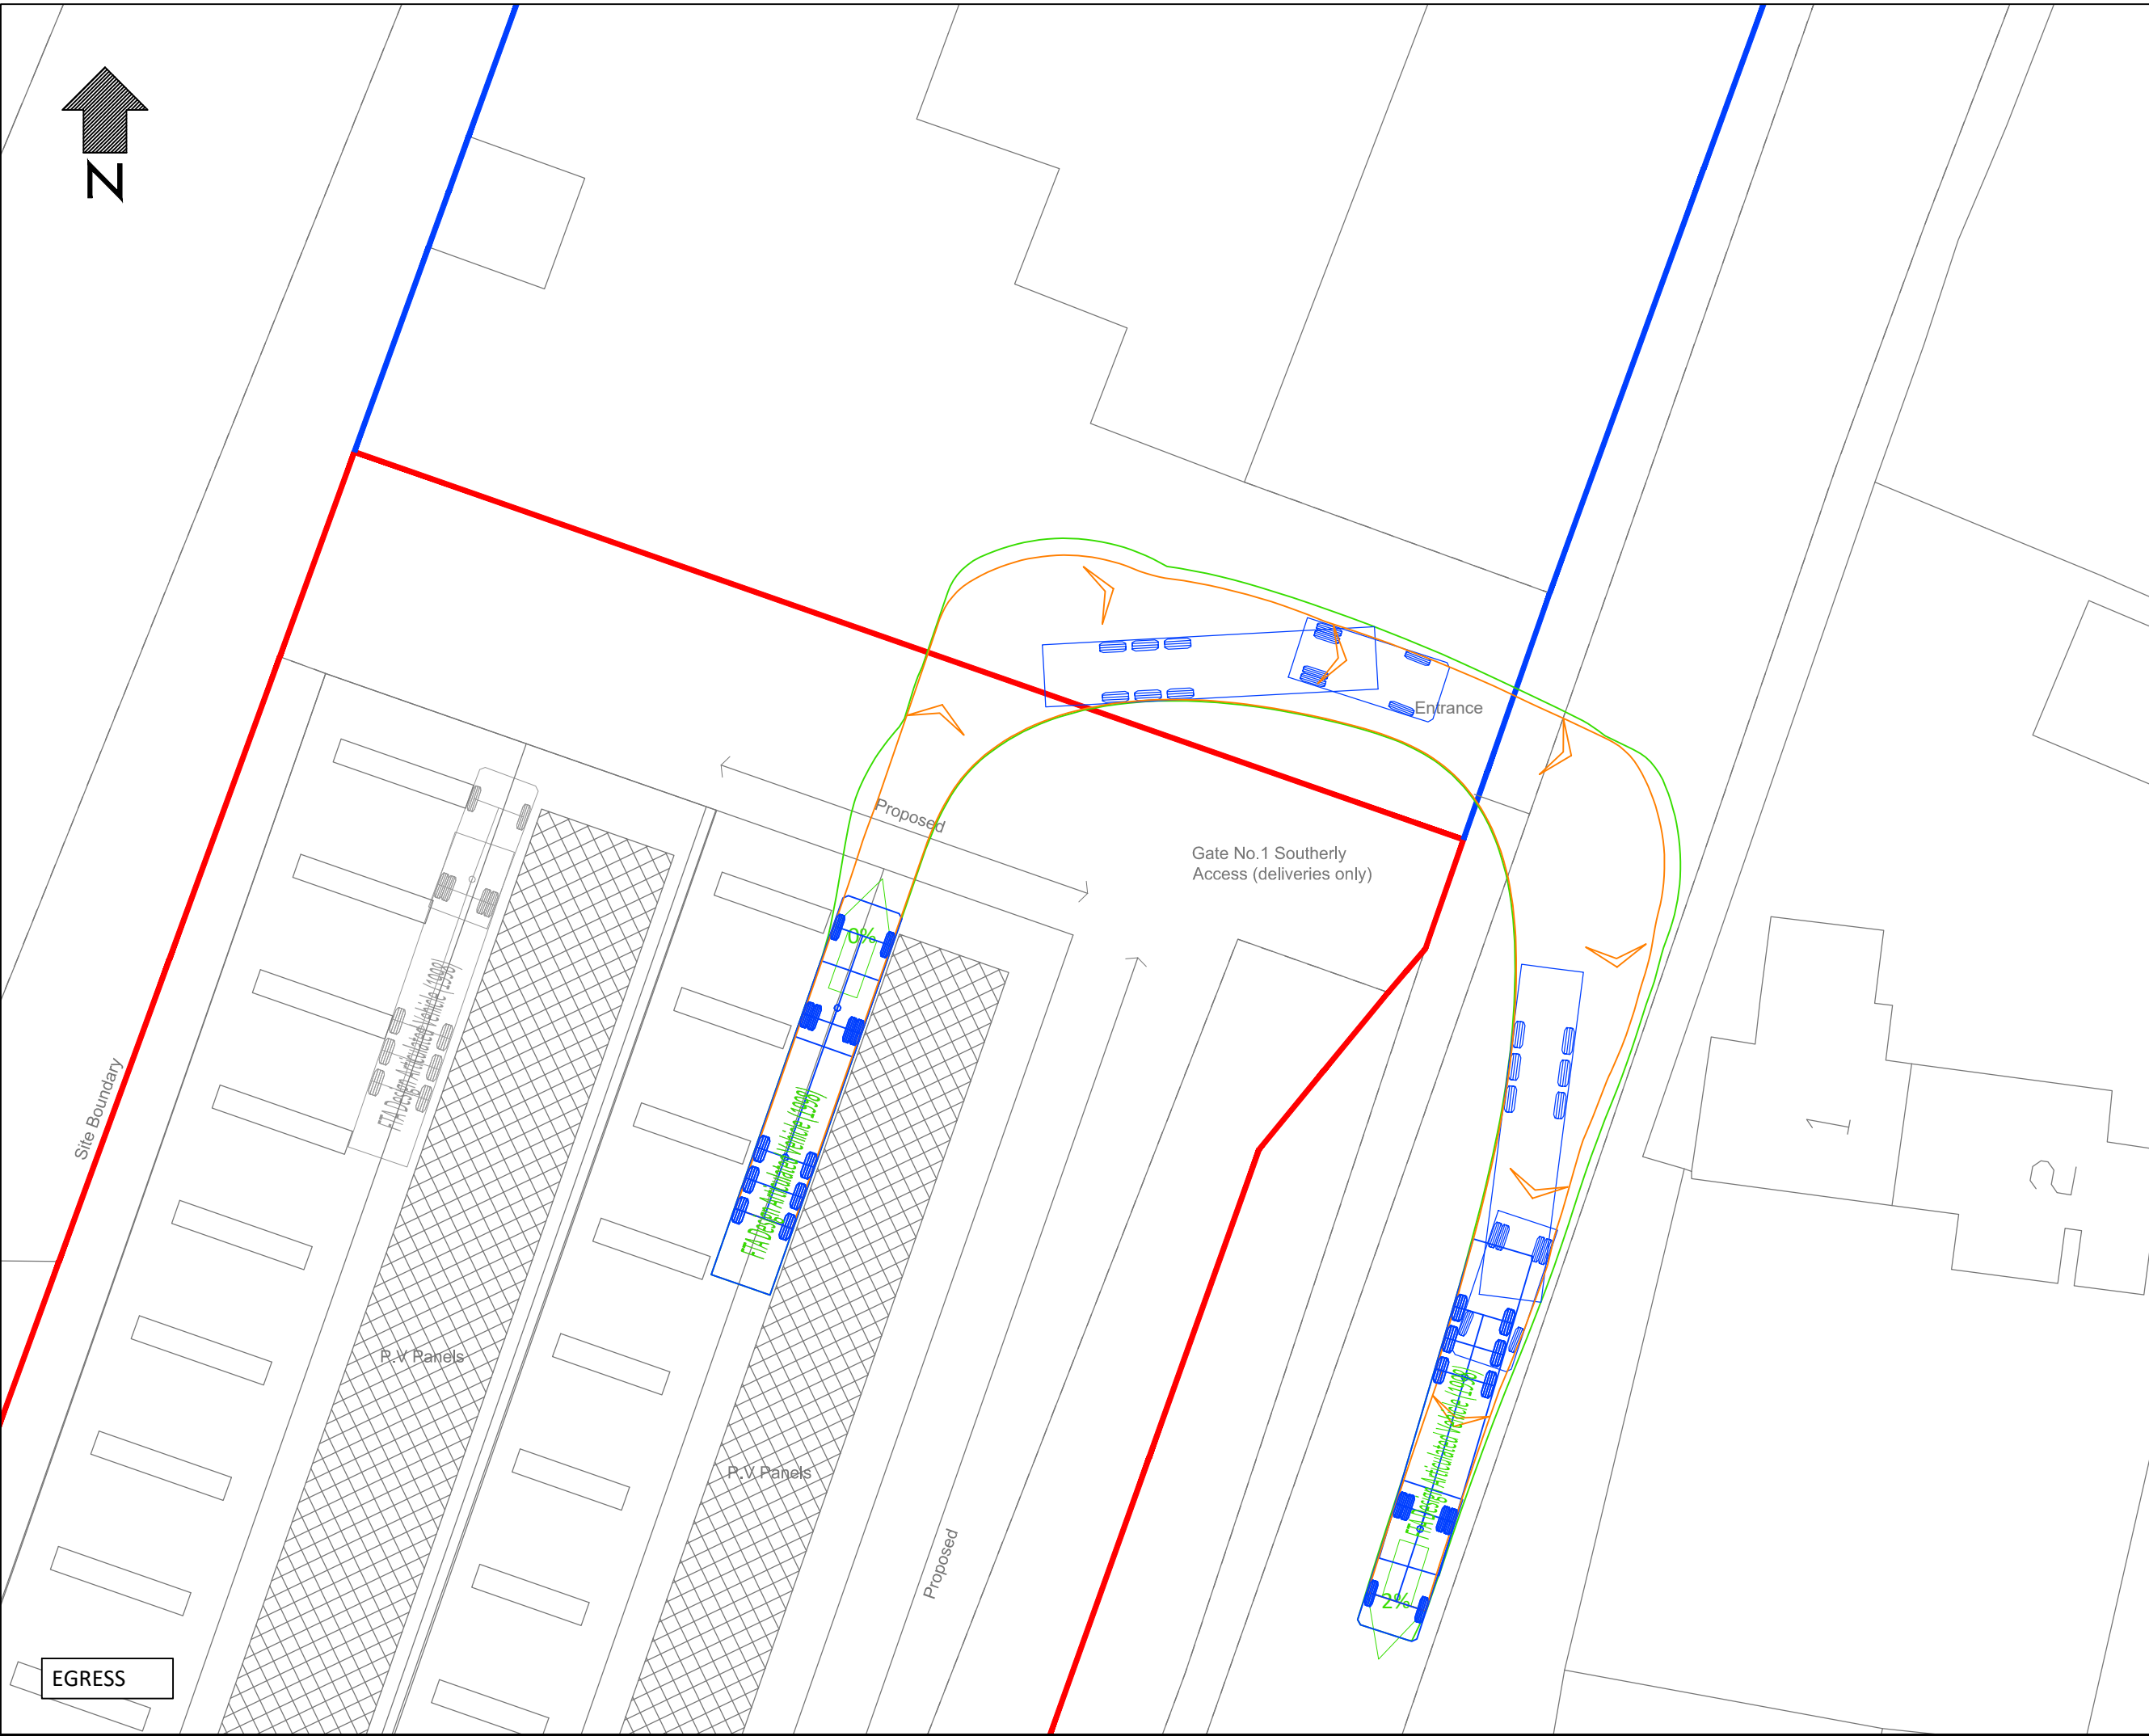
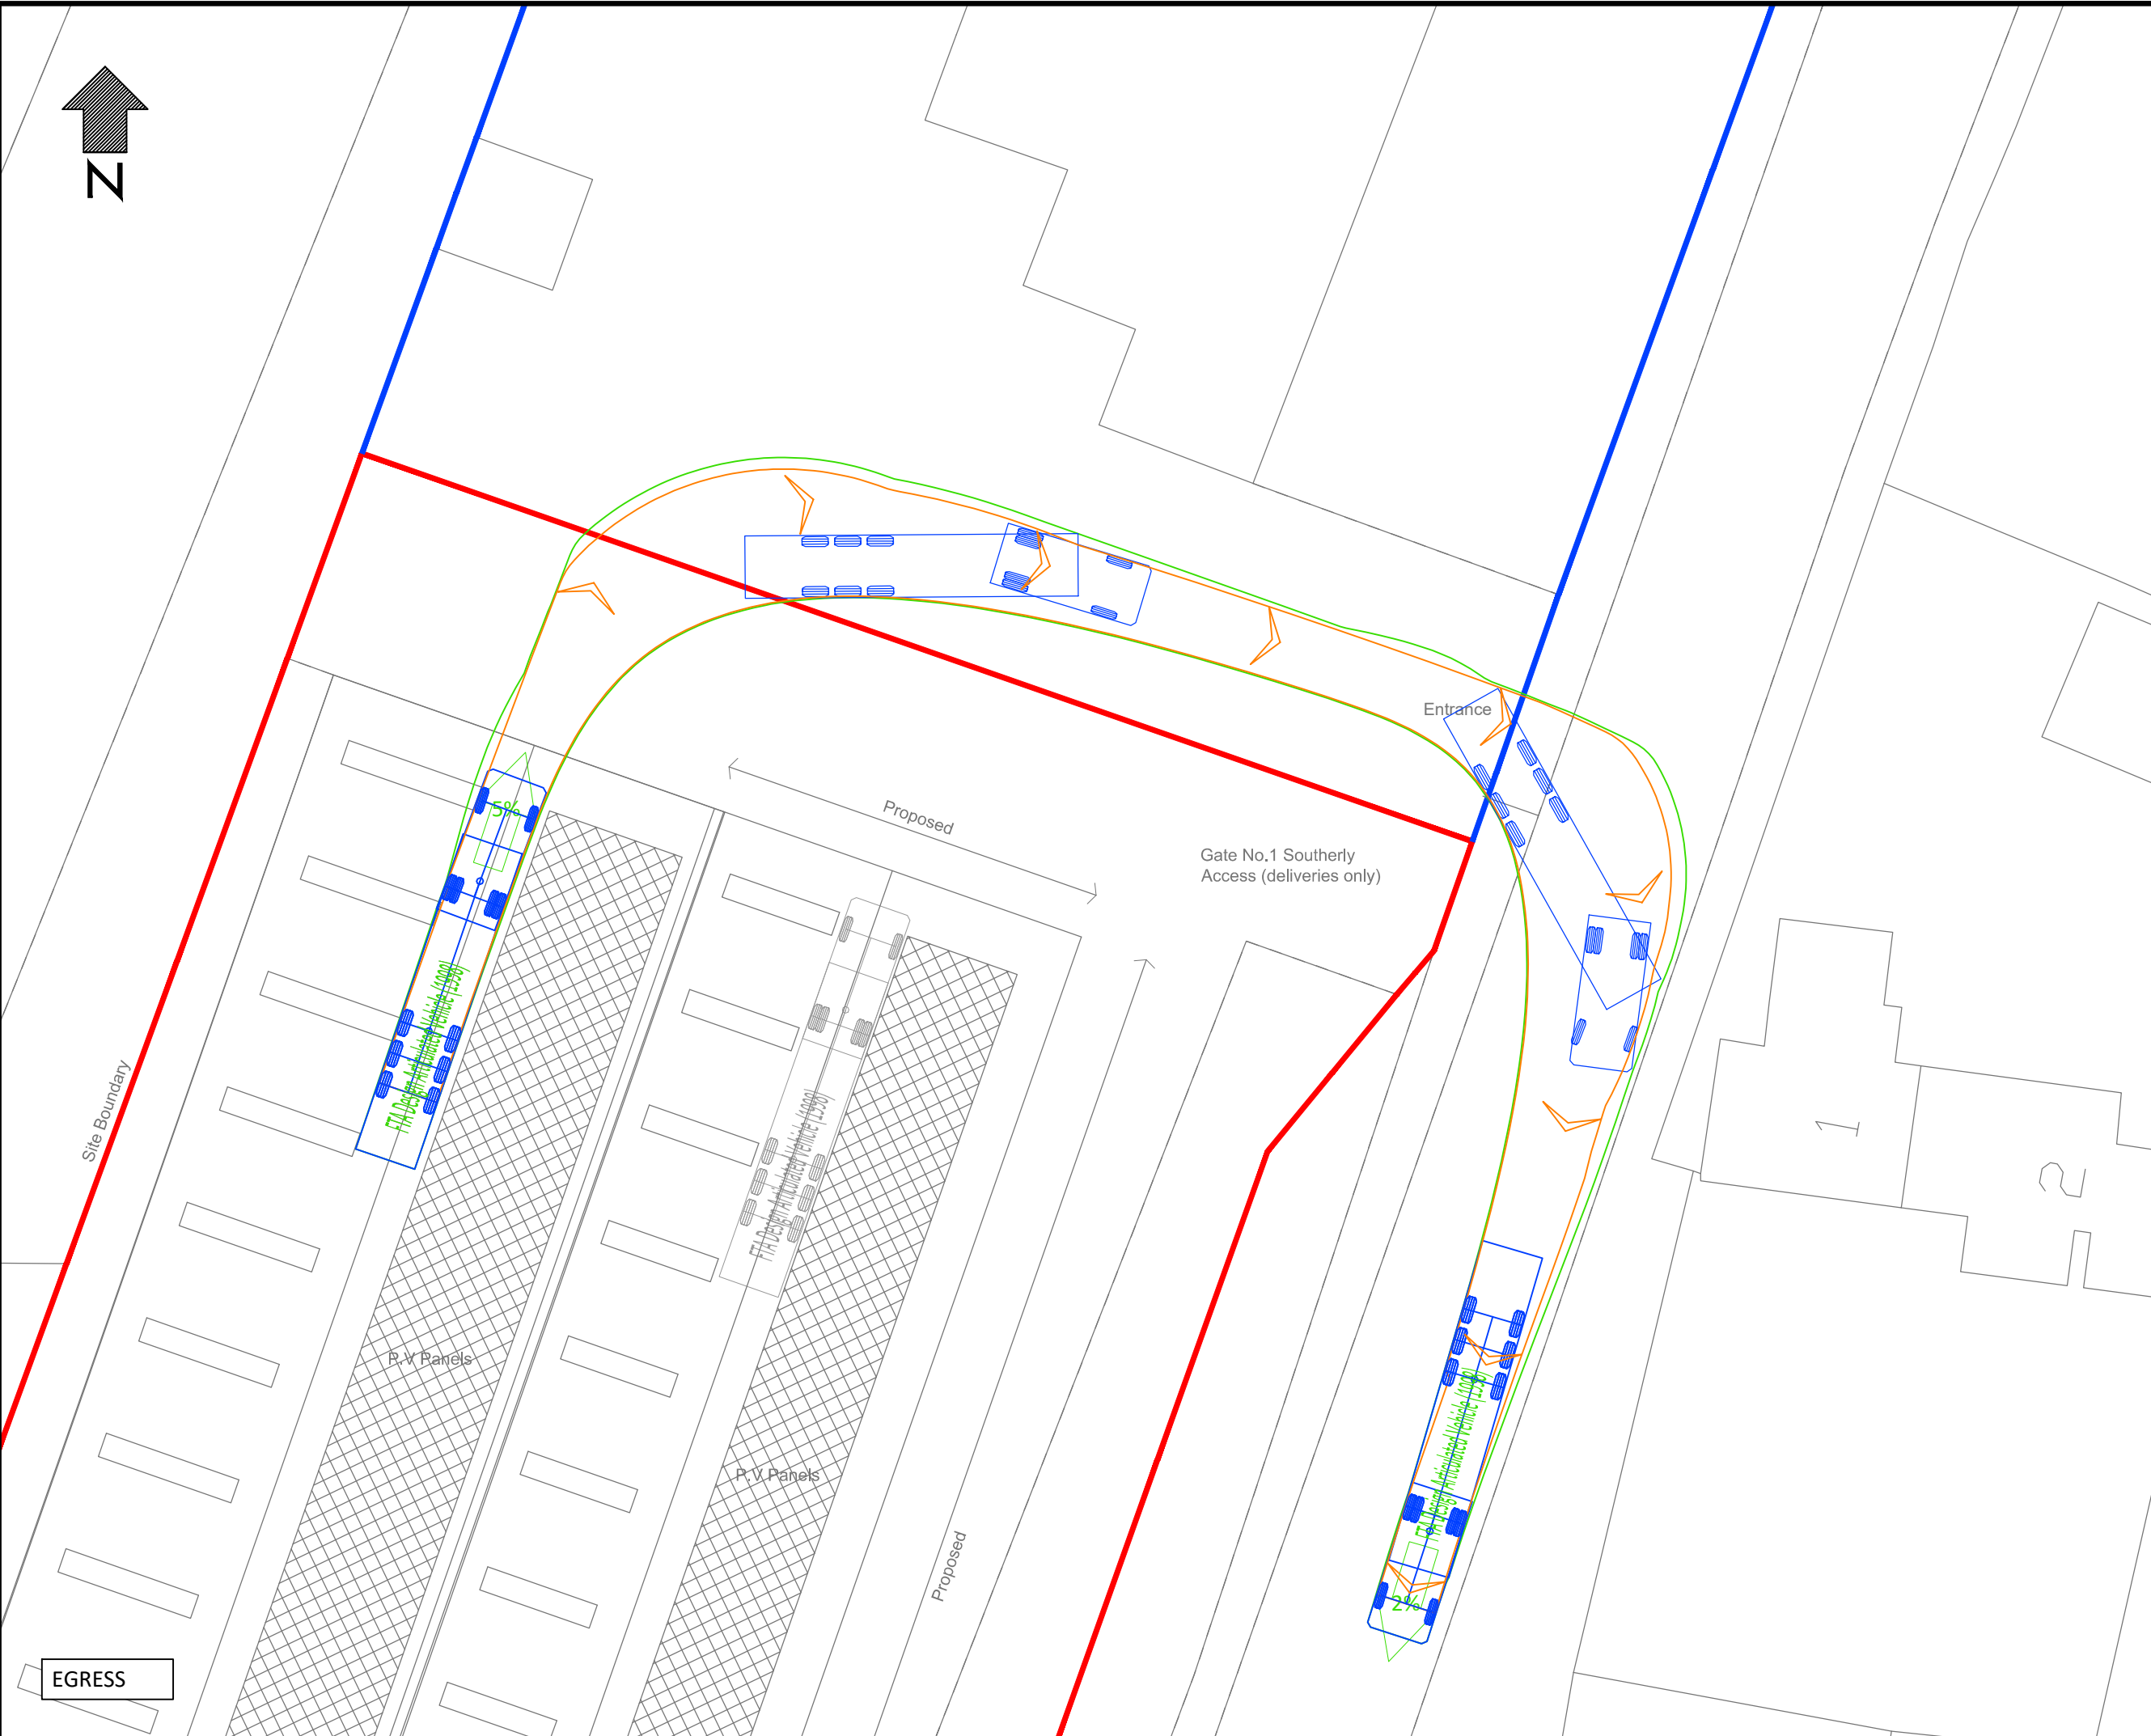
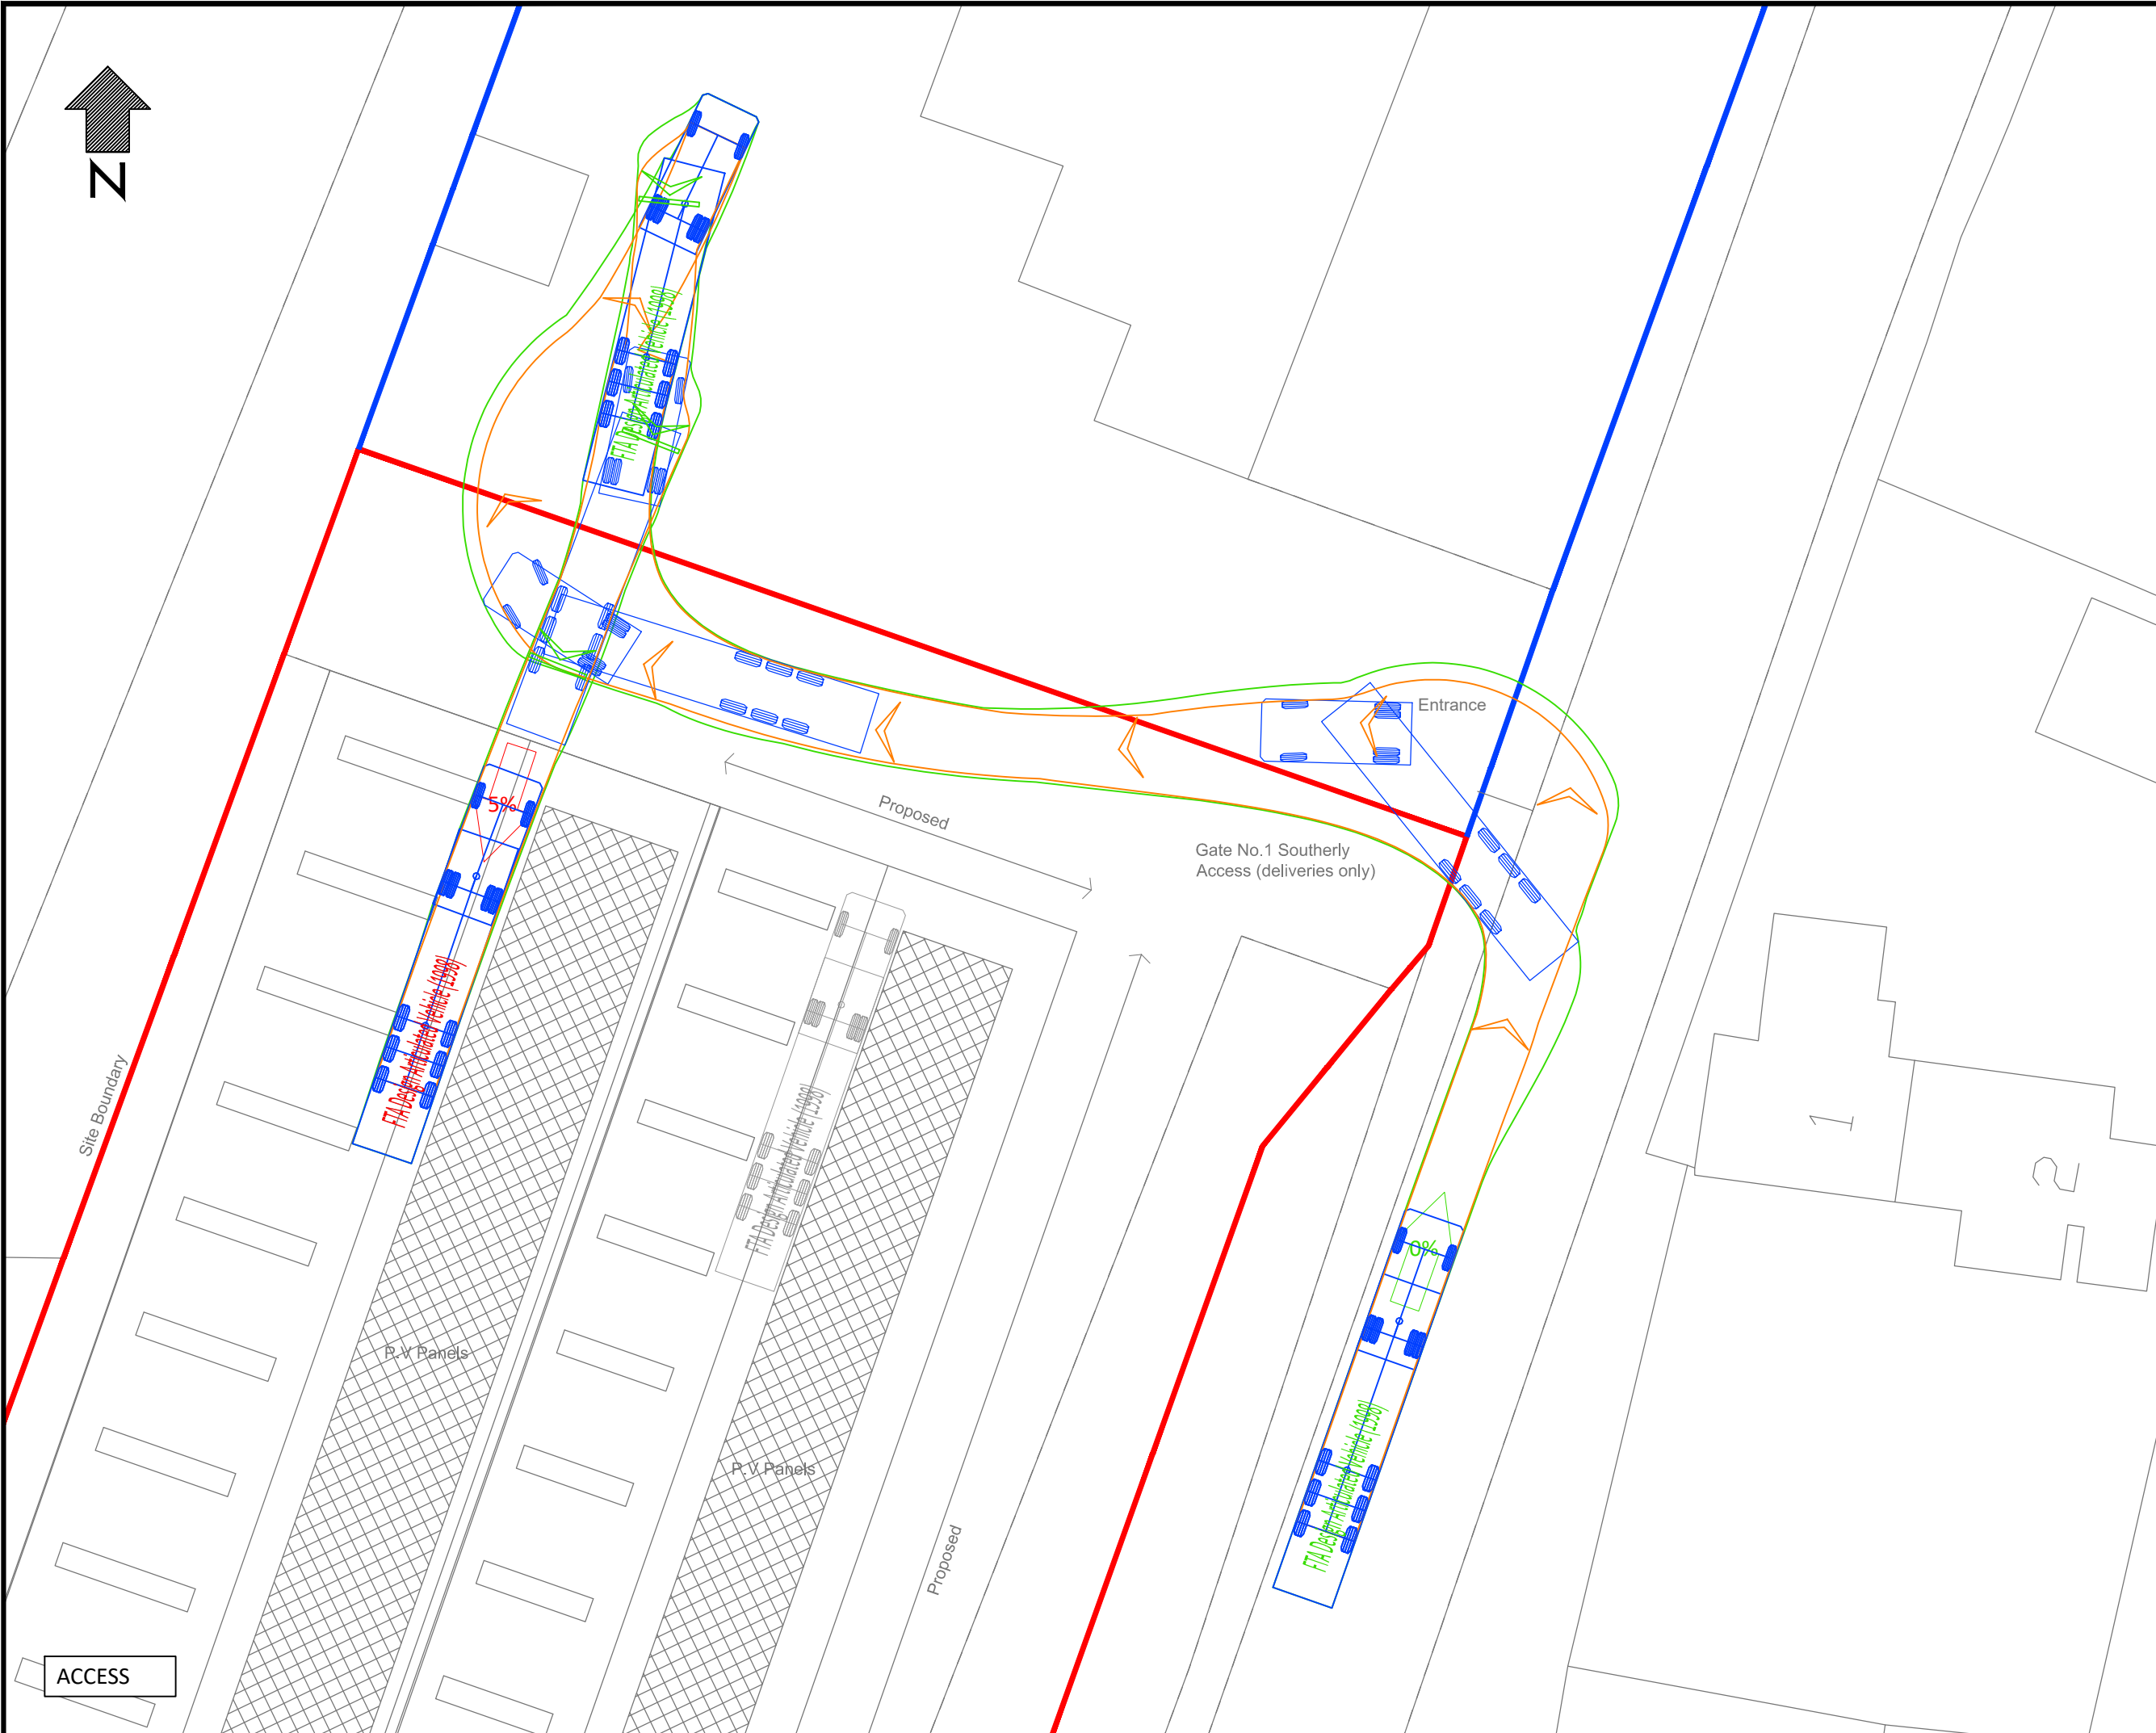


FTA DESIGN ARTICULATED VEHICLE (1998)

Overall Length	16.480m
Overall Width	2.550m
Overall Body Height	3.370m
Min Body Ground Clearance	0.515m
Max Track Width	2.470m
Lock to Lock Time	3.00s
Kerb to Kerb Turning Radius	6.550m

Design speed 5kph for all Forward movements
Design speed 2.5kph for all Reverse movements

LAYOUT HAS BEEN PROVIDED BY HDS
ARCHITECTURAL. FILENAME: 1887-SITE LOCATION
PLAN.

ORDNANCE SURVEY COPYRIGHT THIS MAP IS
BASED UPON OR REPRODUCED FROM ORDNANCE
SURVEY MATERIAL WITH THE PERMISSION OF
ORDNANCE SURVEY ON BEHALF OF THE
CONTROLLER OF HMSO © CROWN COPYRIGHT.
UNAUTHORISED REPRODUCTION INFRINGES
CROWN COPYRIGHT AND MAY LEAD TO
PROSECUTION OR CIVIL PROCEEDINGS. LICENSE
NO AVAILABLE ON REQUEST. HDS
ARCHITECTURAL.

Rev	Date	Description	AS	CH	SR
-	11/07/22	ORIGINAL ISSUE			

This drawing has been specifically prepared to meet the requirements of the named client and may contain design and innovative features which differ from conventional design standards.

CAD PRECISION LTD



Web: www.cad-precision.com
Email: info@cad-precision.com
Tel: 01273 661753

Client

JBF GROUP

Project

JB FABRICATION
BRYN LANE, WREXHAM INDUSTRIAL ESTATE
ESTATE, WREXHAM

Drawing Title

SWEPT PATH ANALYSIS USING A
16.5M ARTICULATED VEHICLE

Drawing Status

FOR INFORMATION

Drawn	Designed	Date	Scale	Size
AS	AS	JUL 2022	1:250	A1
Drawing No.	Rev			
2821-001	-			