


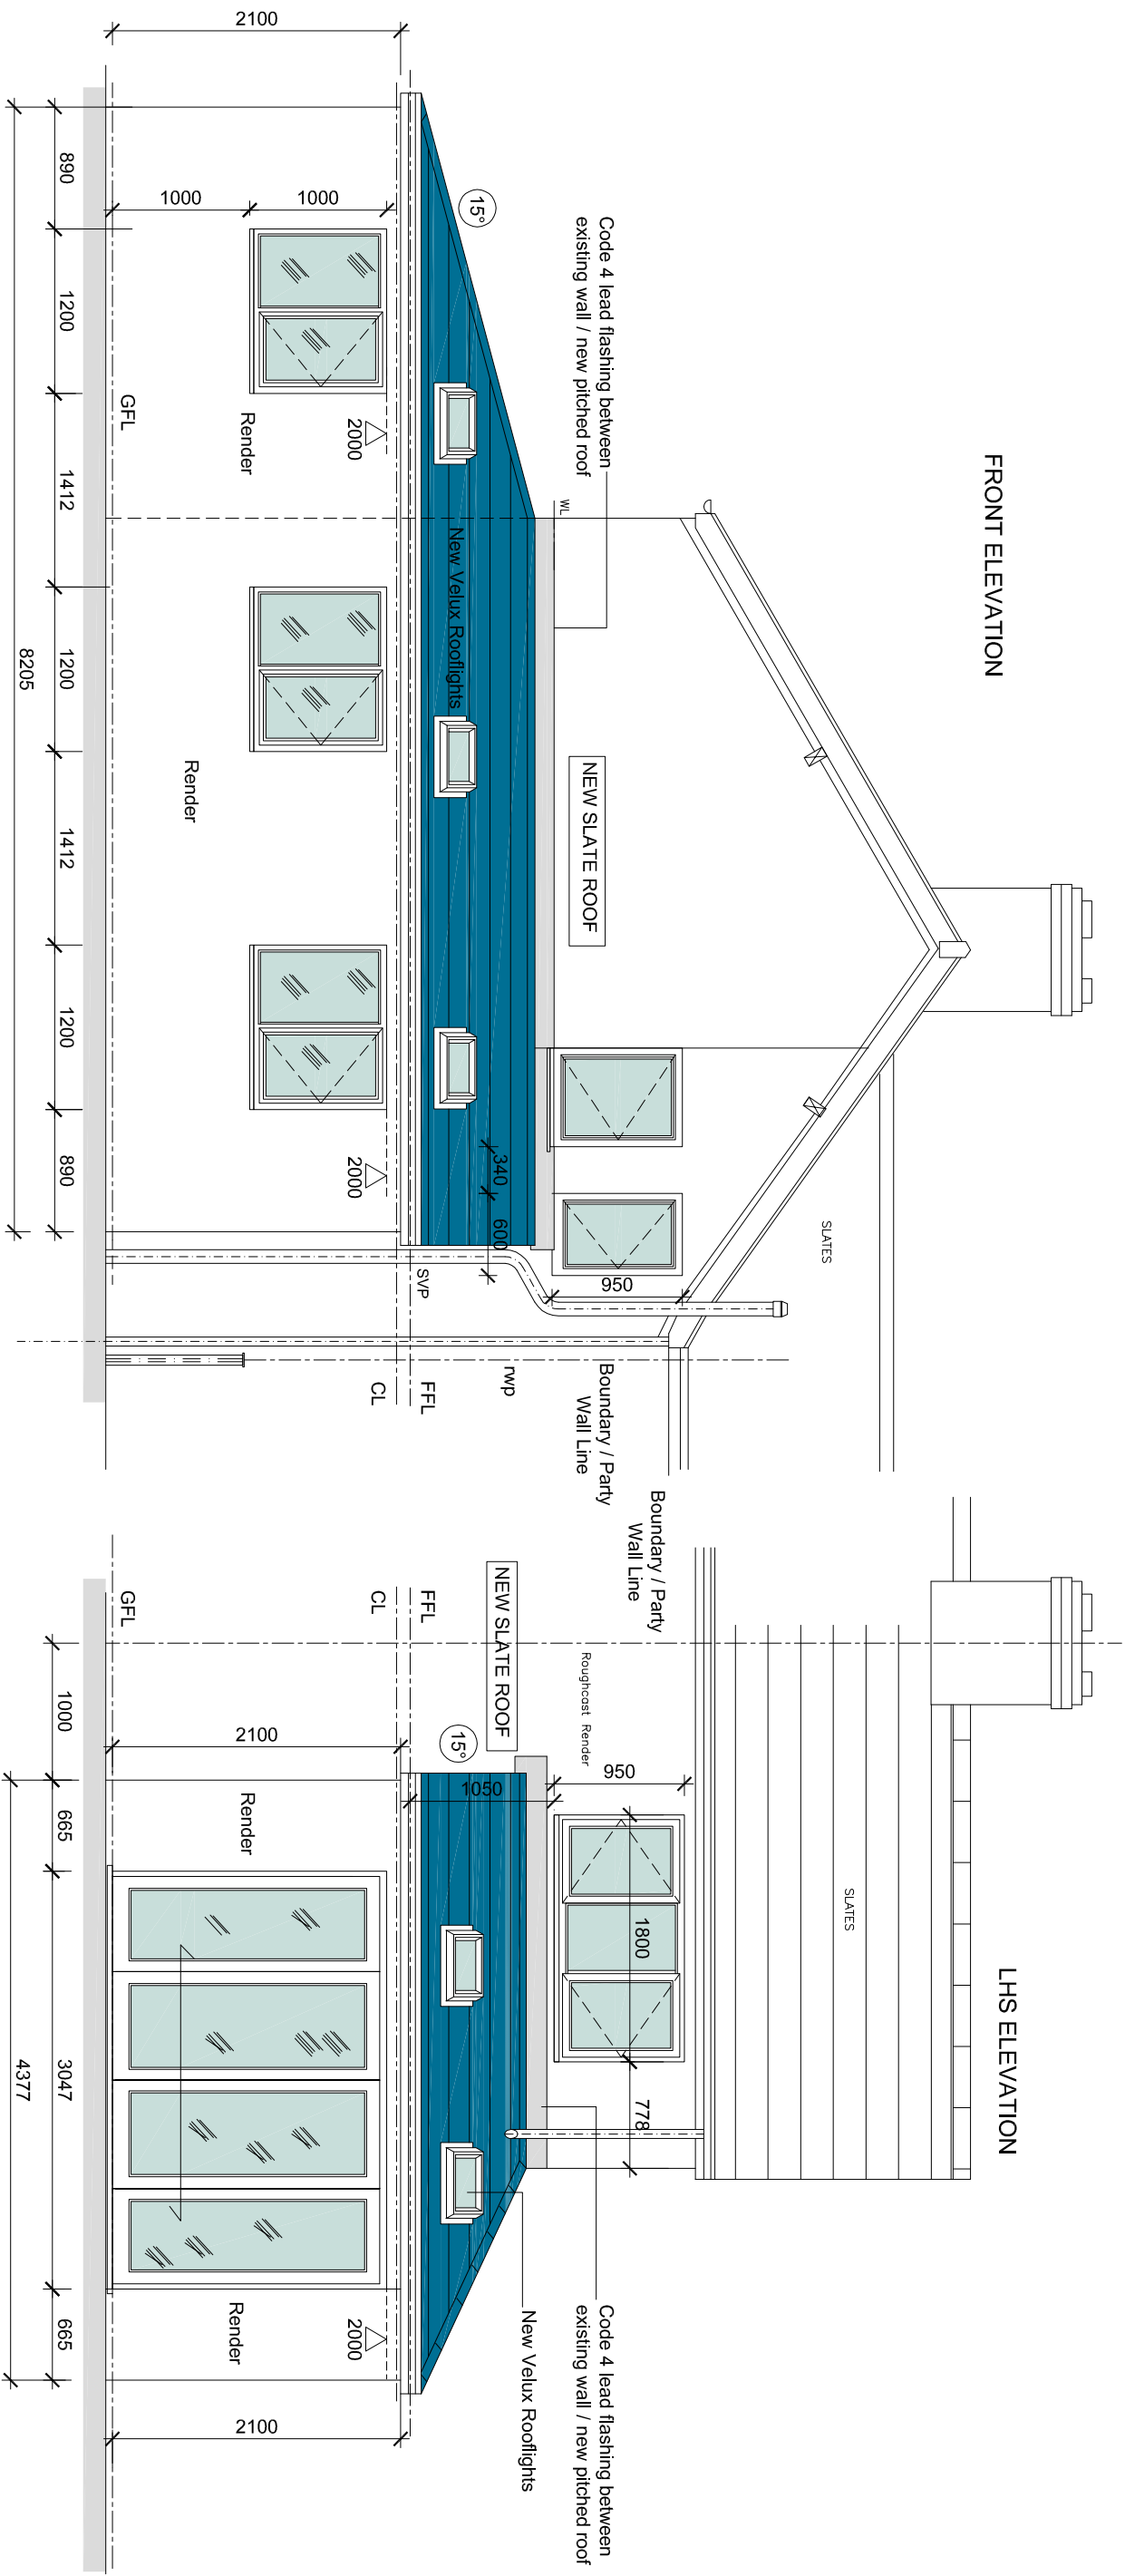

SLATE ROOF
New 15° Pitch Slate Roof.
Specialist System to allow for 15° Pitch.
Roof Pitch required to allow for Bedroom
Escape Window to comply with BC requirements
NEW ROOF:
Permavent - Easy Slate System
Permavent Dry Breather membrane
Can be used with any standard slate
Patented System

	B	VCO	VCO	20.10.2022	Proposed Width reduced
	A	VCO	VCO	19.10.2022	Extension revised to Single Storey only
Rev.	-	VCO	VCO	Aug 2022	For Planning Permission
Drawn					Description
Chkd.					
Date					

woodbank

consulting engineers ltd

Woodbank

South Western Road

Chester CH4 7AU

161 0744 44 00 42

0778 555 99 789

Client	Mr. Rupert Jones		
Project	Bryn Y Groes Cottage, Chester Road, Gresford Wrexham LL12 8TN		
Drawing Title	Proposed Extension		
Scale (at A3)	1:50	Drawn By	VO
Date	Aug 2022	Rev.	B
Drg. no.	01858/05		



100mm NATURAL SCALE