




Key

- Grassed area
- Buff tarmac to driveway and paths
- New shrub planting
- New trees

SP

Proposed Site Plan

1:200 @ A1

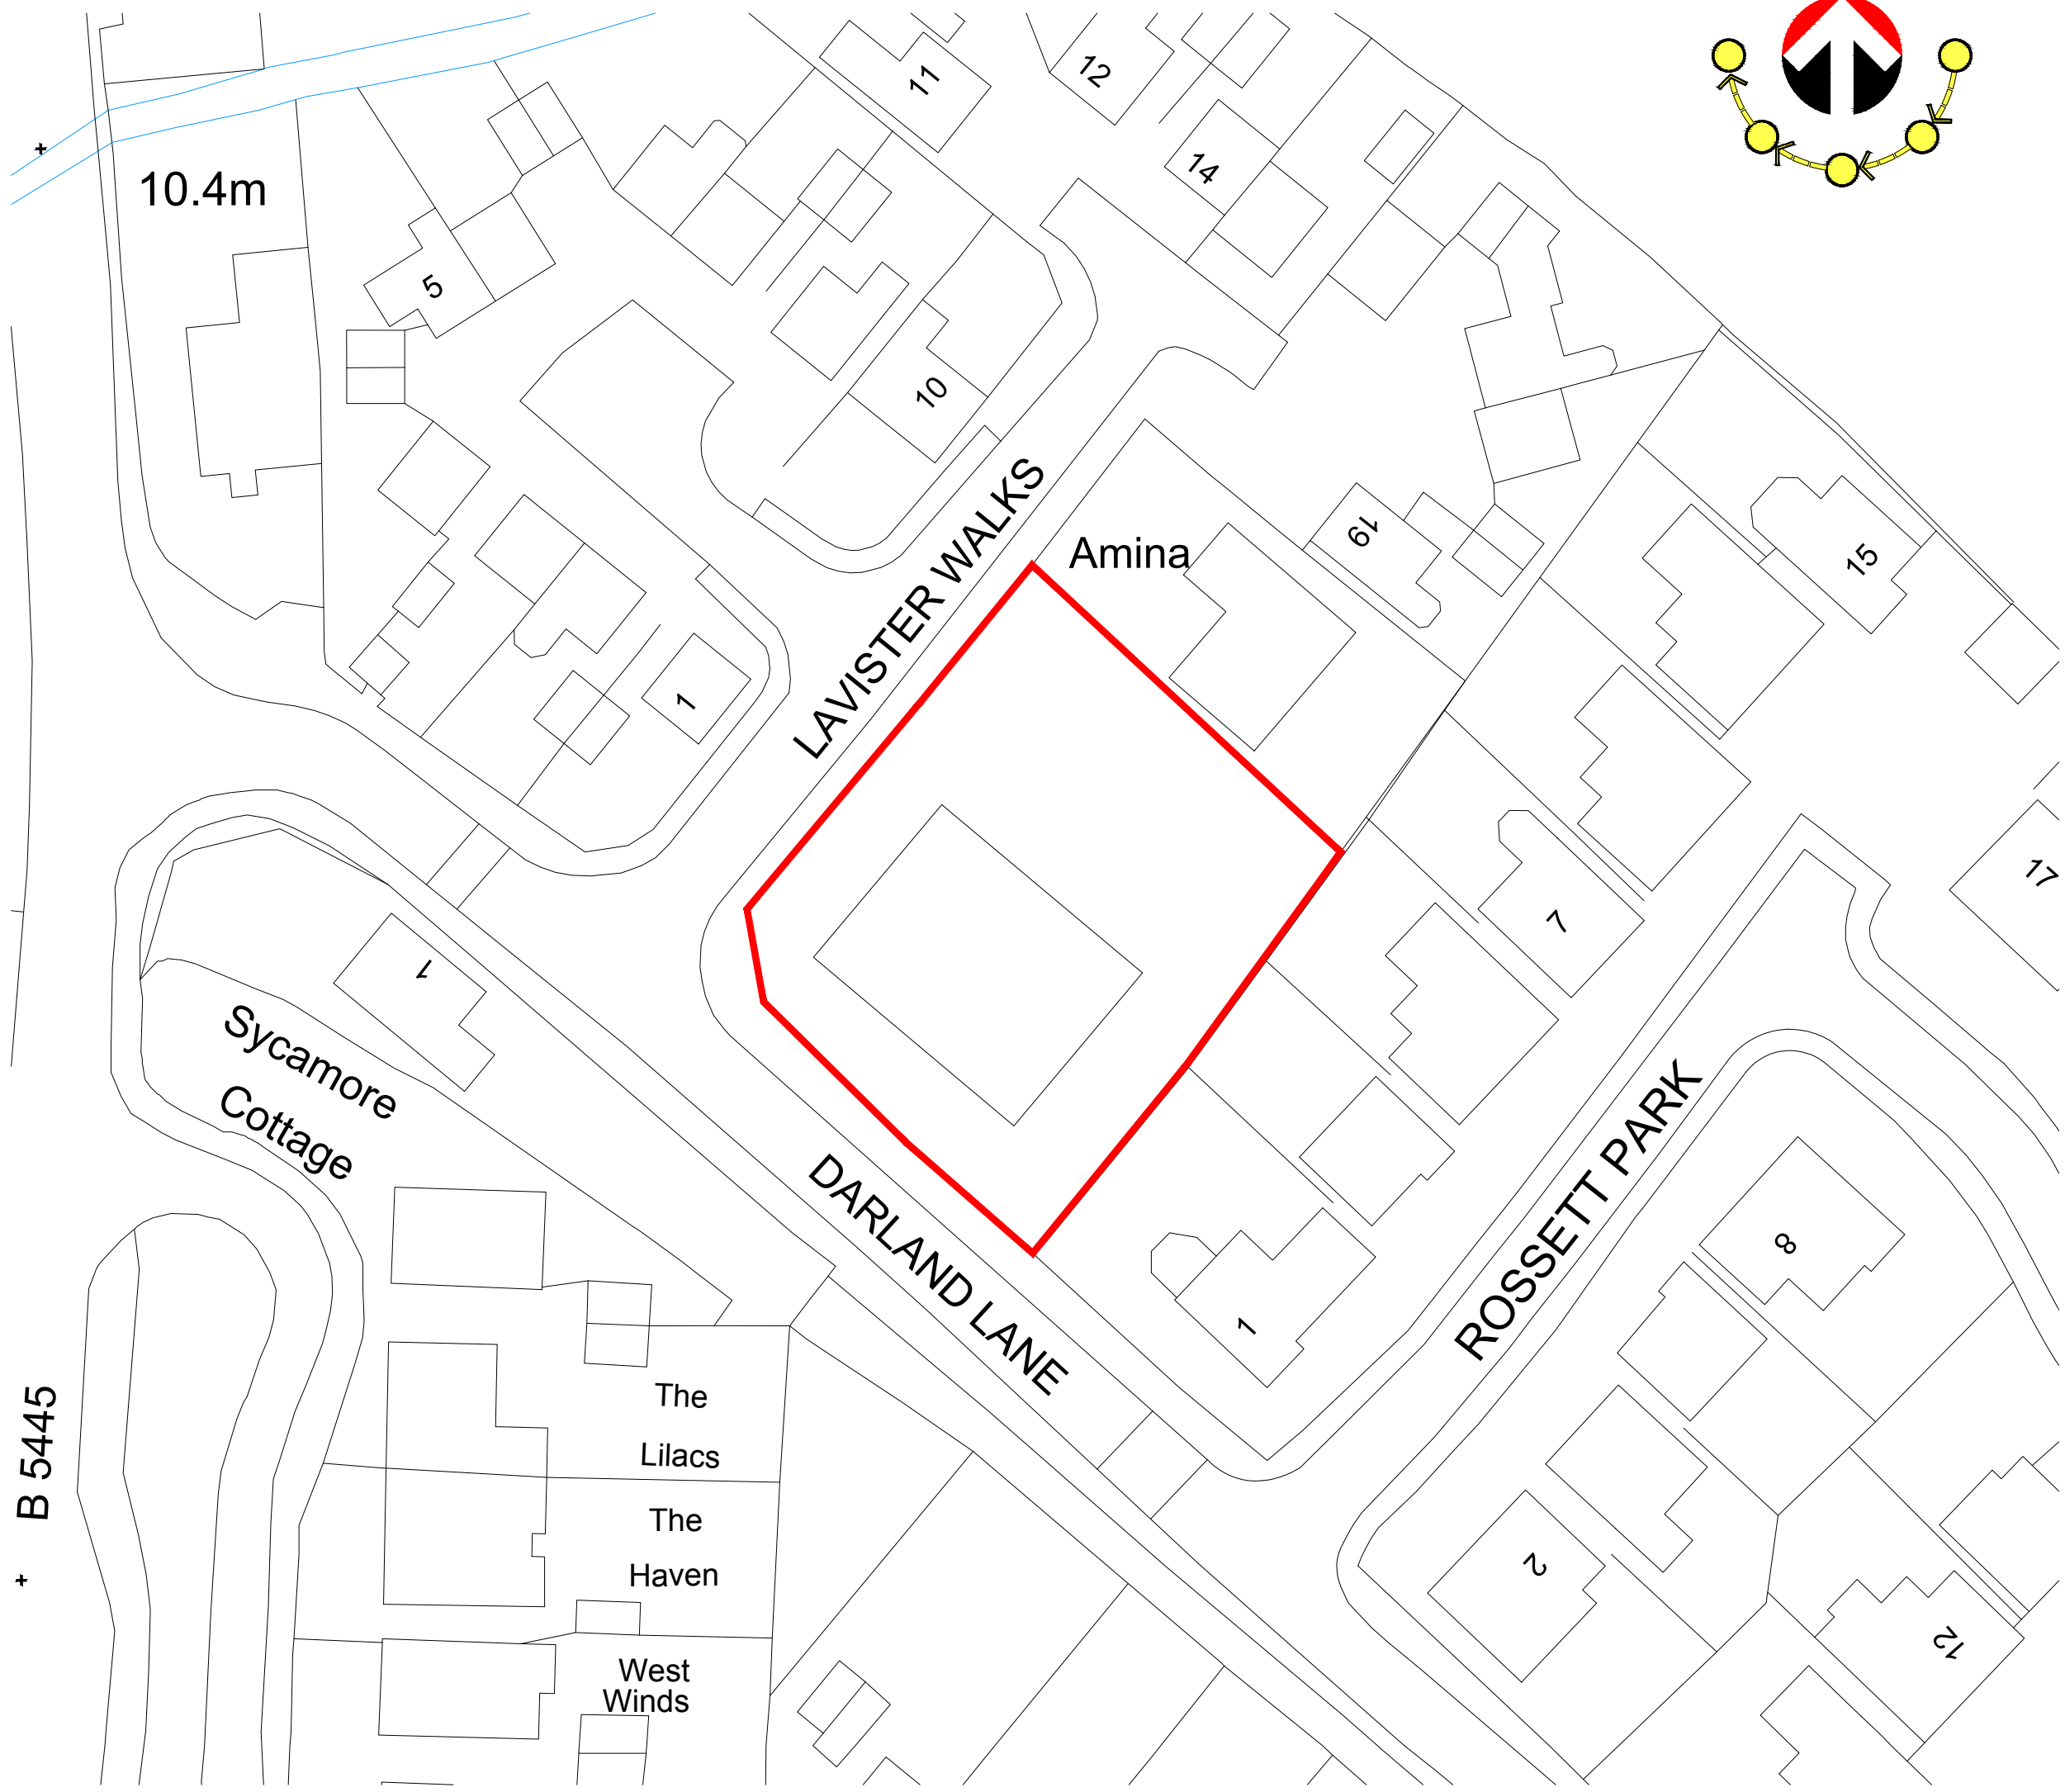

LP

Site Location Plan

1:1250 @ A1