

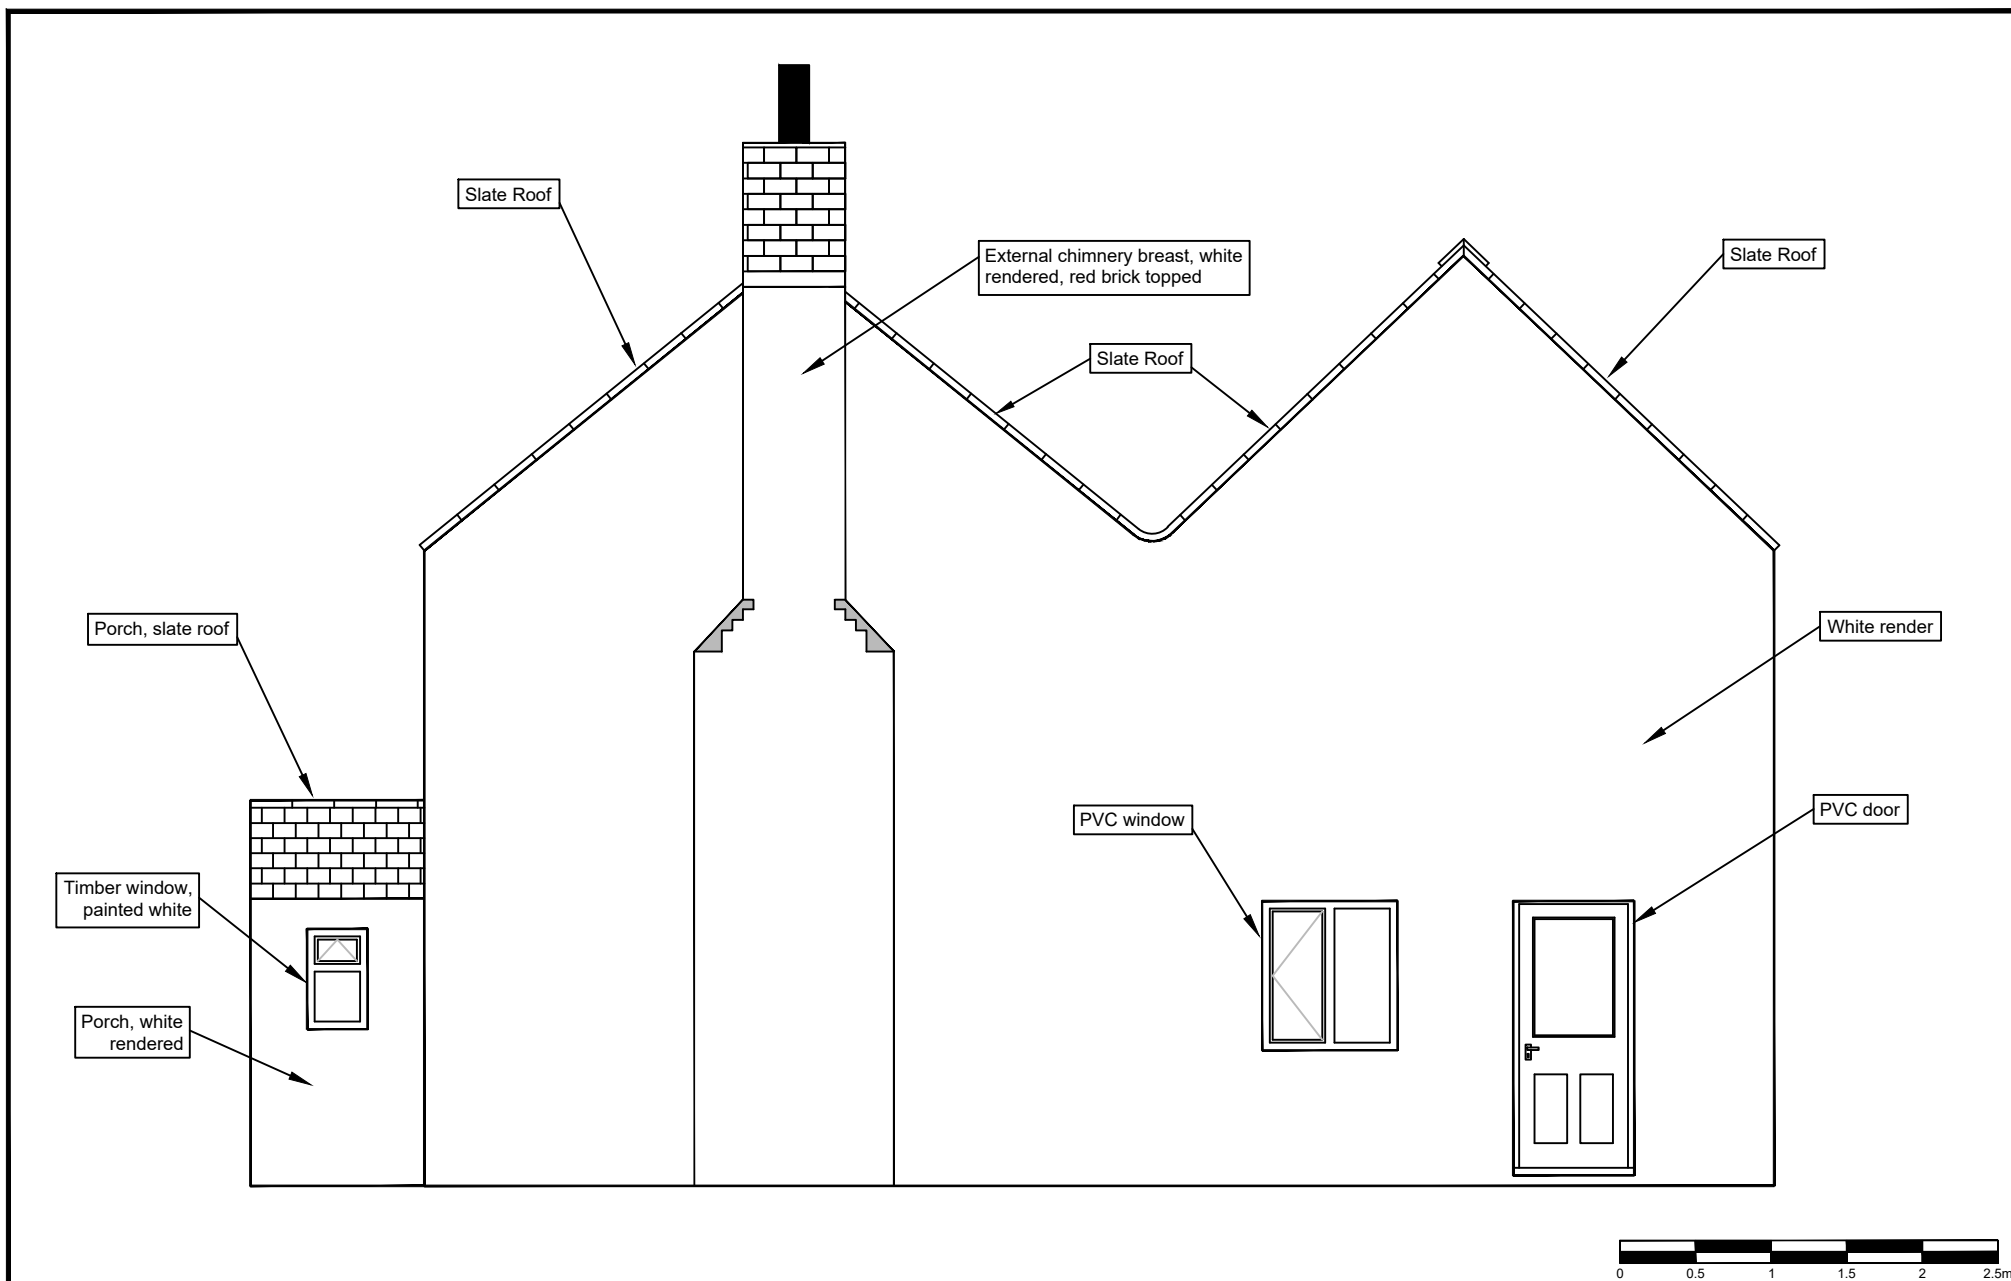


Figure 7: Existing Side Elevation (East)

Scale: 1:50 @ A4