




East
Elevation



West
Elevation

SCALE BAR 1:100

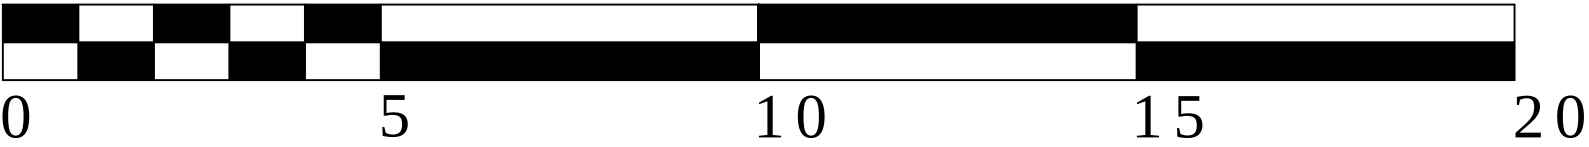

Grantley Lowe

chartered surveyors

34 St Anne Street
Liverpool
L3 3DS

t:0151 298 9669
f:0151 298 9670

www.grantleylowe.co.uk

Rev	Date	Revisions

ClientFairpark Care Limited

Job Title

Hullah Farm

Drawing Title

Farmhouse- Proposed Elevations

Draft / initial / schematic plan

Planning

Building Regulations

Structural

Construction

As Built

Scale

1:100 @ A3

DateNov 2021

Drawn byWJJ

Drawing No.

3513-18.5

Rev