


Structure&Design Service LTD
The Barn
Fron Isaf
Chirk
Wrexham
LL14 5AH

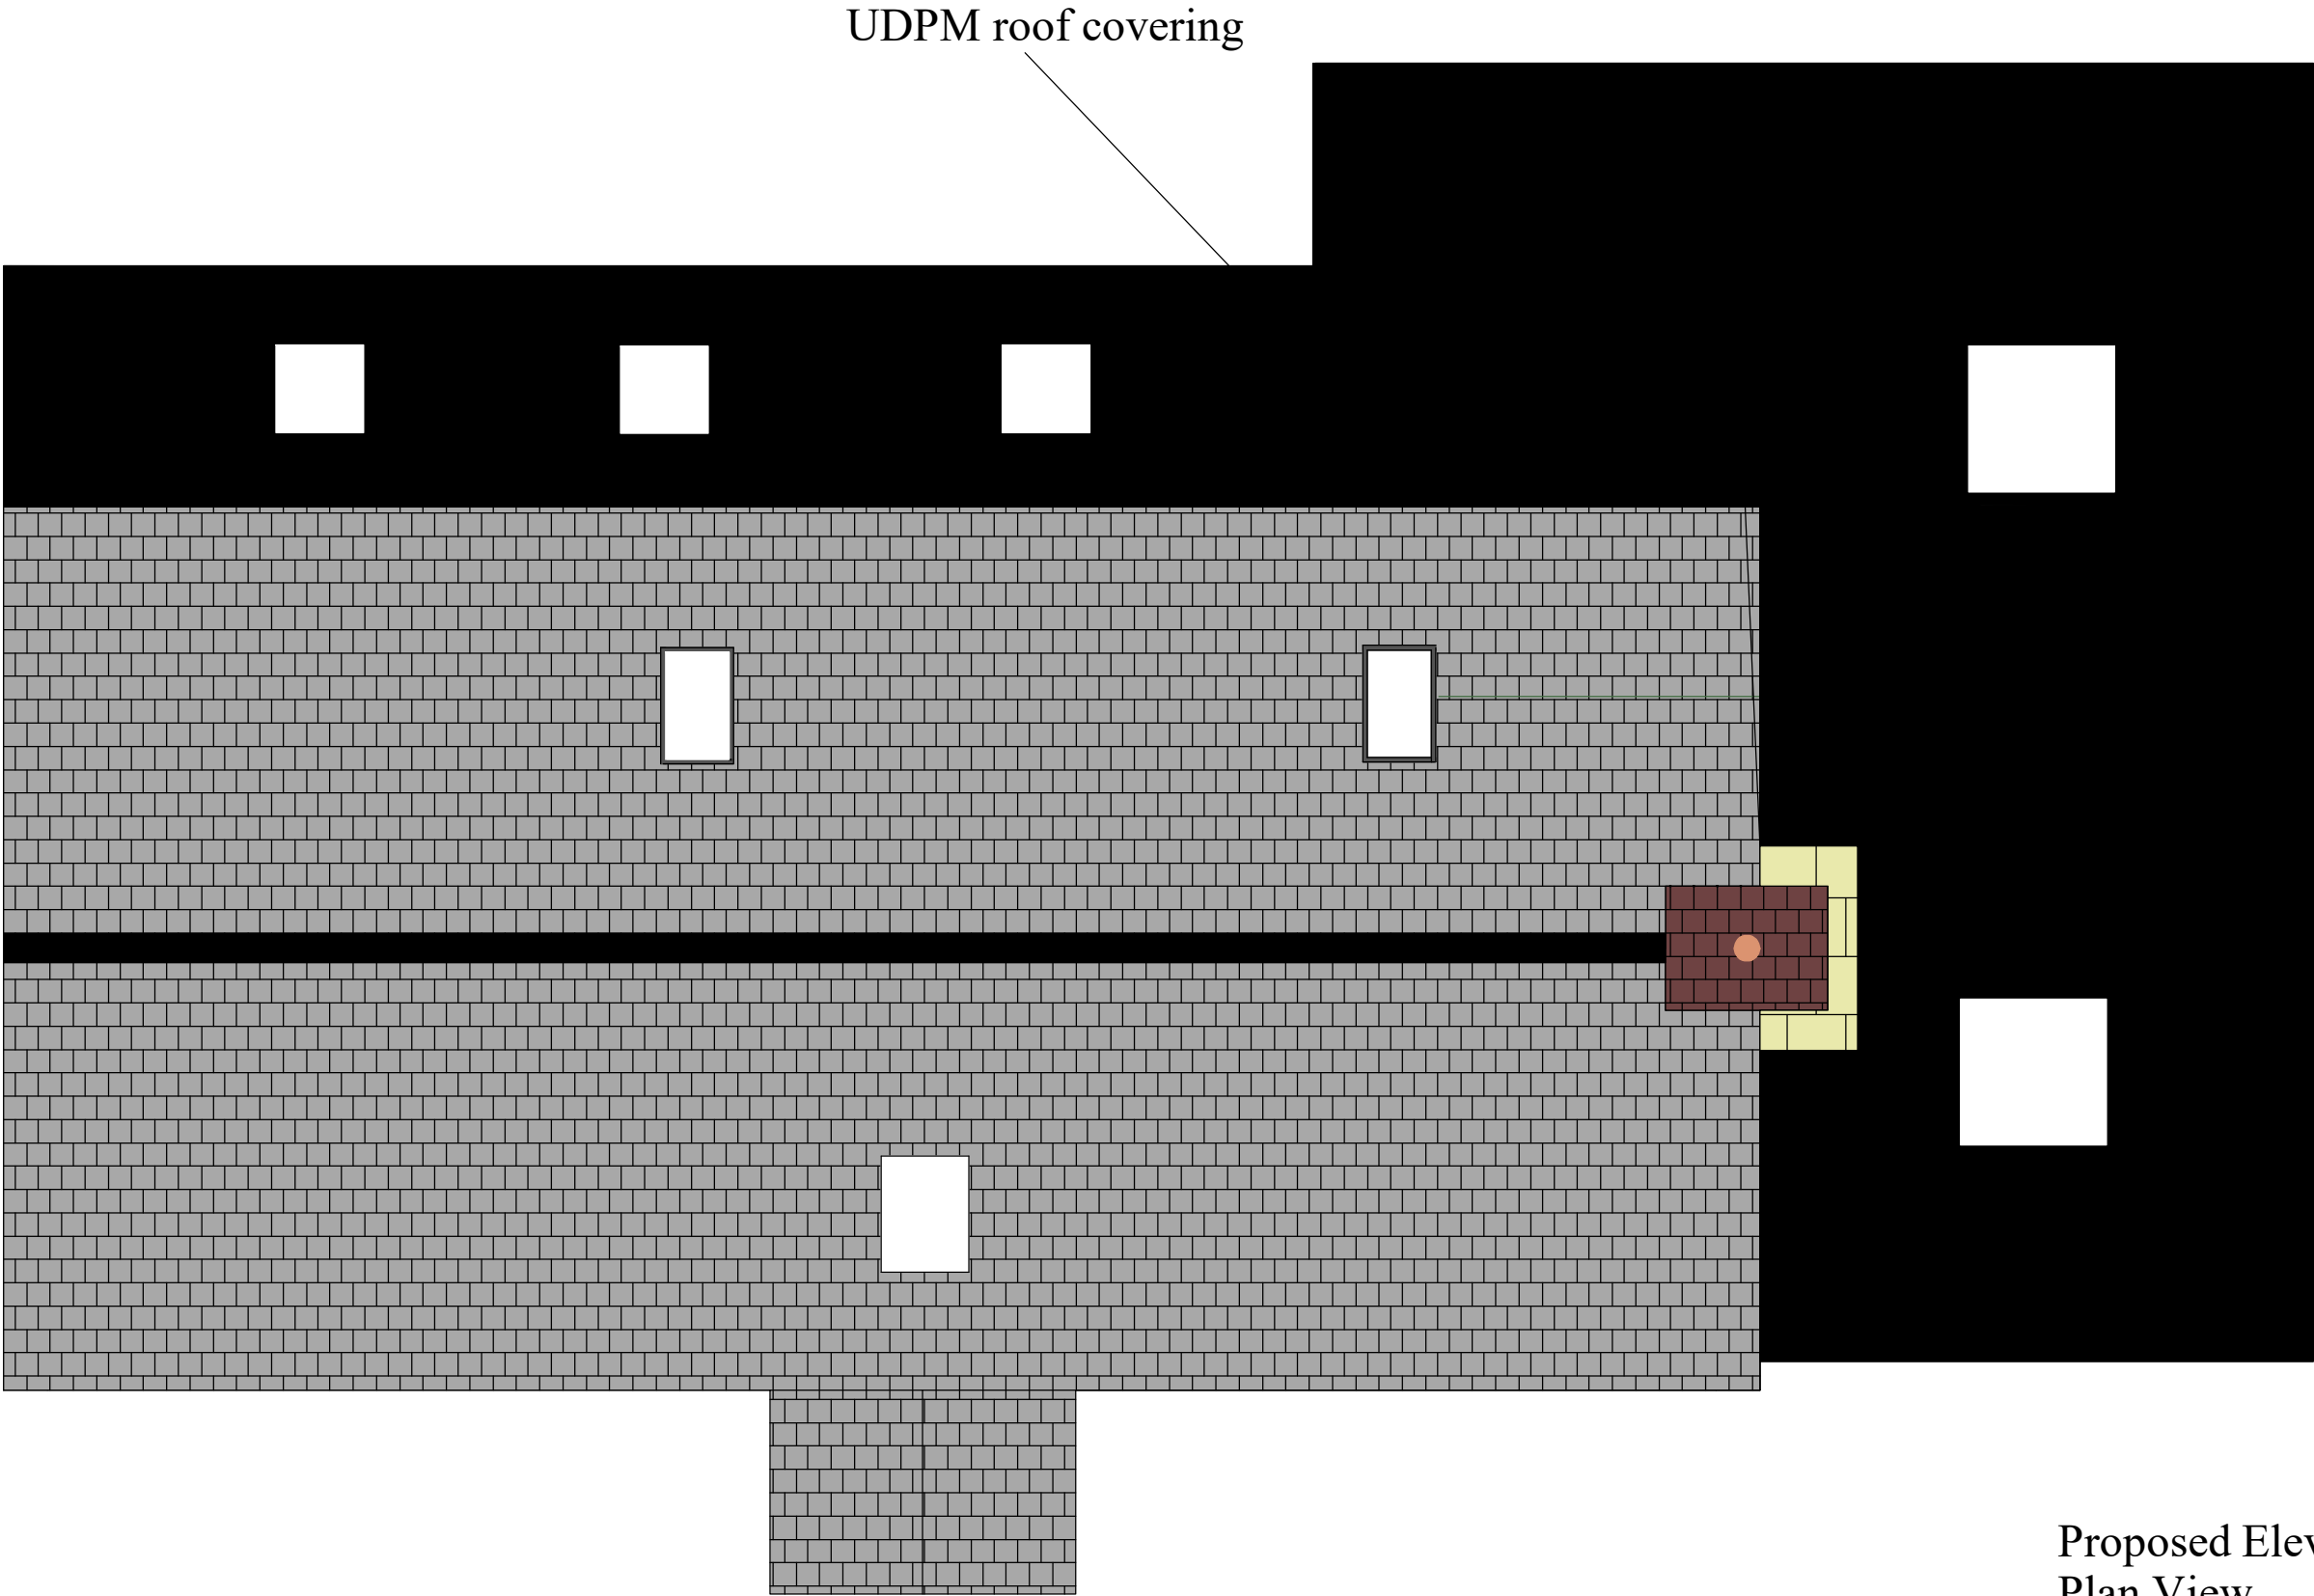

Proposed Elevation
Plan View
1:500 @A3
19/10/2022
Ref: 216