


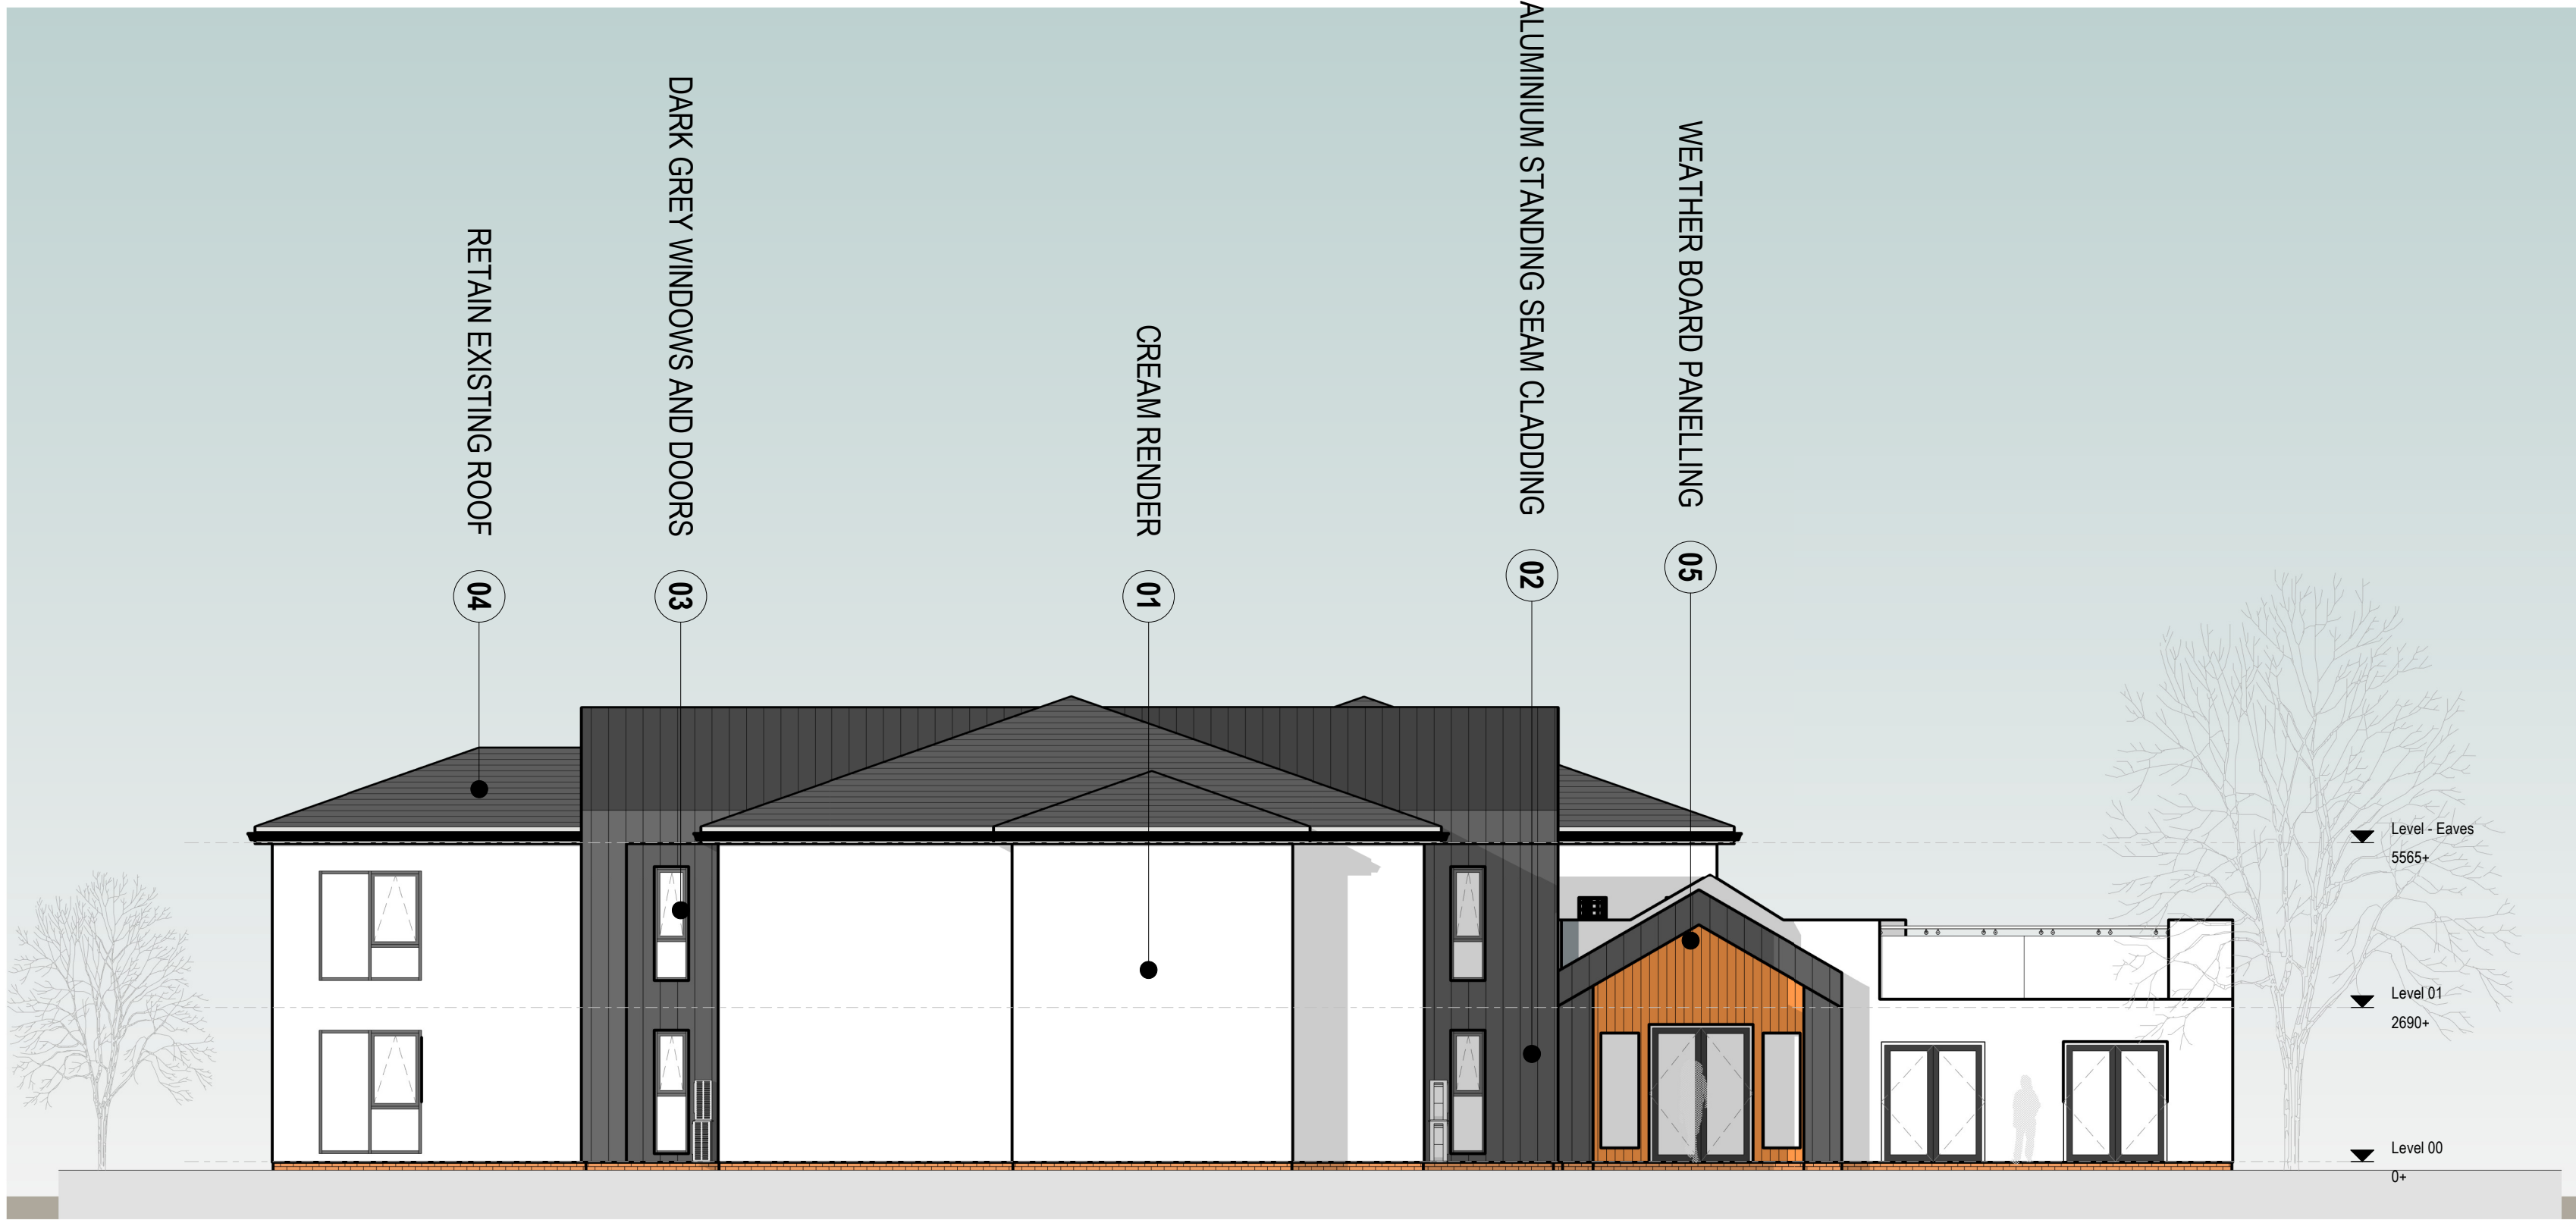


1 Elevation - South



2 Elevation - West



PRECEDENT IMAGES

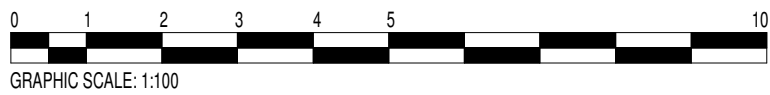

REV	DATE	REVISION NOTE	BY	CHECK
P4	04.09.20	Windows and bay wall cladding update to Client's comments	JH	
P3	11.08.20	PLANNING ISSUE	JH	
P2	24.04.20	SECOND ISSUE	RM	
P1	24.03.20	FIRST ISSUE	RM	

elliswilliams
ARCHITECTS

Wellfield Chester Road Preston Brook WA7 3BA
T: +44 1928 752 200 E:info@ewa.co.uk

Wrexham_Llys y Mynydd
Proposed Elevations - Sheet 2
2594_10504
STATUS | Planning
DRAWN BY | RM
SCALE | 1:100
DATE | 24.03.20
REV P4
LYM- EWA- ZZ- ZZ- DR- A- 10504