


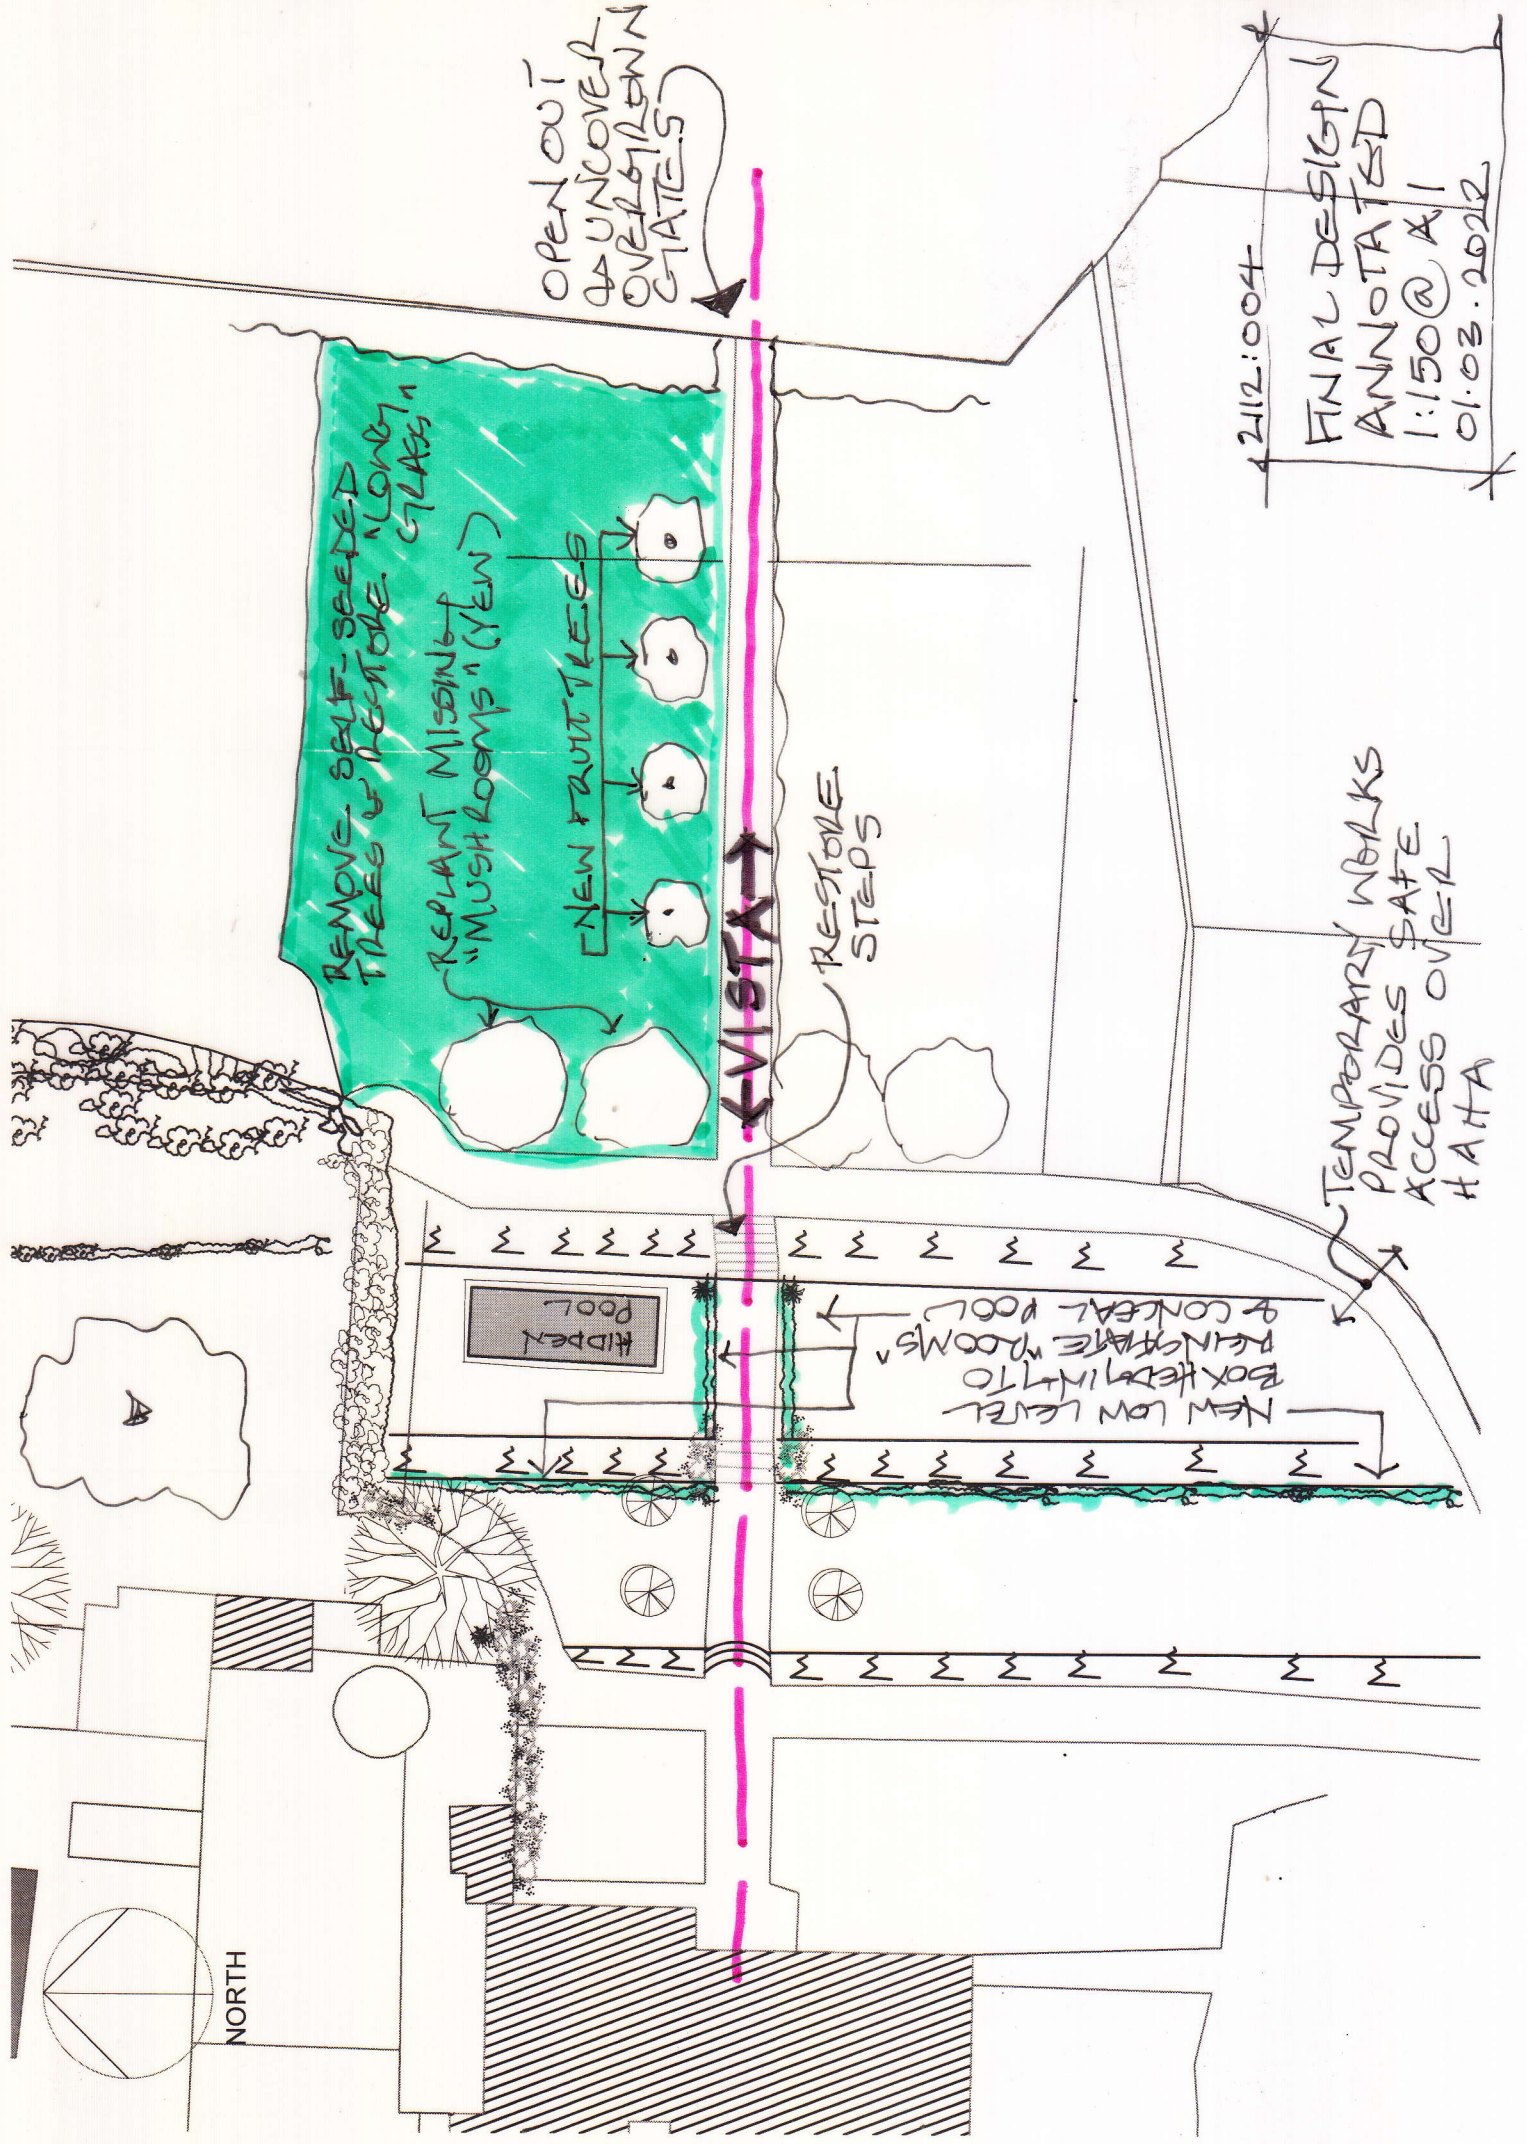

OPEN OUT
AS UNCOVER
OVERGROWN
GLASSES

REMOVE SELF-SEEDING
TREES & RESTORE "LONG
GLASS"
REPLANT MISSING
"MUSHROOMS" (YEW)

NEW FRUIT TREES

VISTA

RESTORE
STEPS

POOL
HIDDEN

NEW LOW LEVEL
BOX BEDDING TO
REINSTATE "ROOMS"
& CENTRAL POOL

NORTH

2112:004

FINAL DESIGN
ANNOTATED
1:150 @ A1
01.03.2012

TEMPORARY WORKS
PROVIDES SAFE
ACCESS OVER
H.A.H.A.