
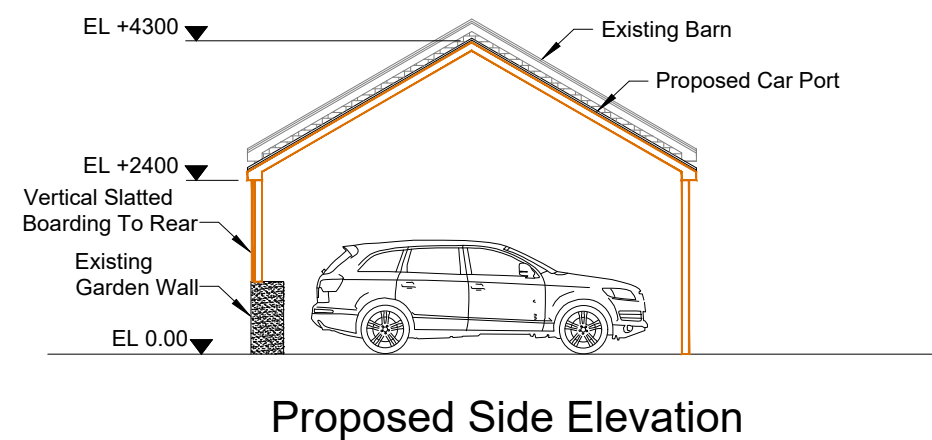
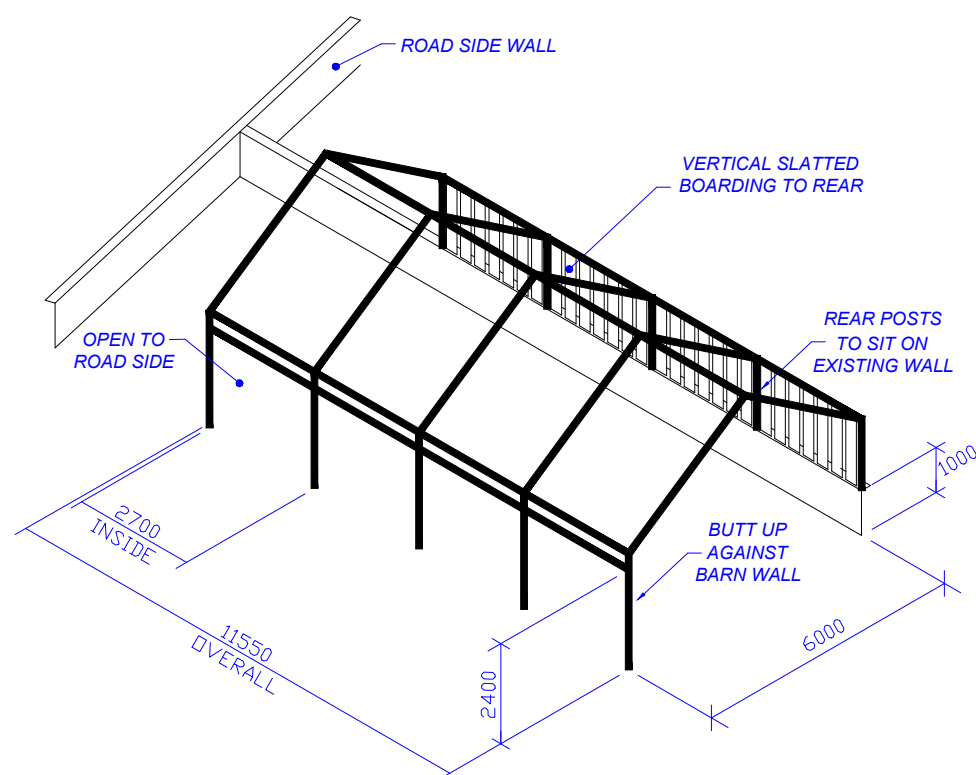
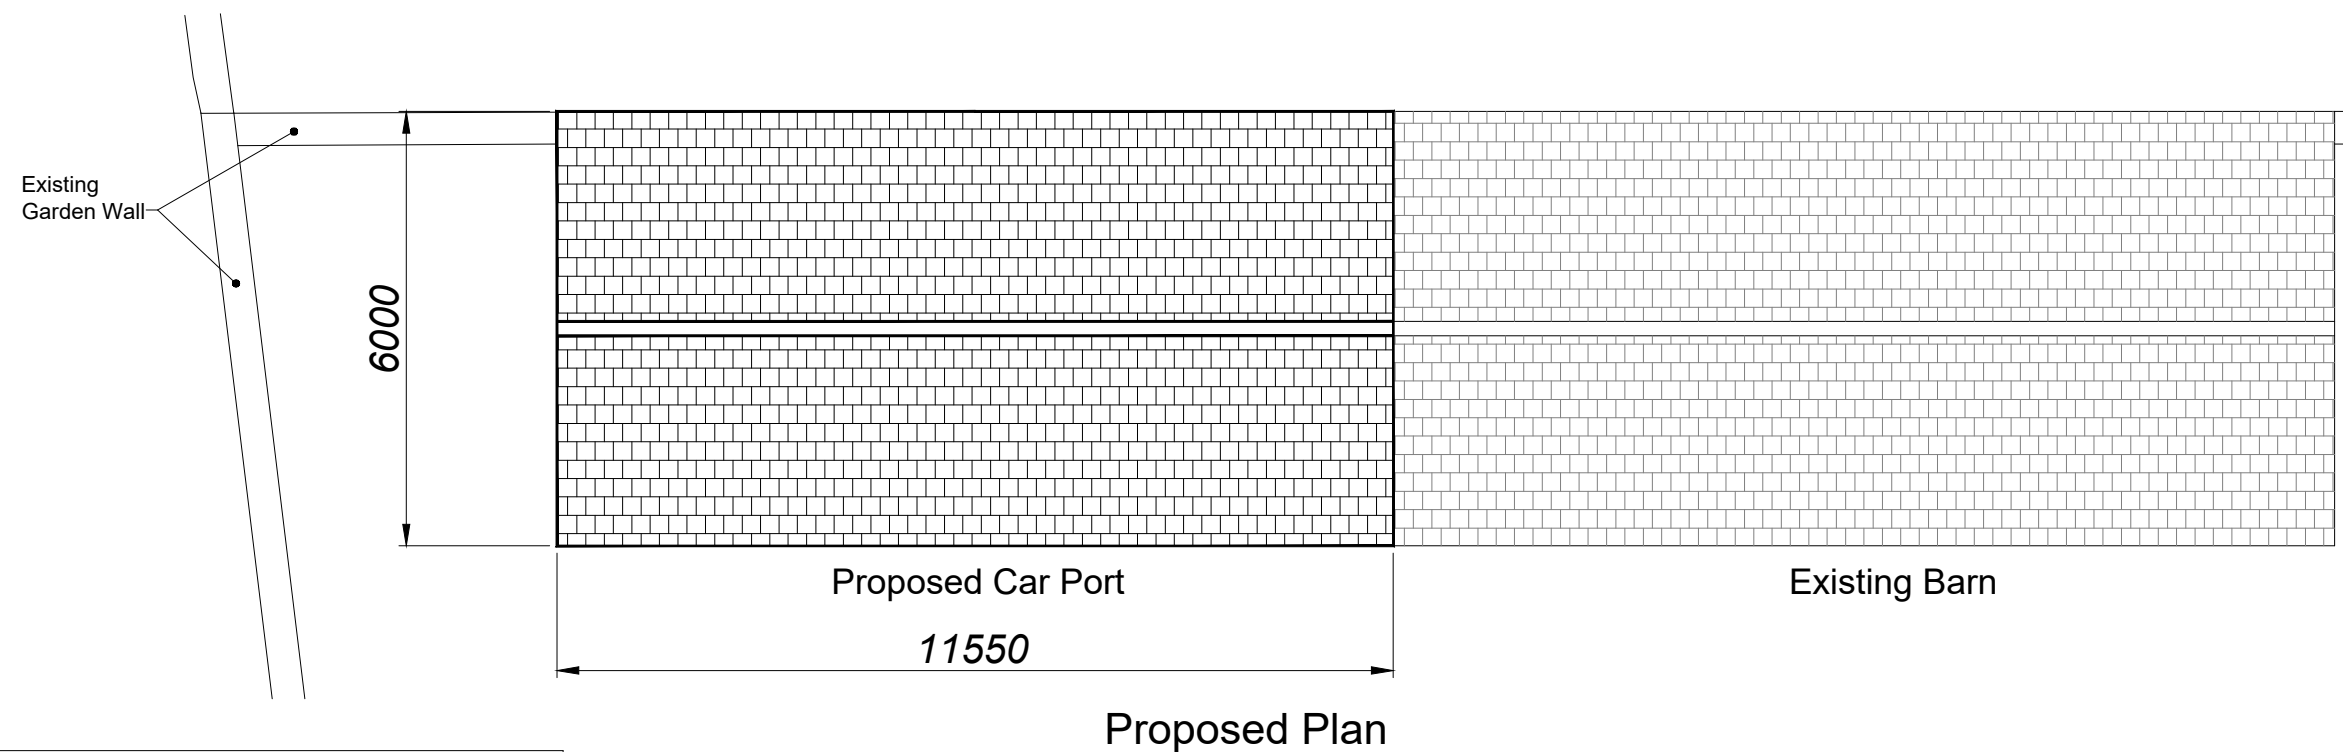


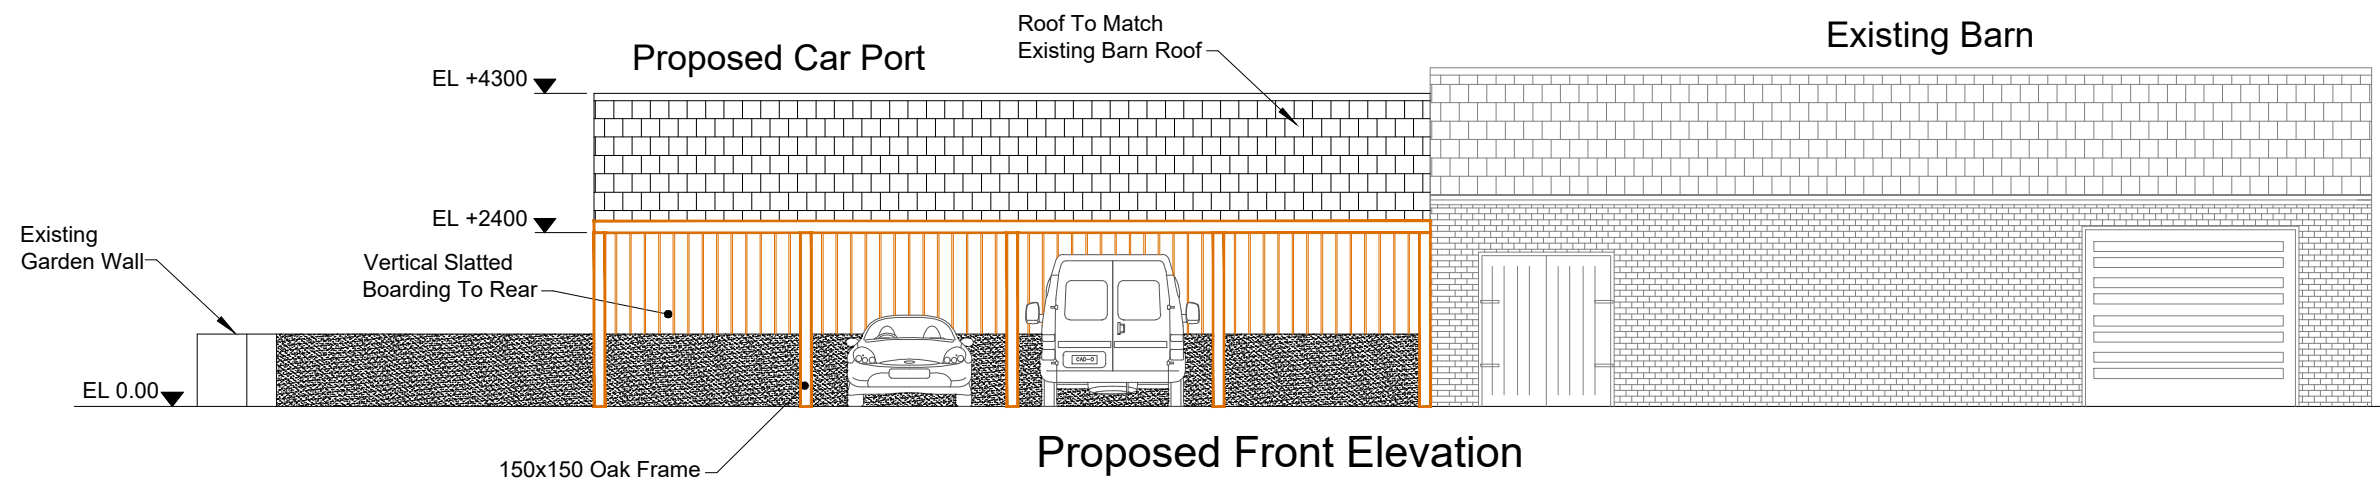

Refer To Drawing No. 003
For Site Location
New Car Port G.A. Scale 1:100

Client: Mr & Mrs . Wright			
Drawing Title: Proposed New Timber Car Port Sycamore House Wrexham Rd Holt			
Job Title: New Gated Entrance From Wrexham Road			
Date: 10.08.2022	Scale: 1:100 @ A3	Drg No: 004	Rev: B