

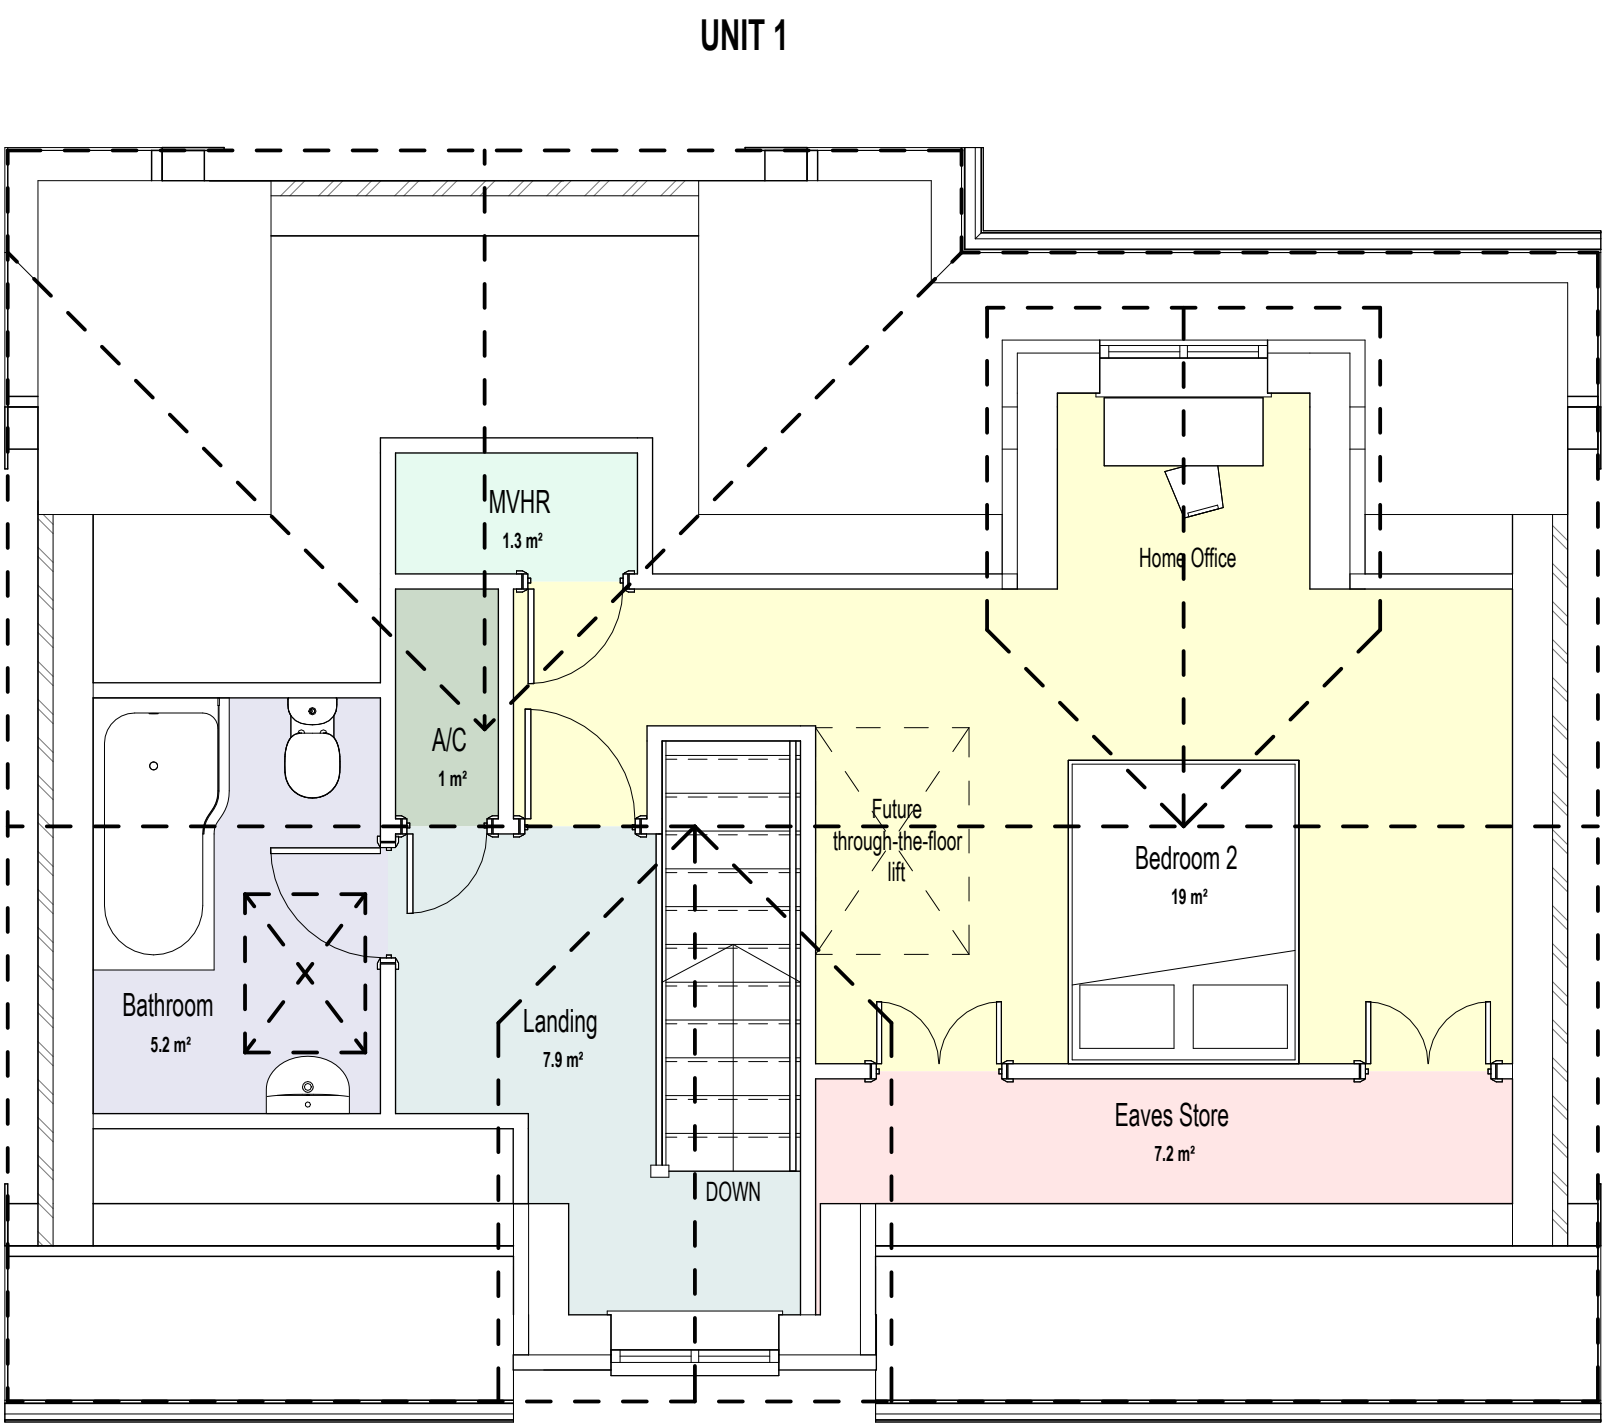
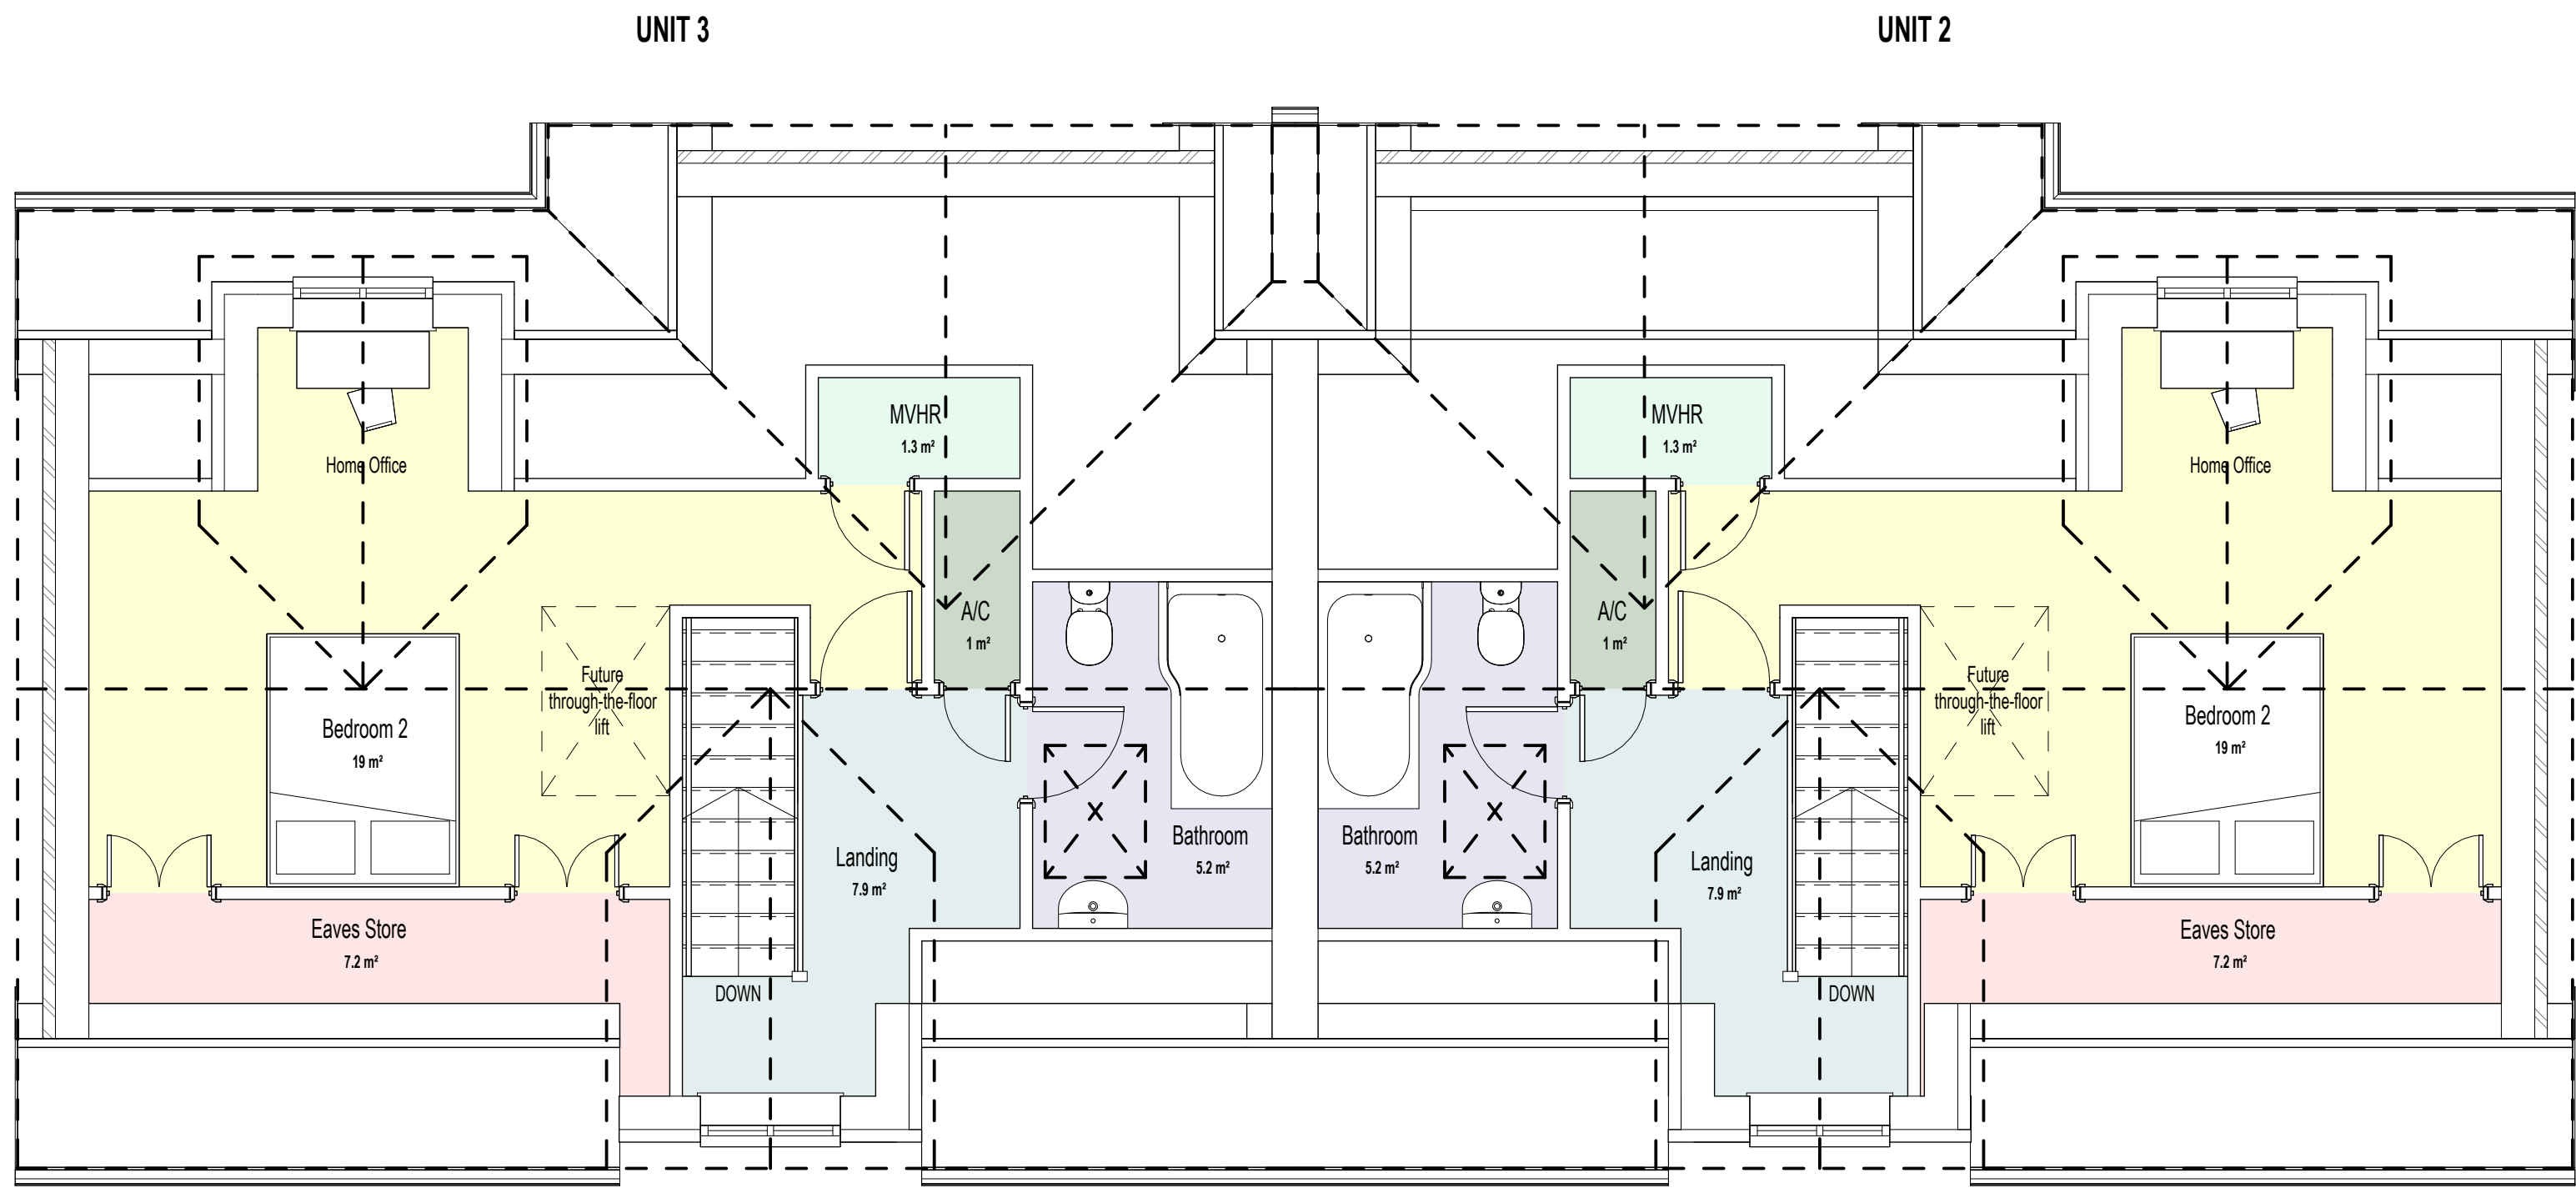


Gross Internal Area: 101.5m²
Storage Area: 9.4m²

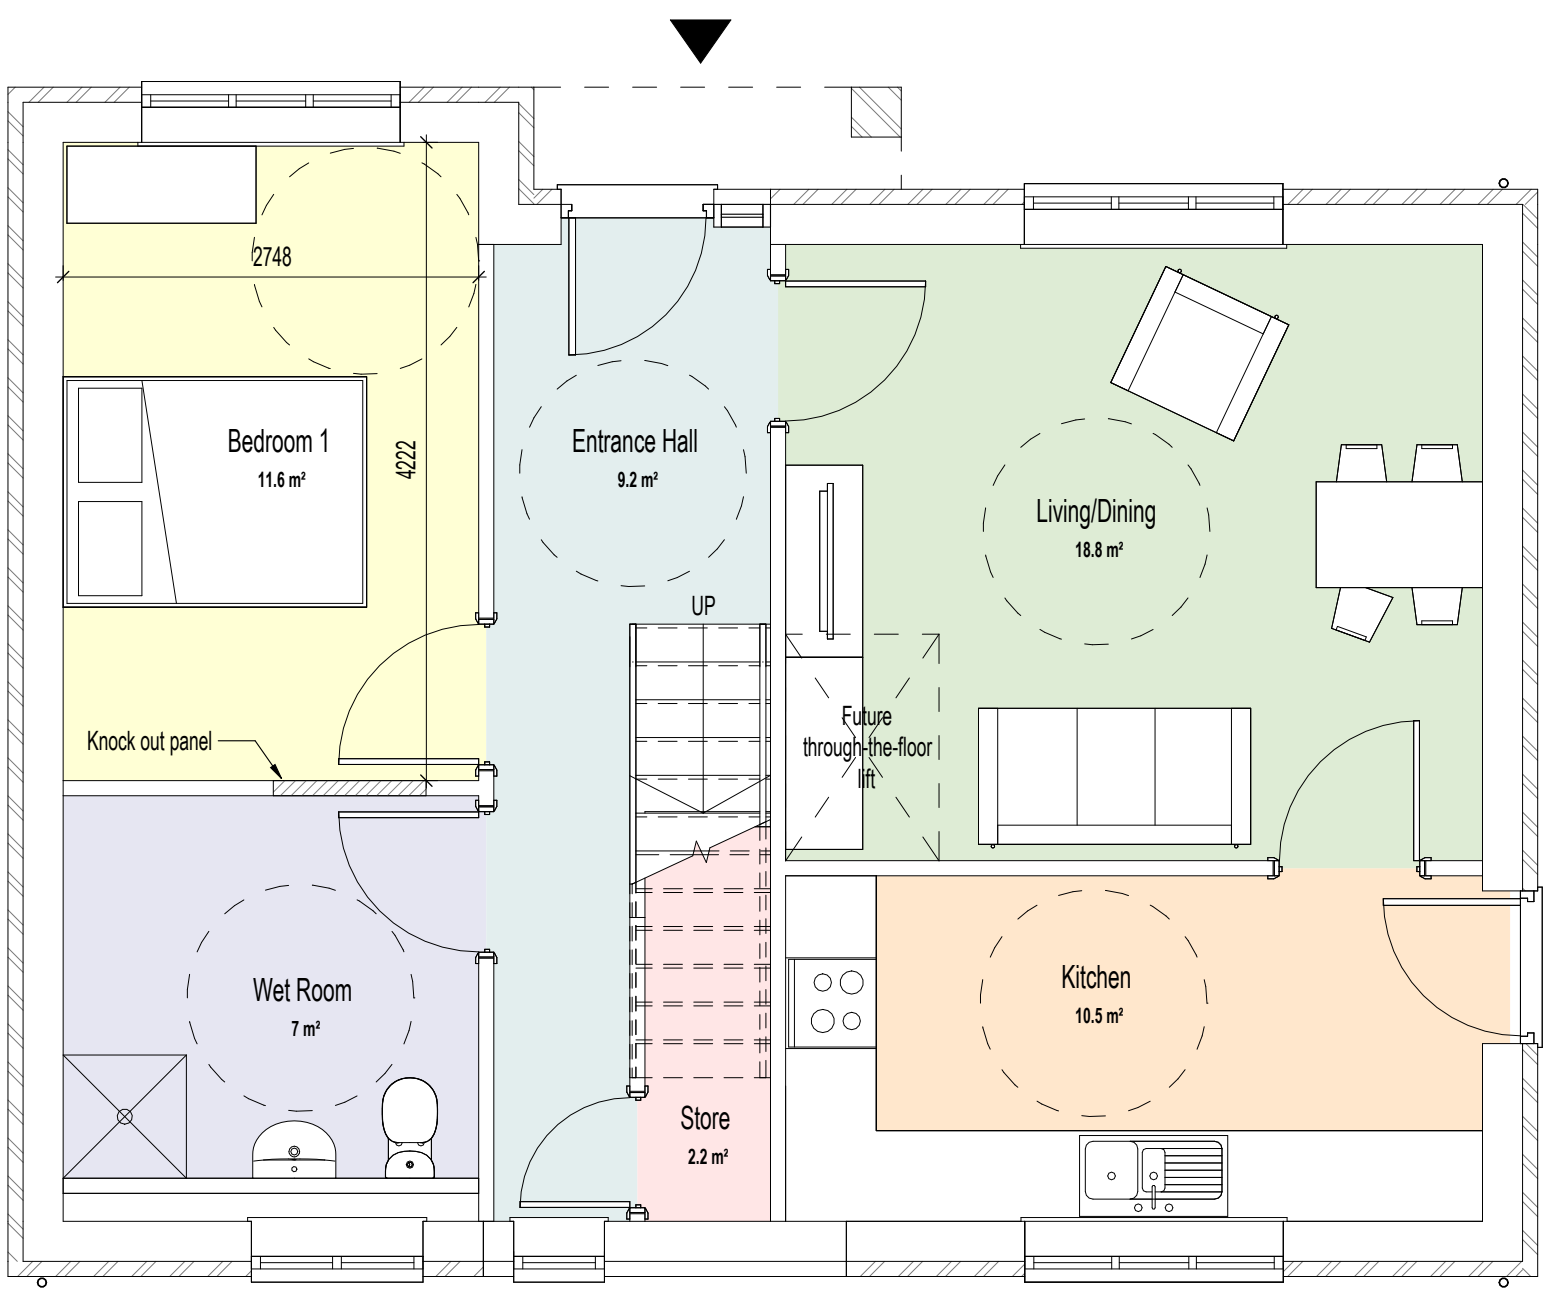

U01 - Proposed First Floor
1 : 50

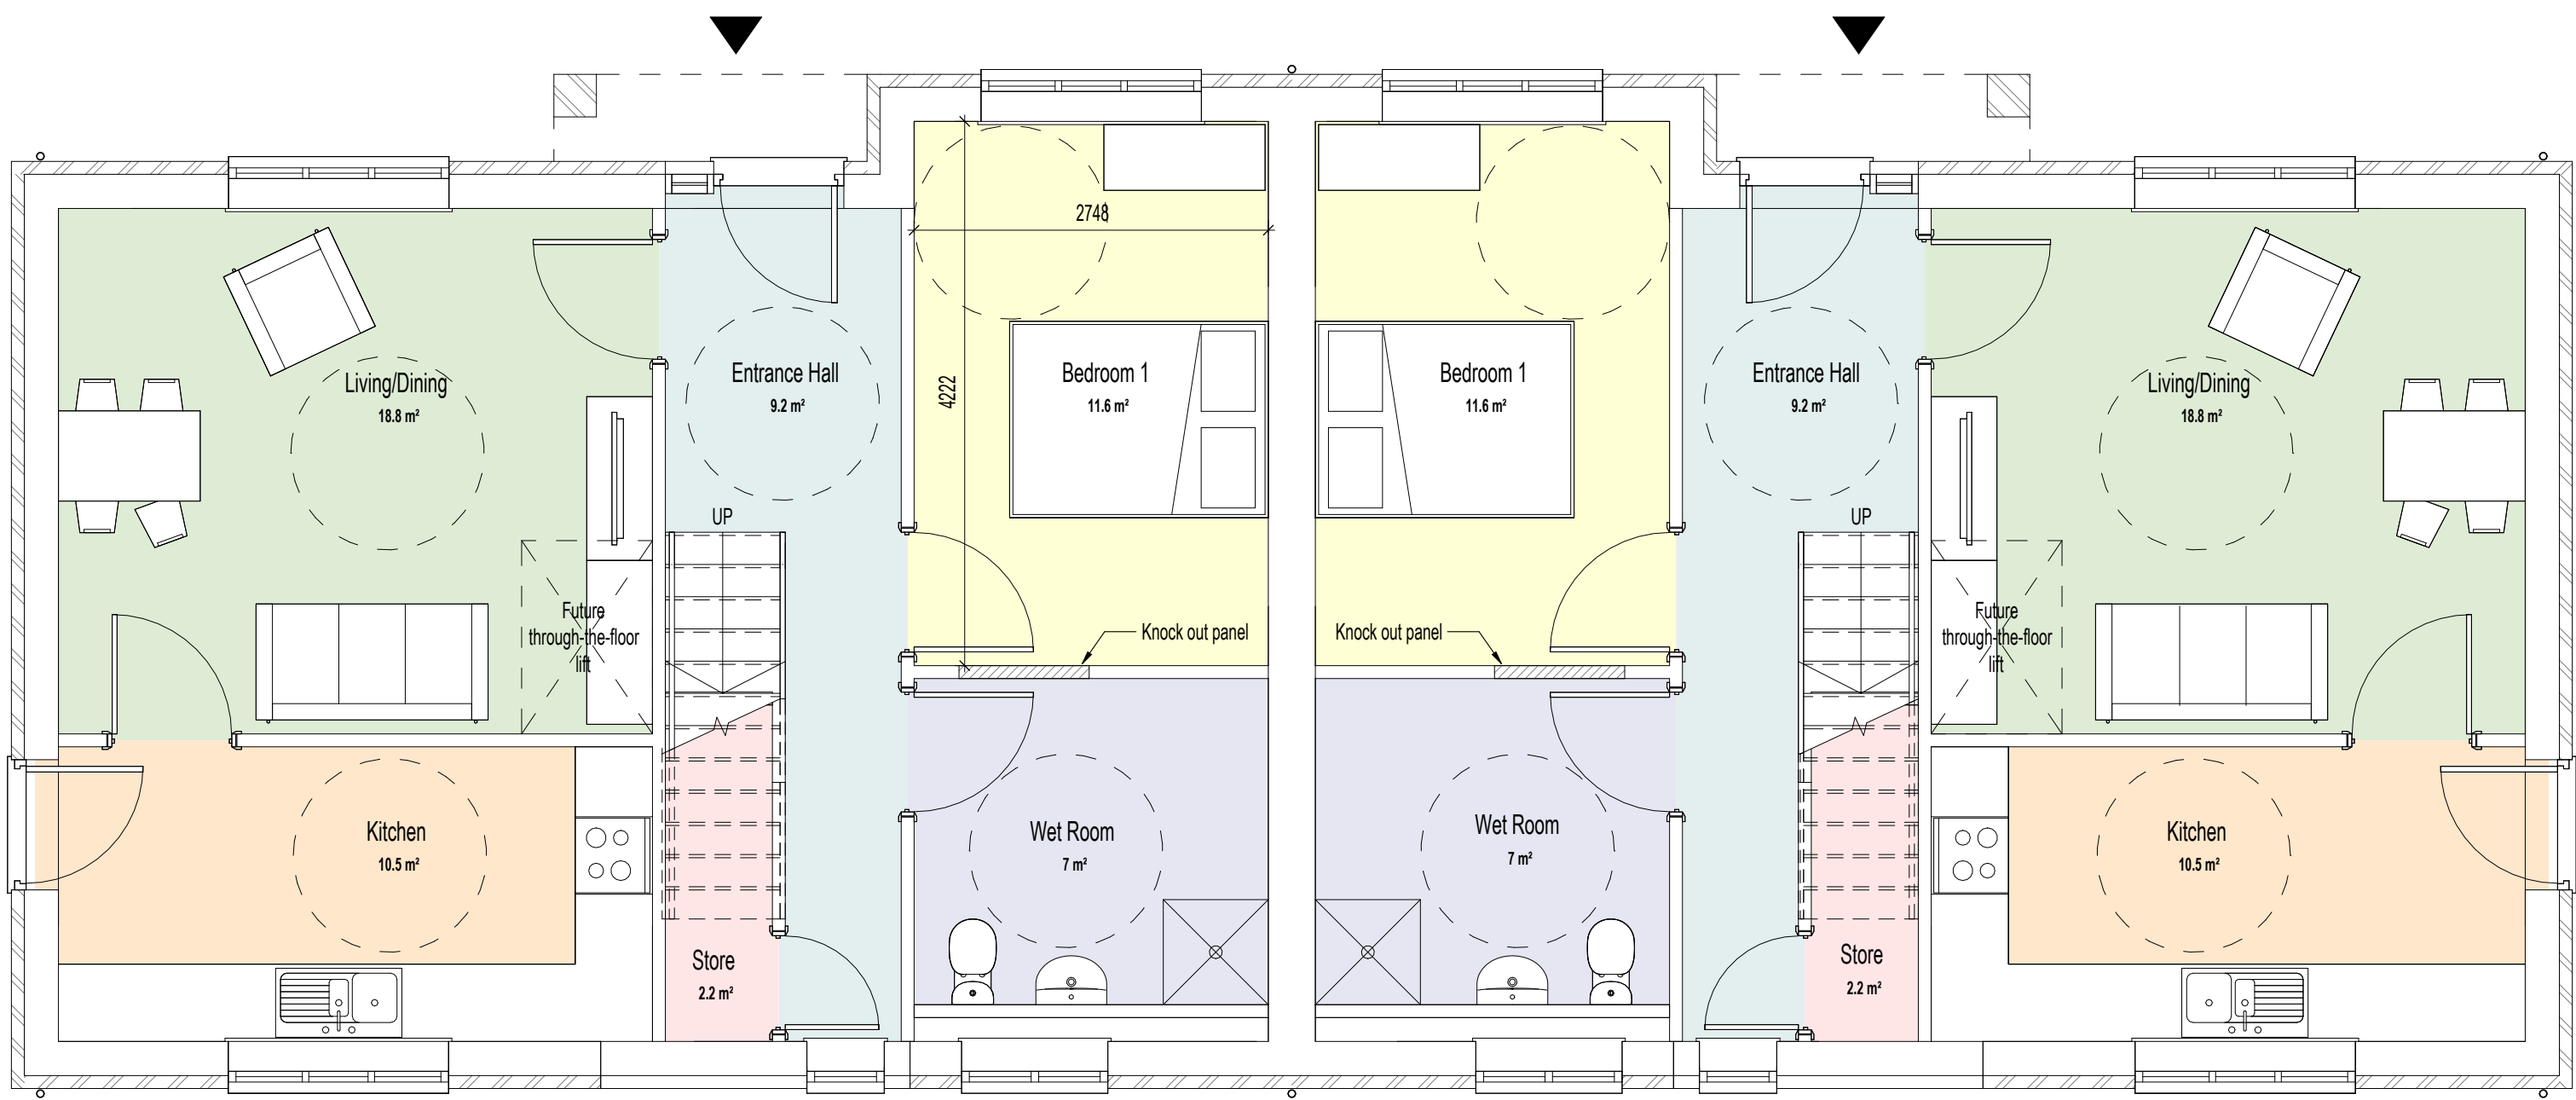

G00 - Proposed Ground Floor
1 : 50

P05	GIAs Updated JW KOH	10/02/2022
P04	Revised issue following Grant Application Feedback JW KOH	20/01/2022
P03	Revised issue AJ KOH KOH	23/09/2021
P02	Revised issue CH KOH KOH	01/09/2021
P01	Initial issue CE CB CB	30/07/2021
REV.	DESCRIPTION DRAWN BY CHECKED BY APPROVED BY	DATE
RIBA PLAN OF WORK 2013 WORKSTAGE	LEVEL OF MODEL DEFINITION (LoD)	
Stage 2 - Concept Design	LoD 3 - Approximate Model	
PURPOSE OF ISSUE - SUITABLE FOR ...	BS1192 STATUS	
Information	Status S3 - Review & Comment	

lawray architects
penseiri

CARDIFF 029 2052 8140
LONDON 0207 138 3560
WREXHAM 01978 357 887
www.lawray.co.uk
CLIENT
WCBC

PROJECT TITLE
Acton Housing WCBC

DRAWING TITLE
Derwent Crescent 1 - Proposed Plans

PROJECT No	19545	SCALE @ A1	1 : 50
DRAWING No	19545-001	PROJECT - ORIGINATOR - VOLUME - LEVEL - TYPE - ROLE - NUMBER	REVISION
A422018.1	19545-001	AHW-LAW-X-Z-DR- A-061001	P05
DO NOT SCALE	Any discrepancy or query concerning this drawing should be referred to the Architect.		
SCALE	Registered Office: Greenmeadow Springs, 1 Cae Gwynn, Torpethorpe, CARDIFF CF15 7AB Reg. Co. No. 2724178. VAT Reg. No. 134 2146 06.		

