


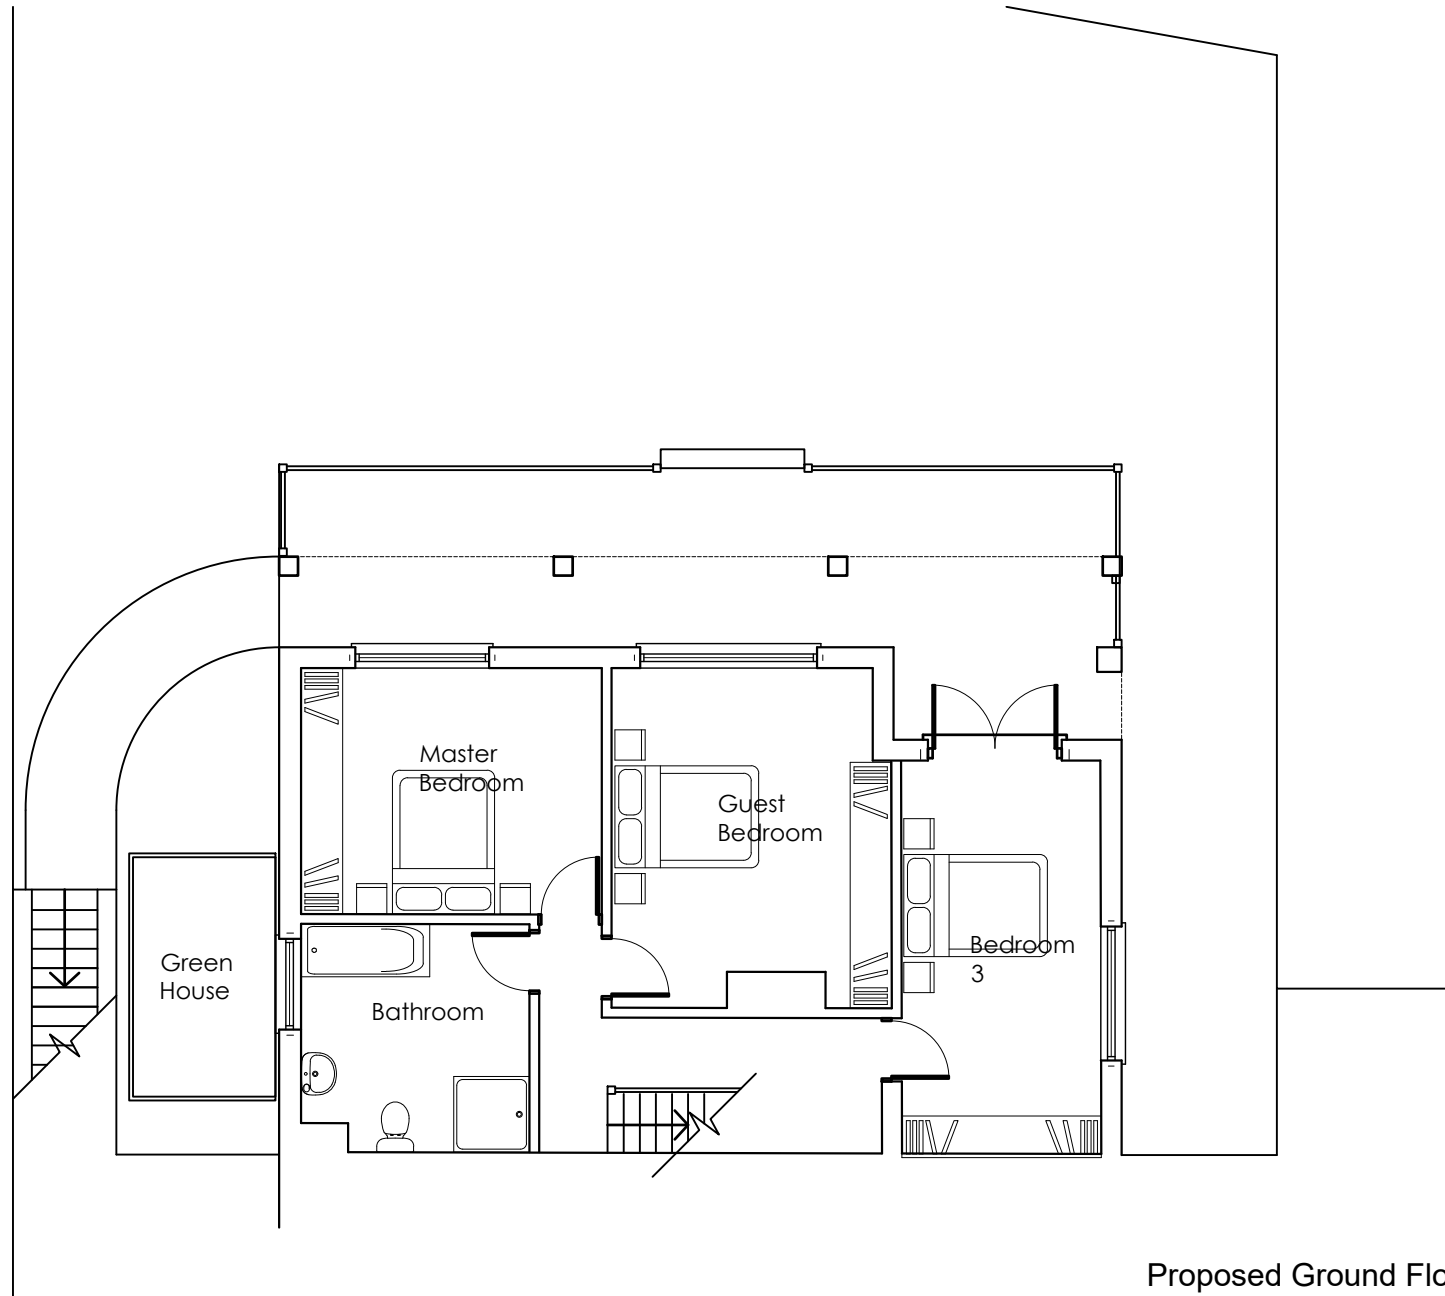

Monastir,
Middle Road,
Coedpoeth

Proposed Ground Floor 1:100 @ A4