


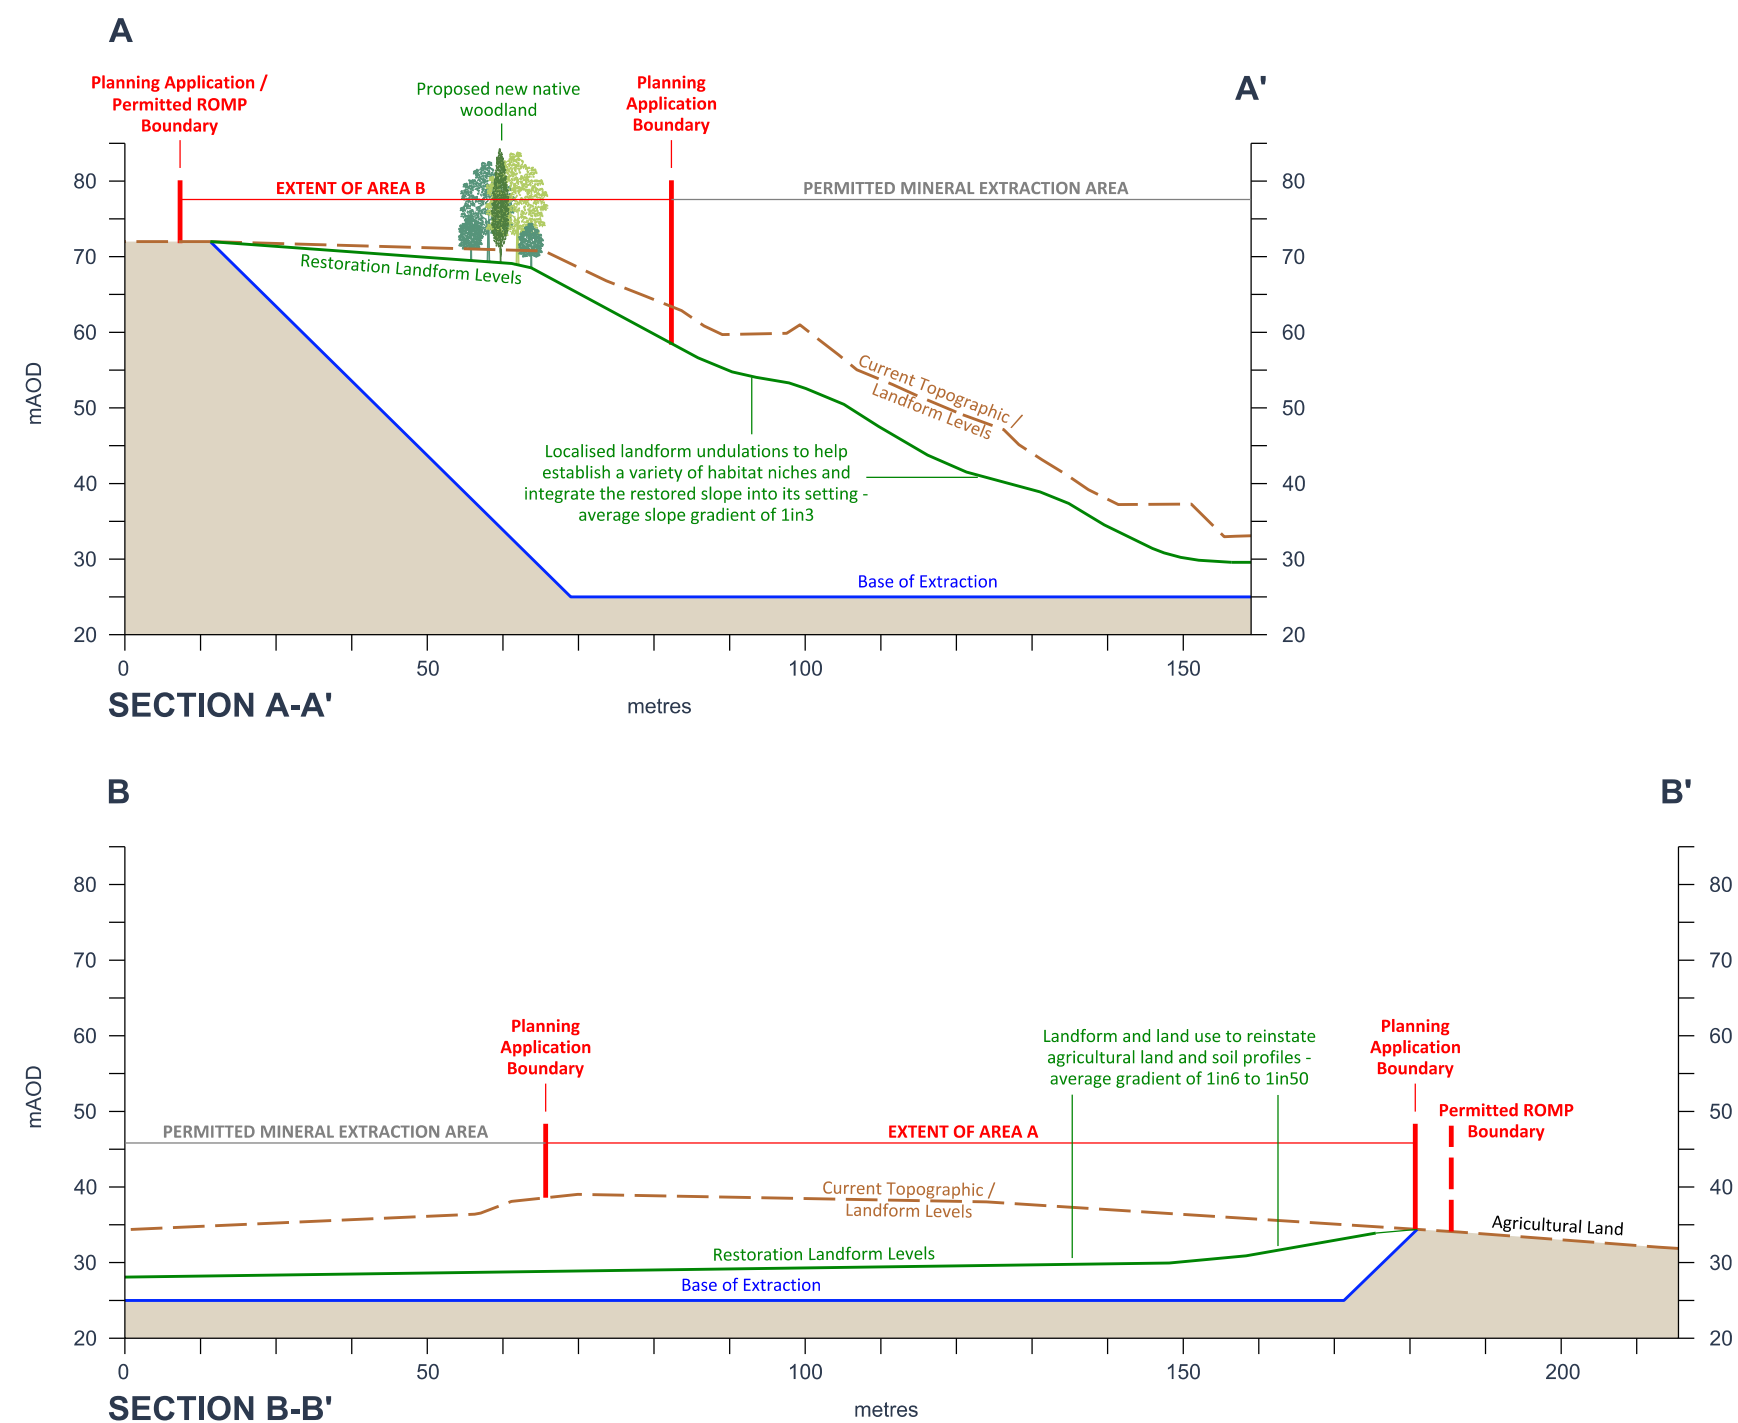

Please note that the extension Areas A and B constitute a single Phase. As described on submitted Drawing No. KD.BLWQ.2.D.007: *"Due to the geological nature of the site, Areas A and B, together with the limited remaining consented mineral, are to be worked concurrently to ensure suitable product splits and blending opportunities of both sands and gravels is possible"*.

Restoration will take place on the completion of mineral extraction within these Areas, as a single operation.

CHESHIRE & NORTH WALES
SAND & GRAVEL LTD.



PROJECT:	Ballswood Quarry
TITLE:	Sections
REF NO:	KD.BLWQ.2.D.016
DATE:	April 2022
SCALE:	1:1,000 @ A3
STATUS:	FINAL

This drawing may not be used without the consent of Kedd Development Limited
 Fox Studio, Much Wenlock, Shropshire TF13 6BL
 © Crown copyright and database rights [2017] Ordnance Survey 0100031673

Note. See Drawing No. KD.BLWQ.2.D.017 for Section Locations