



1 LPA Elevation_01_Proposed

Scale: 1 : 100



2 LPA Elevation_02_Proposed

Scale: 1 : 100



3 LPA Elevation_03_Proposed

Scale: 1 : 100



4 LPA Elevation_04_Proposed


Scale: 1 : 100

Legend | Elevations Material Key | Proposed

	Element Wall Product Existing Facing Brick Finish Red Stretcher Bond
	Element Wall Product Existing Facing Brick Finish Black Stretcher Bond
	Element Wall Product Existing Facing Brick Finish Buff Stretcher Bond
	Element Wall Product Existing Facing Brick Finish Red Soldier
	Element Lintels and Cills Product Stone Finish Painted Black

	Element Roof Product Existing Slate Roof Finish Grey
	Element Wall Product Cement Fibre Board Cladding Type 1 Finish Mid-Grey
	Element Wall Product Cement Fibre Board Cladding Screen Finish Mid-Grey
	Element Wall Product Facing Brickwork Finish Black/Grey Stretcher Bond Mid-Grey Mortar
	Element Wall Product Colour-through Render Finish Light Blue



	Element Curtain Wall Door Window Product Aluminium Frame Curtain Wall Finish RAL 7012 Basalt
	Element Louvre Product Louvred Panel Finish RAL 7012 Basalt
	Element Signage Product Aluminium Signage Finish Stainless Brushed
	Element Flashing and Coping Product Aluminium Flashing Finish RAL 7012 Basalt
	Element Roof Finish Product Single Ply Membrane Finish Dark Grey

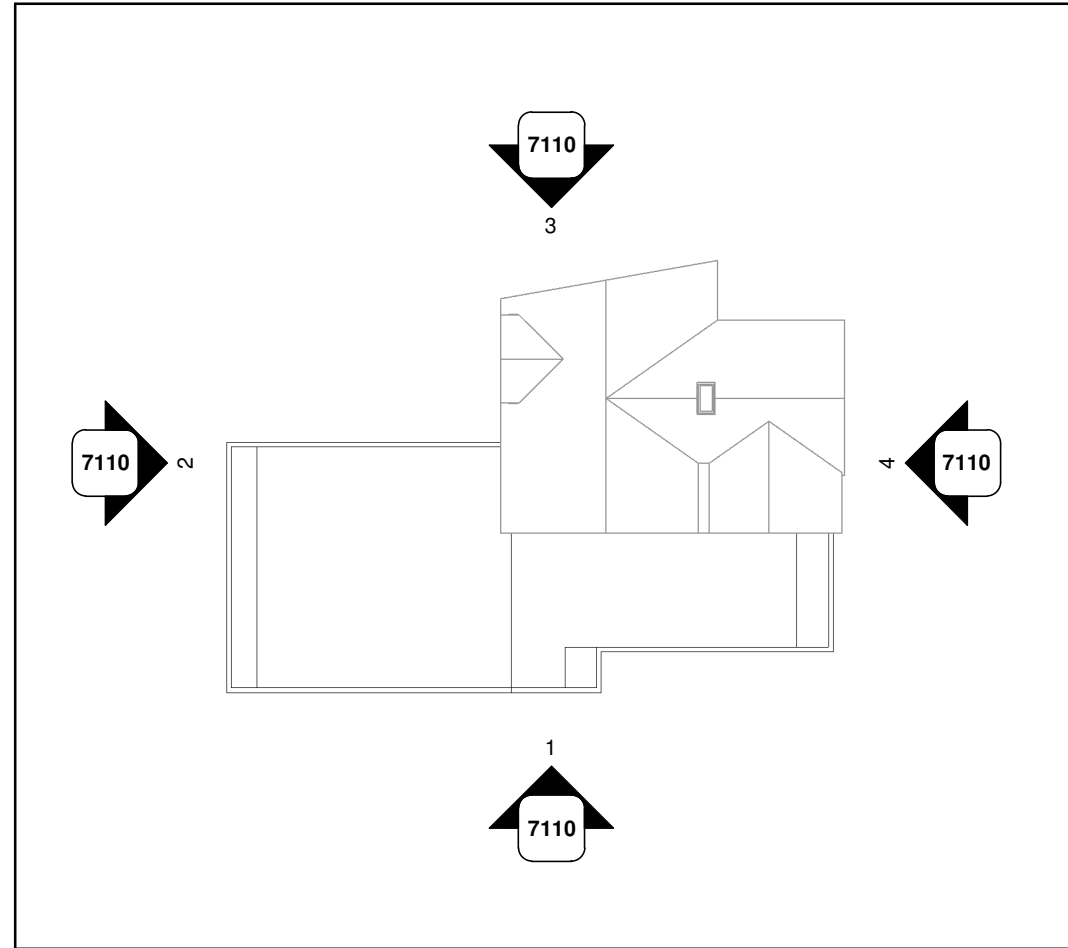

Scale
0 1 2 3 4m
1:100 @ A1

Notes
Figured dimensions are to be used in all cases.
Dimensions should not be scaled from drawing unless for planning application purposes.
All existing dimensions should be checked on site before commencement of the works.
Local Regulatory and ownership boundaries are produced by Studio KMA using all reasonable endeavours. Studio KMA cannot be held responsible for scale discrepancies in plans supplied by others.
Any discrepancies in dimensions should be clarified with the Architect at the address below prior to commencement of the works.
No development hereby shown will be permitted without the prior written consent of the Council.
This drawing is to be used in conjunction with the relevant Mechanical and Electrical drawings.
This drawing is to be used in conjunction with the relevant Structural Engineer's drawings. Structural calculations are recommendations.
This drawing is to be used in conjunction with the relevant Fire Safety Strategy drawings.
Please note that the use of any quantification data is done so at the users own risk.
This drawing is the copyright of Studio KMA and is to be returned to the Architect on completion of the contract. The drawing shall not be reproduced without the written permission of Studio KMA.

Rev.	Date	Revision Description	Drawn	Checked
P1	21-08-31	Pre-issued Drawing	JSH	PAF
P2	22-01-07	Building envelope amended	JSH	PAF

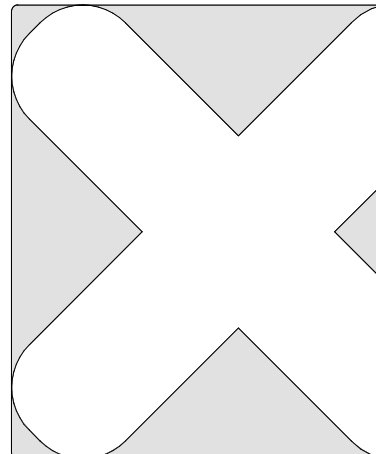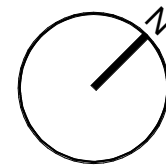

Project Name
Ysgol Yr Hafod
Johnstown, Ruabon Road

Drawing Title
Statutory_LPA_SchoolHouse_ Elevations_Proposed_01

Drawing Number
HAF-KMA-04-ZZ-DR-A-7110

Project Number
T0978

Status
A3 | Planning

Revision
P2

Drawn by
JSH

Authorised by
PAF

Date
21-08-31

Studio KMA
4 Cornhill Court, Warwick Street, Oldham, OL1 1ET
T: 01462 872162
M: 07844 478855
E: info@studiokma.co.uk
www.studiokma.co.uk

05 Newbury Street, Chester, CH1 2NK
T: 01244 478855
E: info@studiokma.co.uk
www.studiokma.co.uk

STUDIO KMA