


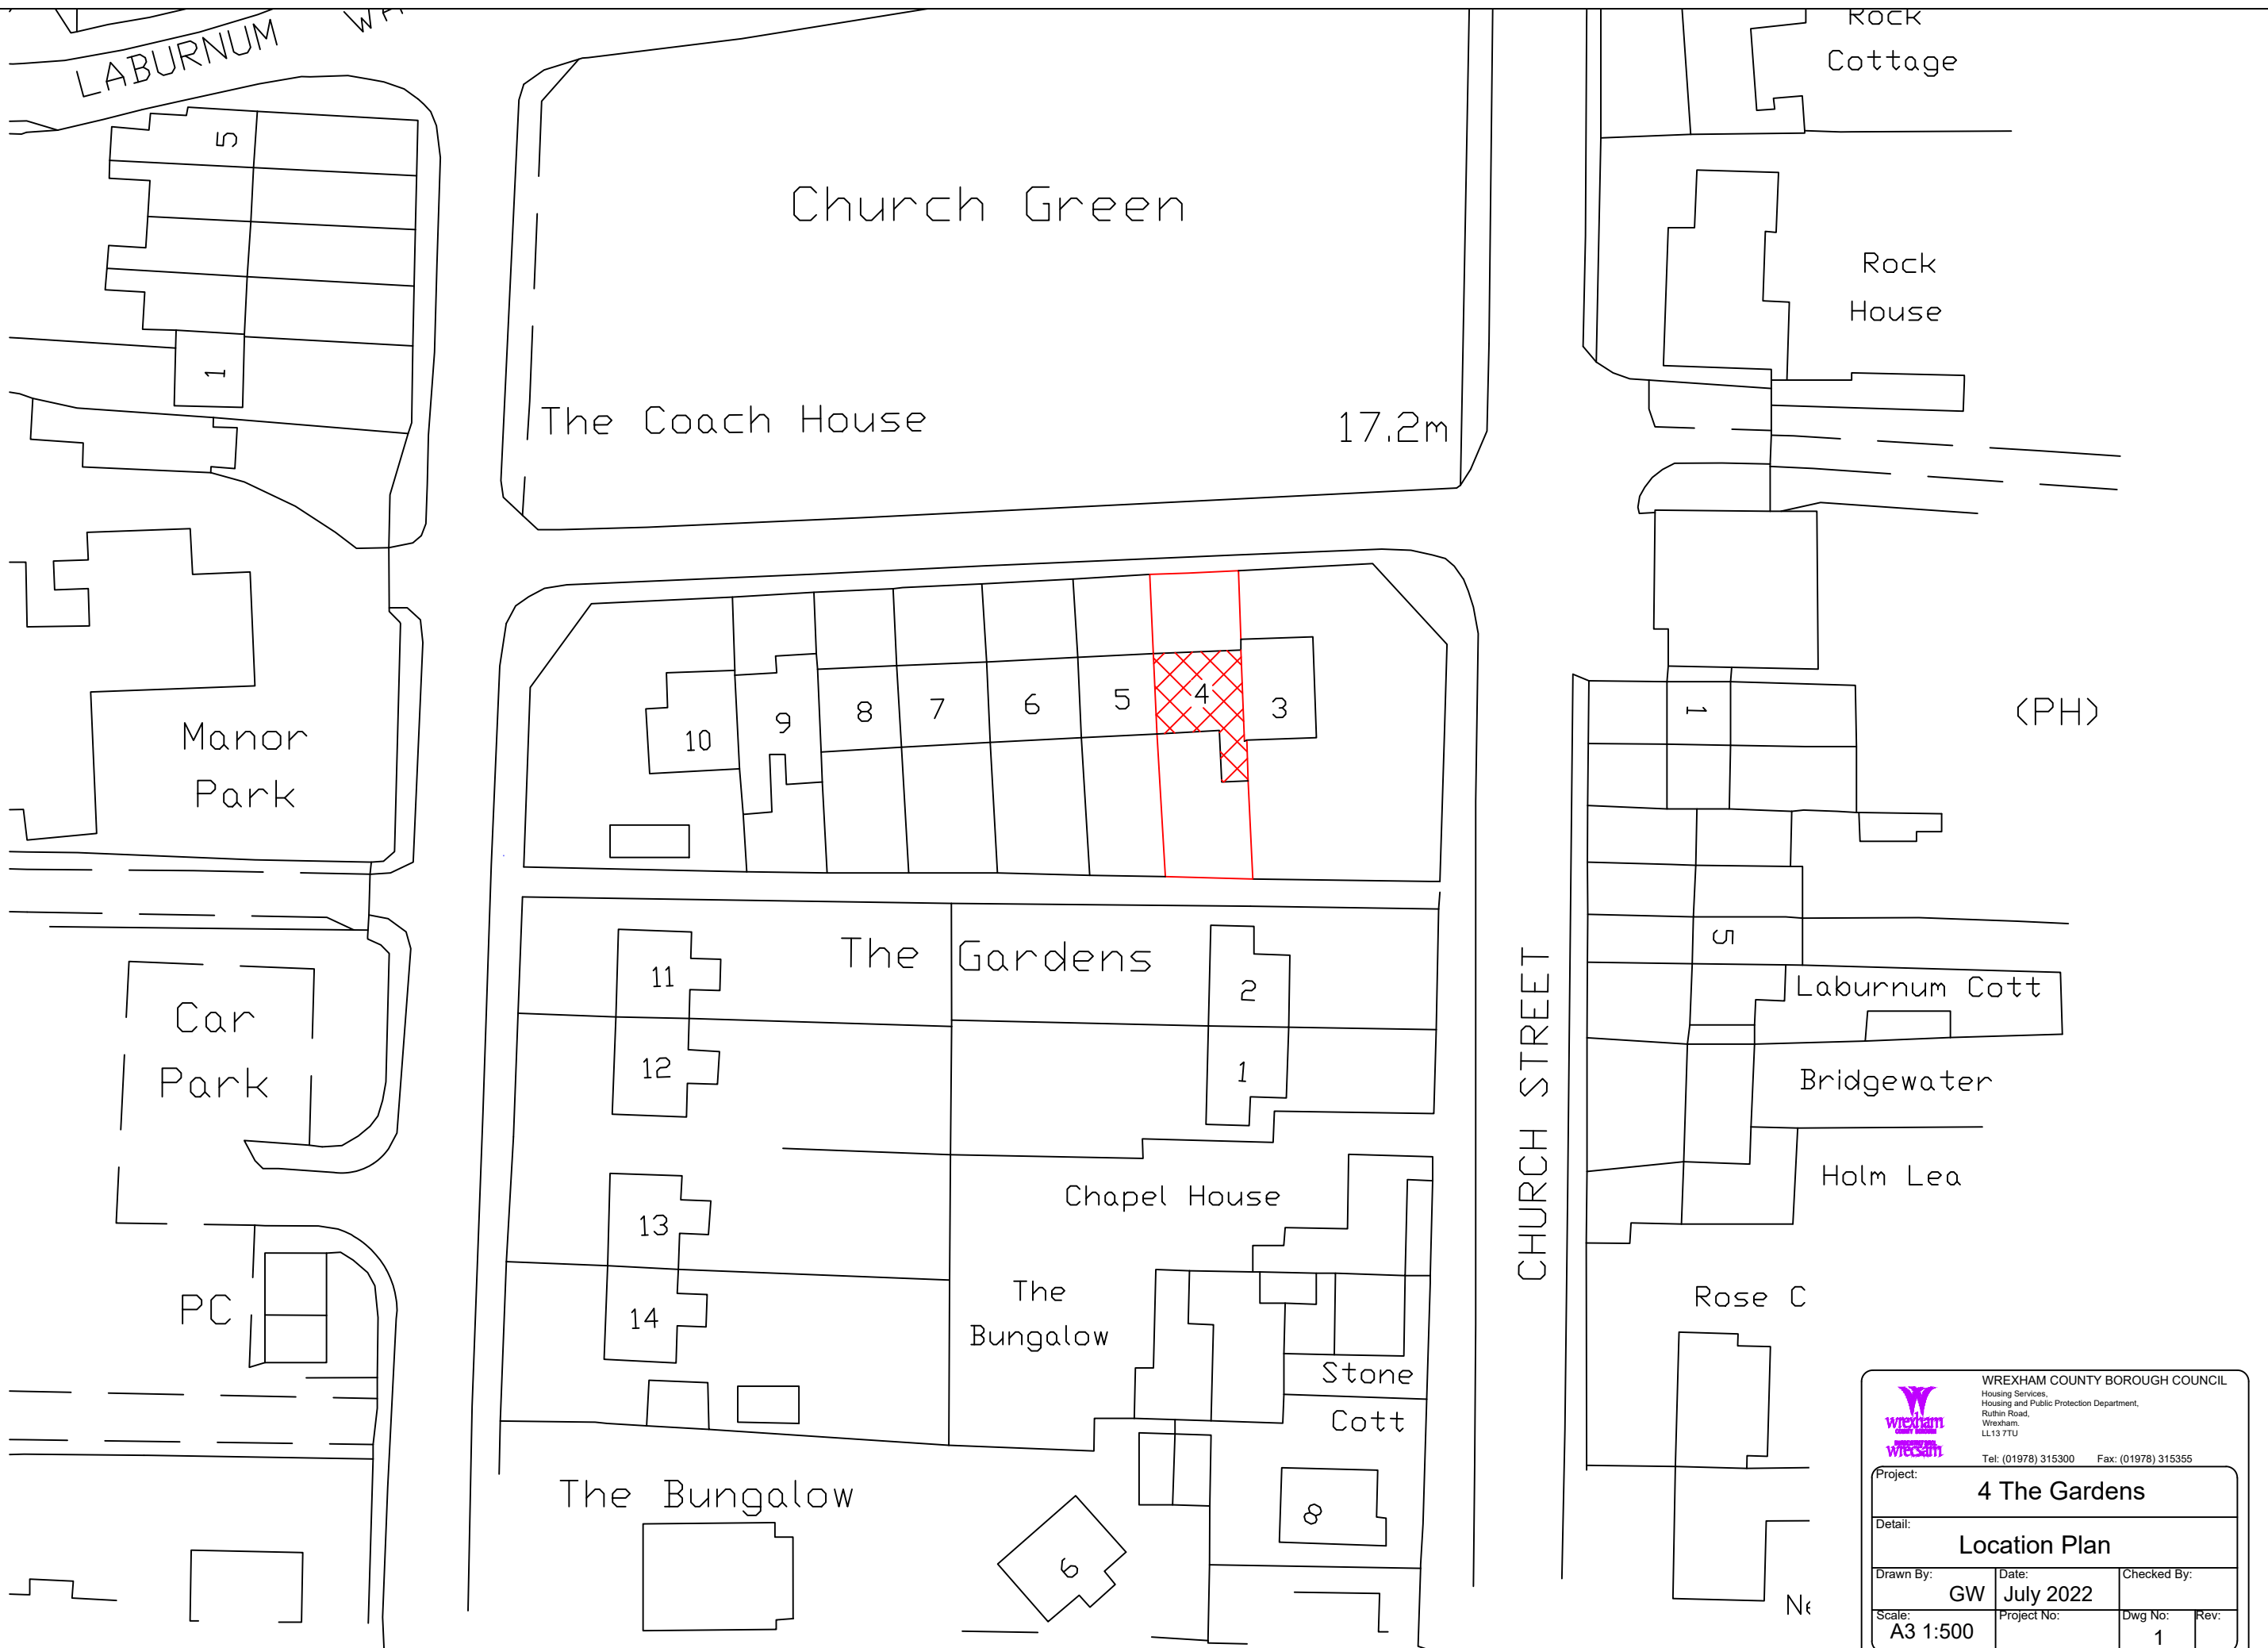



WREXHAM COUNTY BOROUGH COUNCIL
Housing Services,
Housing and Public Protection Department,
Rutlin Road,
Wrexham,
LL13 7TU
Tel: (01978) 315300 Fax: (01978) 315355

Project:			
4 The Gardens			
Detail:			
Location Plan			
Drawn By:	Date:	Checked By:	
GW	July 2022		
Scale:	Project No:	Dwg No:	Rev:
A3 1:500		1	